



Ground floor plan

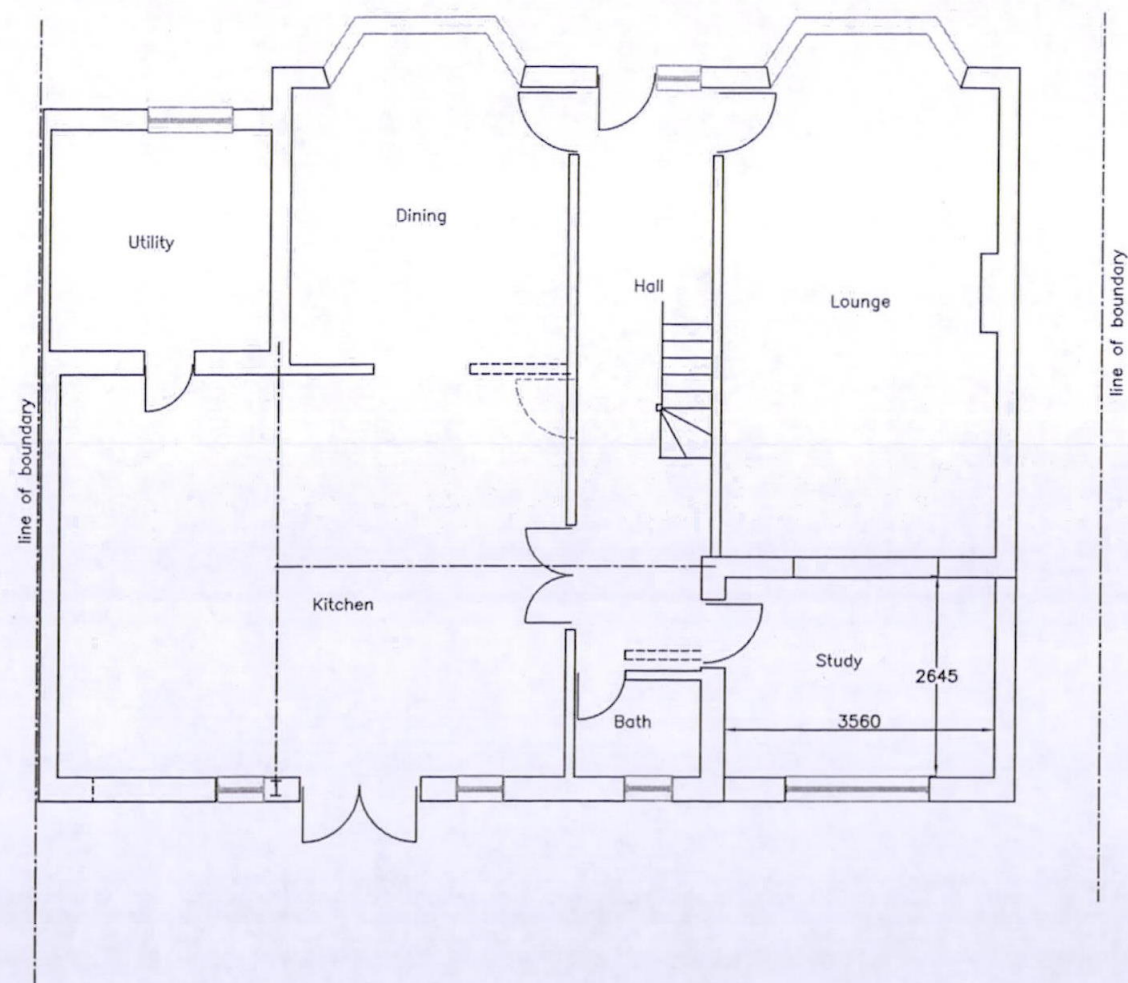

First floor plan

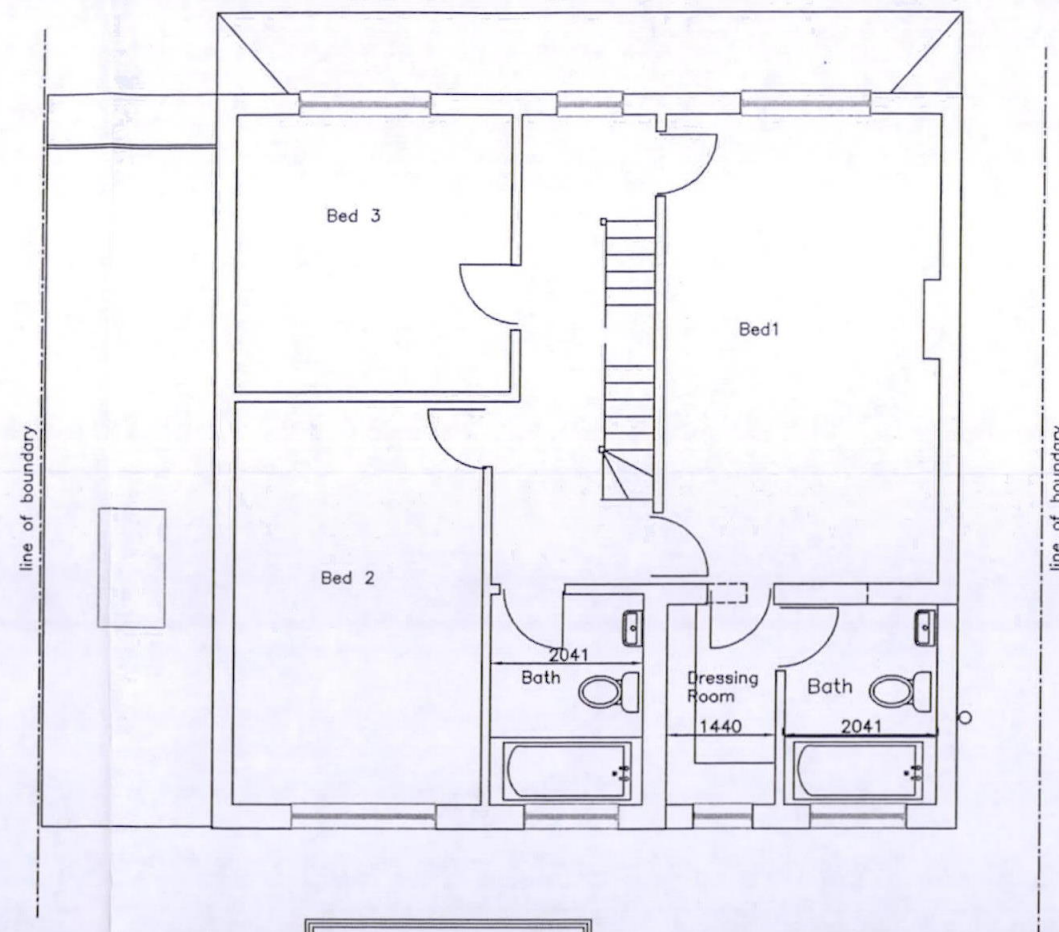


NB:
all dims are approx
and are in mm

22 JUN 2020



Rear elevation

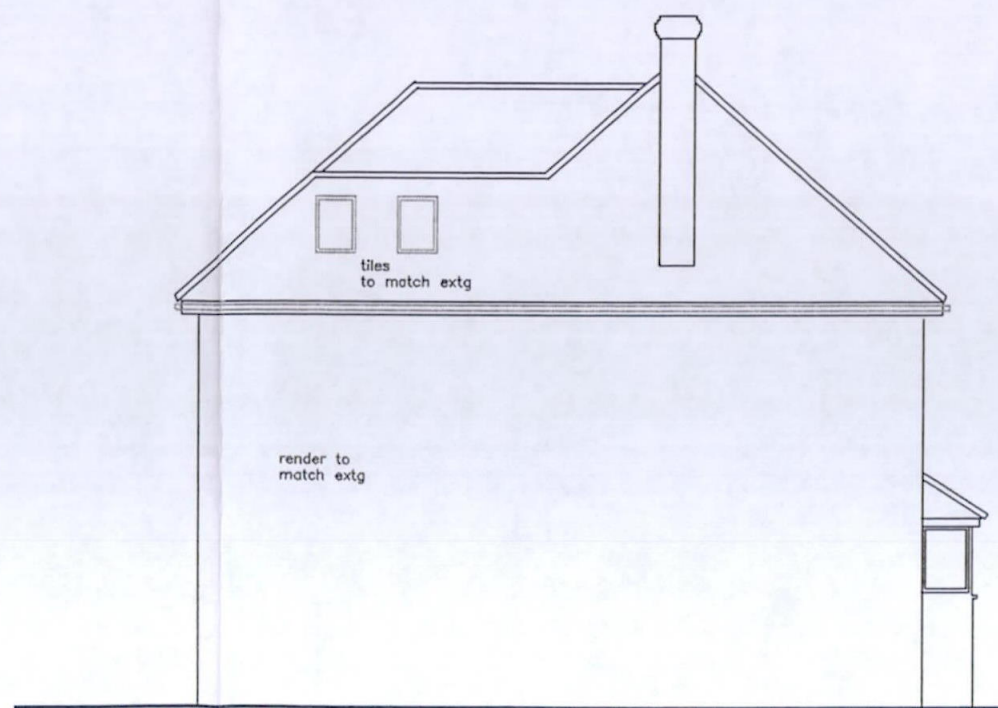

side elevation

FOR PLANNING PURPOSES ONLY

ADDRESS		
53 Ivy House Road Ickenham UB10 8NG		
DRAWING TITLE		
Plans / elevations proposed		
PROPOSAL		
Double storey rear extension		
SCALE	DATE	REV
1:100	June 20	
DRAWING NUMBER		
L.02		