


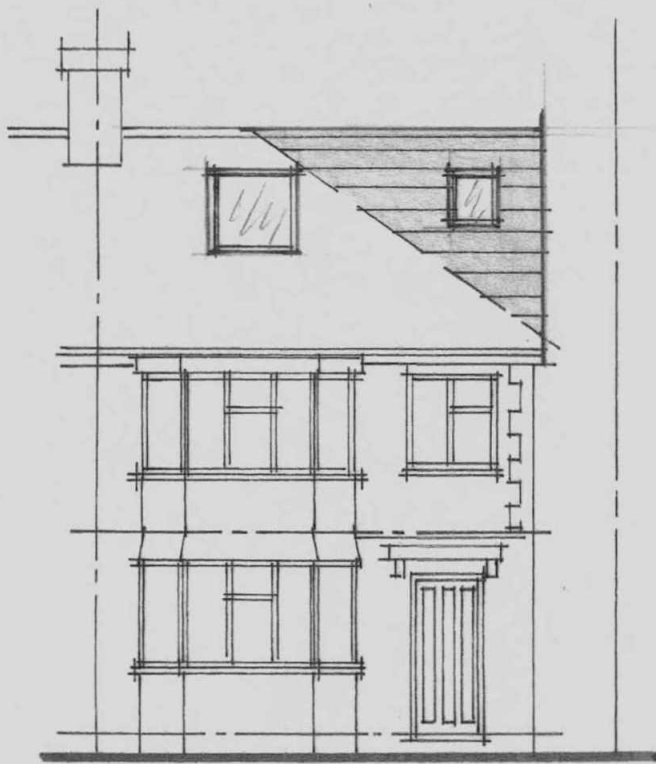

FRONT - 1:100




SIDE - 1:100



REAR - 1:100

'VELUX' ROOF WINDOWS
NOT PROJECTING
MORE THAN 150mm
ABOVE PLANE/
SLOPE OF FRONT
ROOF

EXTERNAL FINISHES
TO NEW WORKS TO
MATCH EXISTING
STRUCTURE.

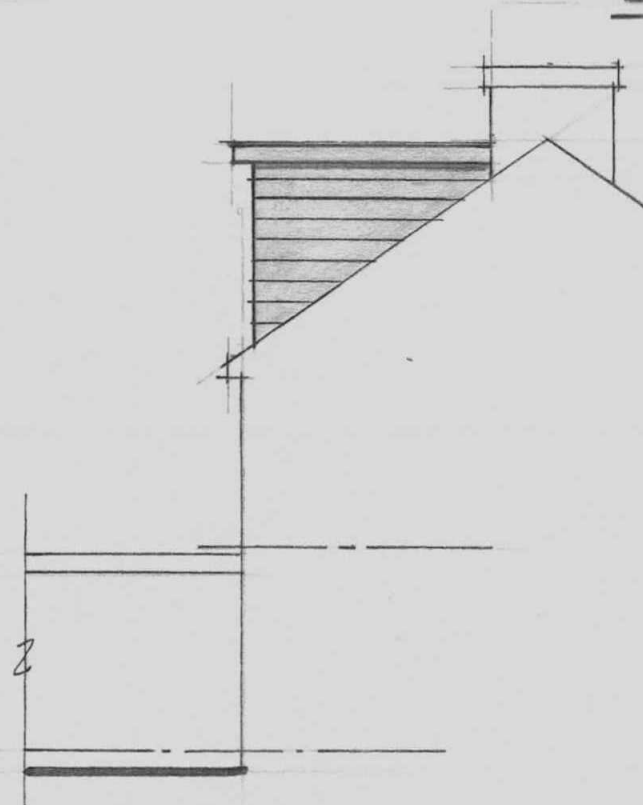

SIDE - 1:100

PROPOSED ELEVATIONS - 1:100



SCALE BAR - 1:100

A3

CONVERSION - 2 S/C UNITS	MS. P. PATEL	M. BURNAND.
46 BEDWELL GARDENS	SCALE: - 1:100	
HAYES UB3 4EQ.	DRG: 0202/7	TEL: 07436 115850