




Proposed External Finish Materials to Match Existing External Finish Materials

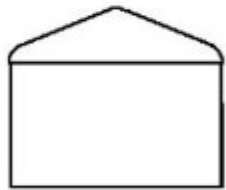


RIGHT SIDE  
SCALE 1/100

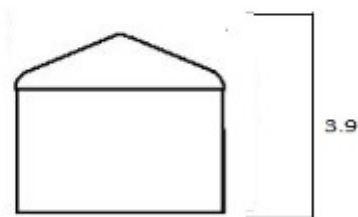


LEFT SIDE  
SCALE 1/100

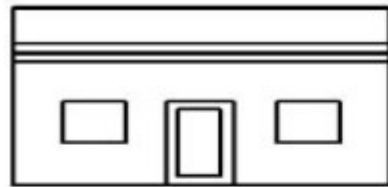


FRONT  
SCALE 1/100

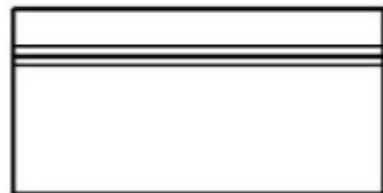

REAR  
SCALE 1/100

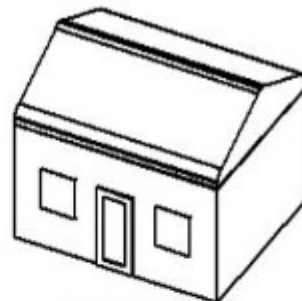

ISOMETRIC  
SCALE 1/100

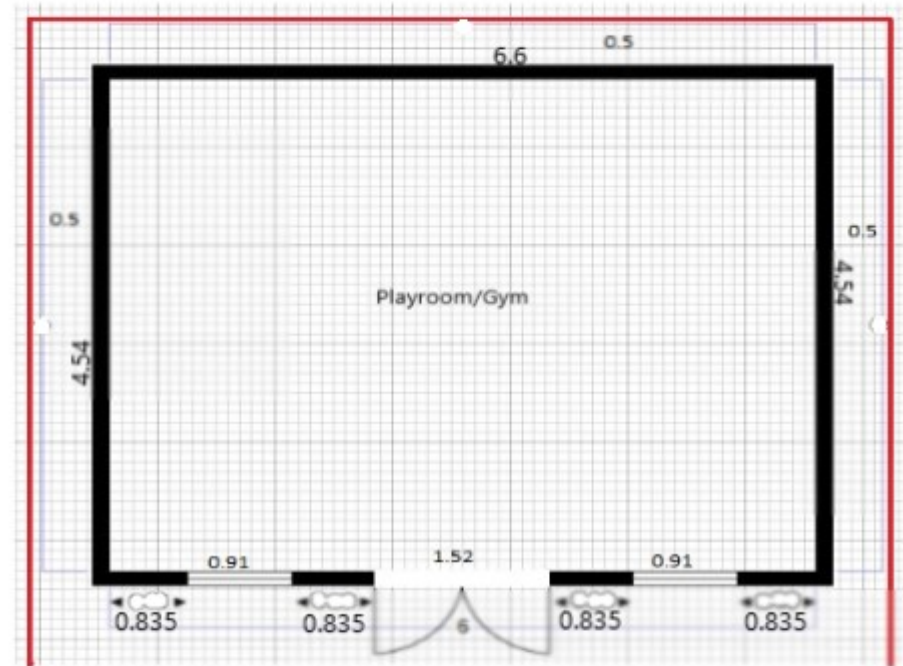

FLOORPLAN  
SCALE 1/50

**\*\*ALL LENGTHS ARE IN METRES**