



All work to comply with
current building regulations
and codes of practice

Do not scale from drawings
all dimensions to be checked
on site before the start of
any work


Proposed External Finish Materials to
Match Existing External Finish
Materials

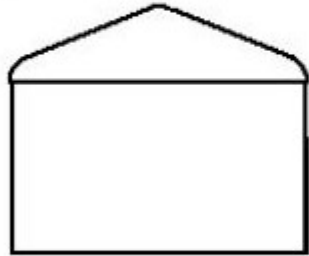


RIGHT SIDE
SCALE 1/100

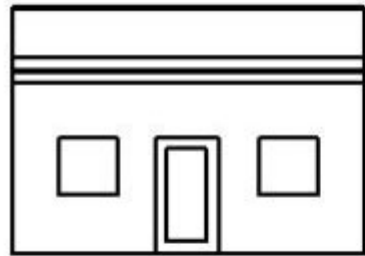


FRONT
SCALE 1/100

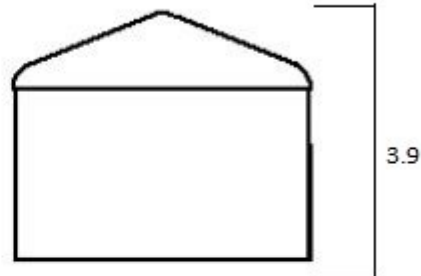


LEFT SIDE
SCALE 1/100

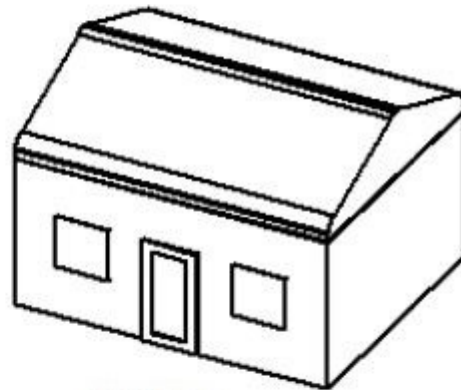

ISOMETRIC
SCALE 1/100

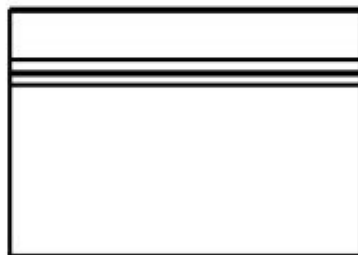

REAR
SCALE 1/100

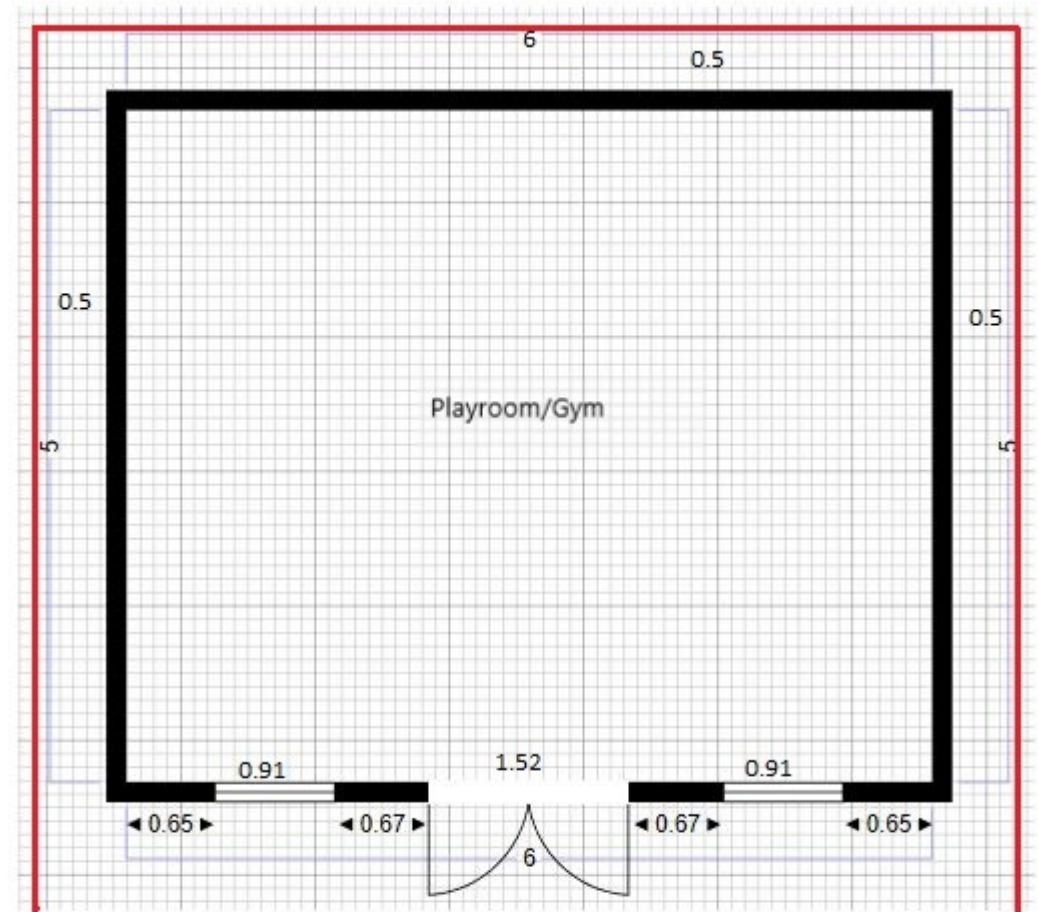

FLOORPLAN
SCALE 1/50

**ALL LENGTHS ARE IN METRES