



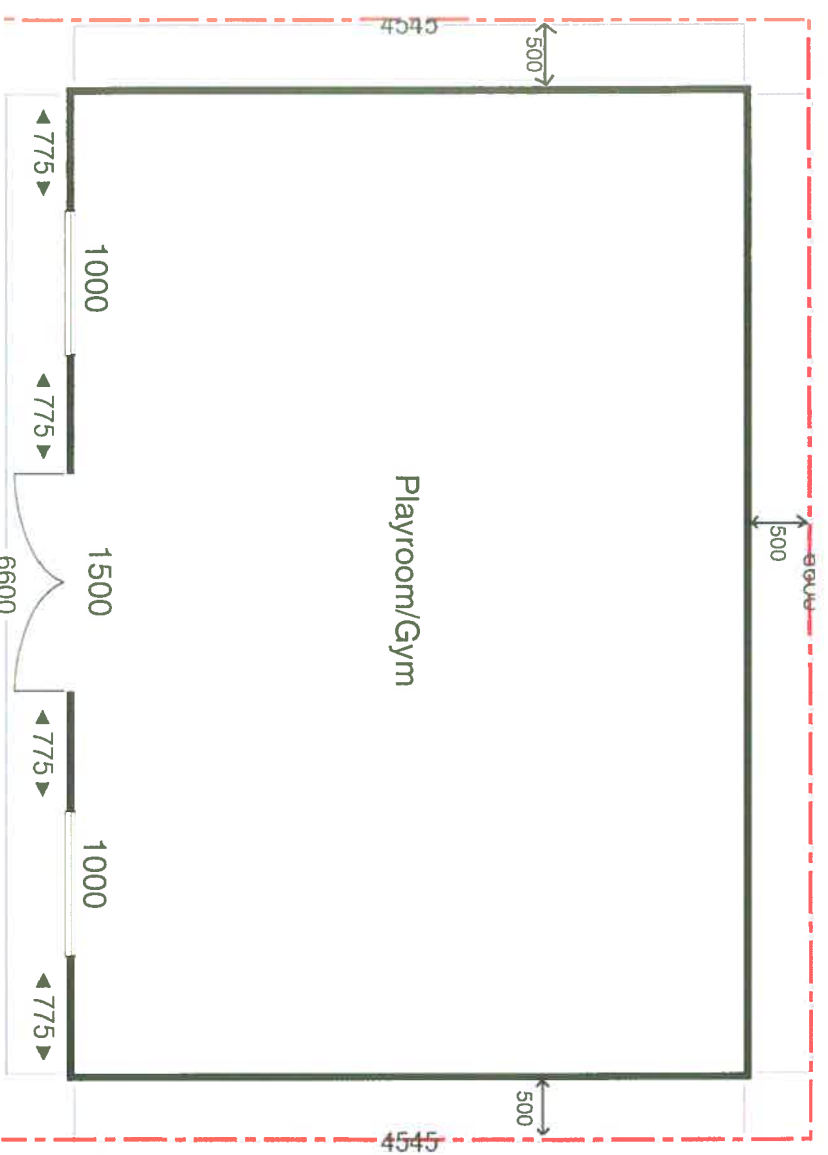

Proposed Floorplan
Scale 1:50




SCALE 1:50 @ A4

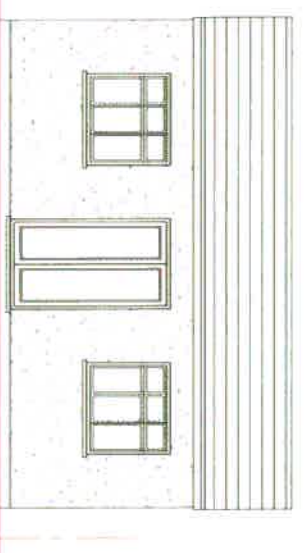


Proposed Outbuilding Front Elevation
Scale 1:100



Proposed Outbuilding Side Elevation
Scale 1:100

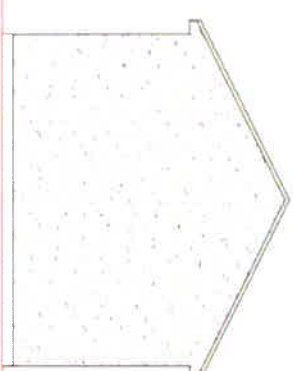

Proposed Outbuilding Side Elevation
Scale 1:100

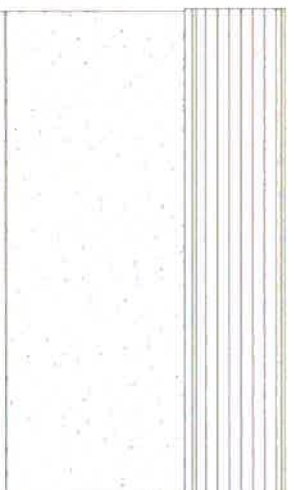


Proposed Outbuilding Rear Elevation
Scale 1:100



SCALE 1:100 @ A4

* ALL LENGTHS ARE IN MILLIMETERS (MM)

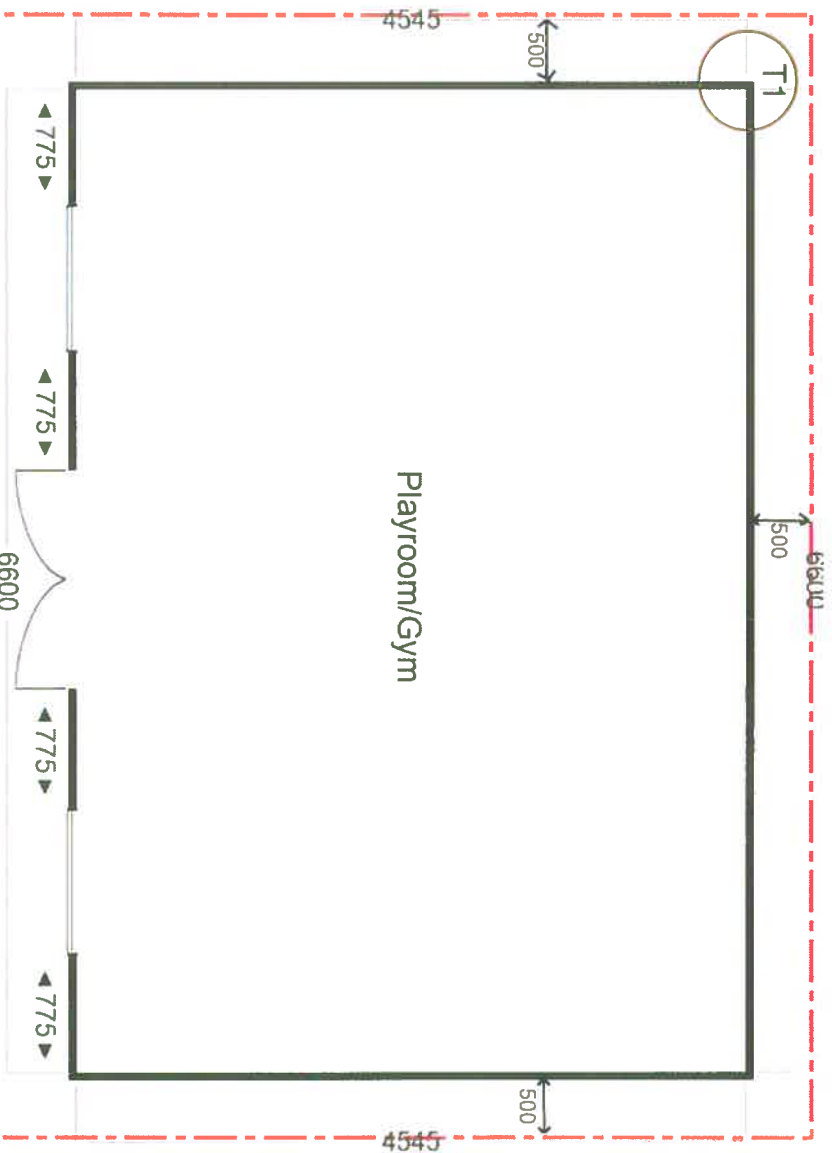

Proposed Floorplan
Scale 1:50



SCALE 1:50 @ A4

T1: Existing tree to be removed