




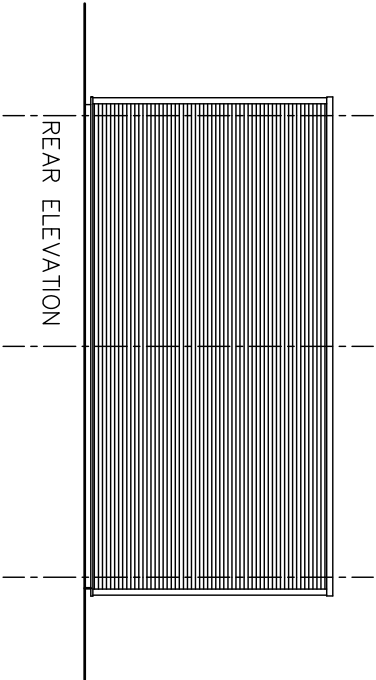


REAR ELEVATION

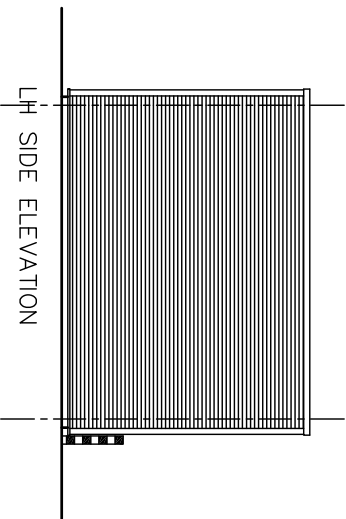



LH SIDE ELEVATION

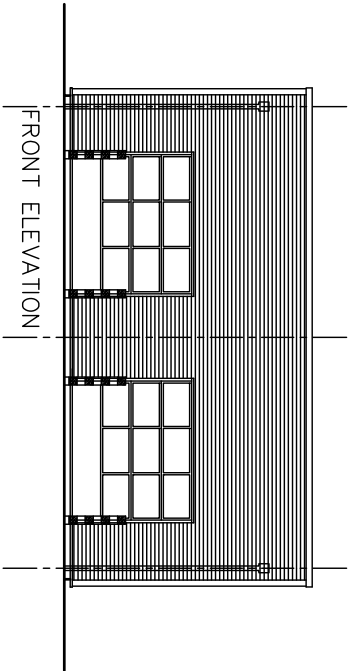

FRONT ELEVATION

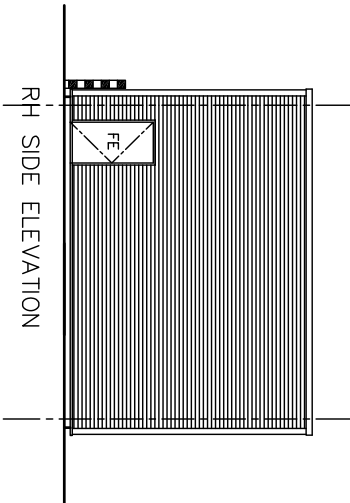

RH SIDE ELEVATION

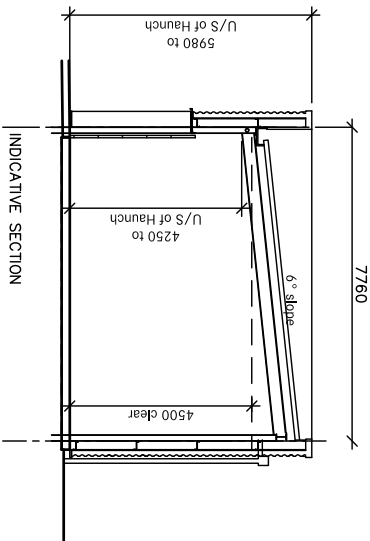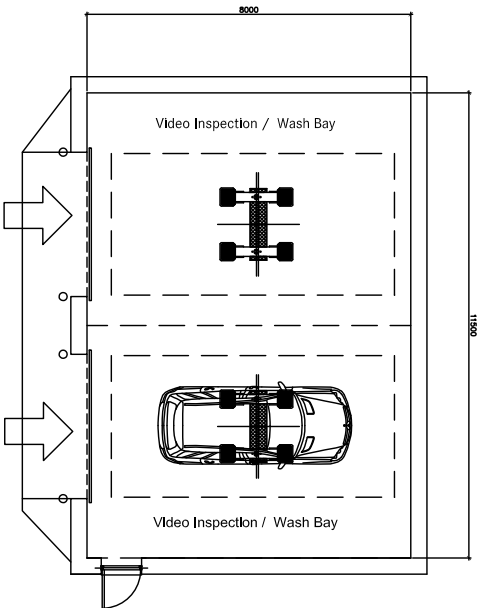

INDICATIVE SECTION

VIDEO INSPECTION BUILDING
WEST DRAYTON, SIPSON CLOSE
For Mercedes-Benz Retail Group UK Ltd

Schedule of Materials

- Roof
Profiled metal cladding panels in Goosewing Grey (RAL7038)
- Walls
Architectural Profiles profiled cladding in Silver RAL 9006 to match main building
- Personnel / Fire Exit Doors
Metal fixed flush doors prefinished or painted in RAL 9006
- Loading Doors
Insulated metal doors in RAL 9006