
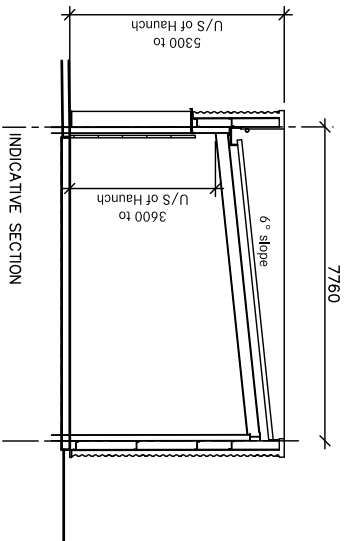
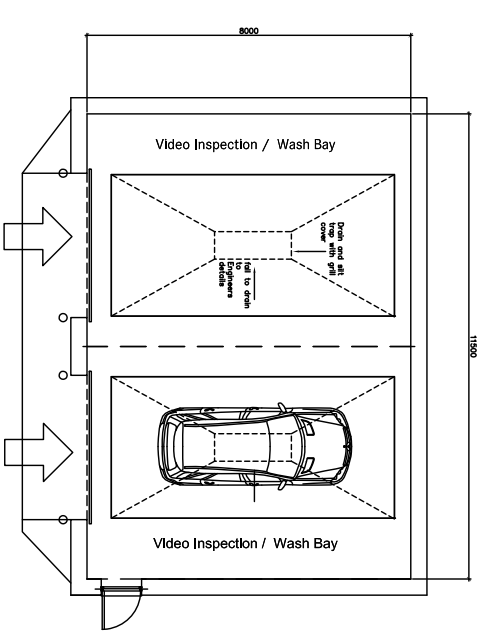
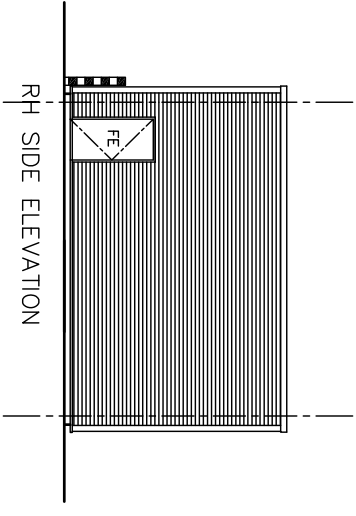
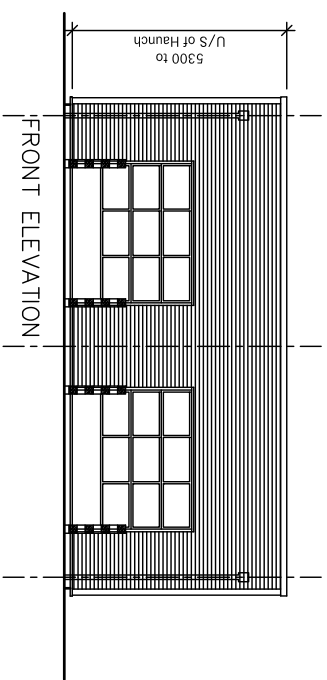
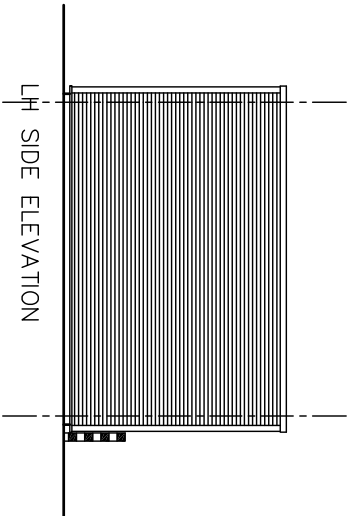


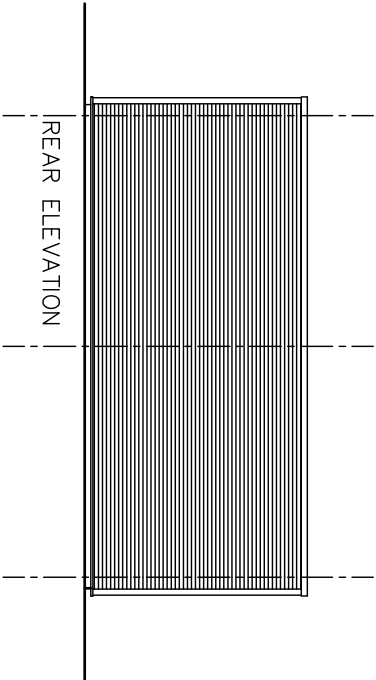

- Schedule of Materials
- Roof
 - Profiled metal cladding panels in Goosewing Grey (RAL7038)
 - Walls
 - Architectural Profiles profiled cladding in Silver RAL 9006 to match main building
 - Personnel / Fire Exit Doors
 - Metal fixed flush doors prefinished or painted in RAL 9006
 - Loading Doors
 - Insulated metal doors in RAL 9006

VALET BUILDING

WEST DRAYTON, SIPSON CLOSE
For Mercedes-Benz Retail Group UK Ltd