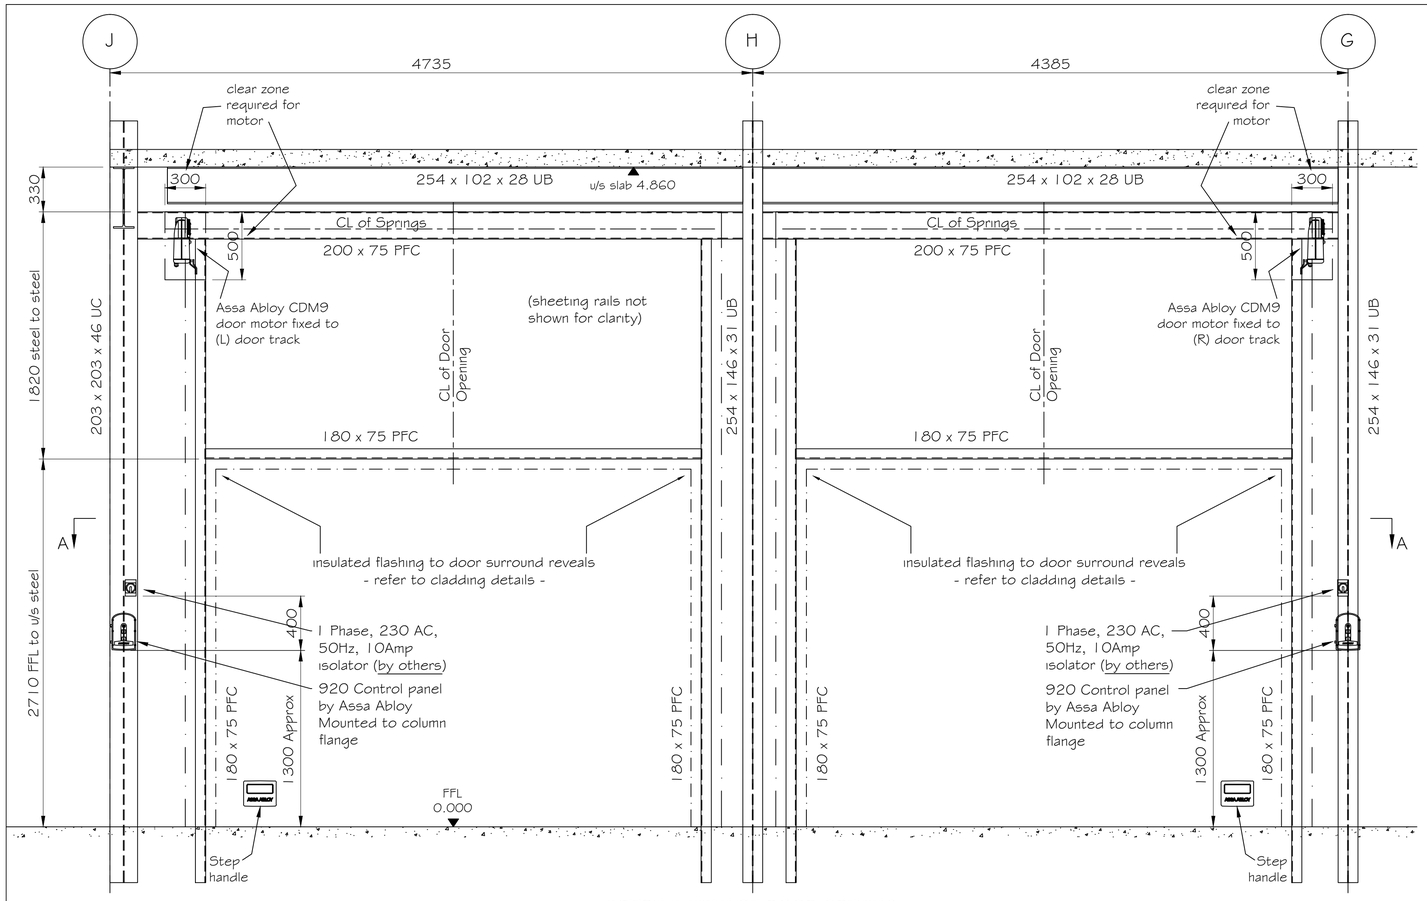

INTERNAL VIEW OF DOOR OPENING

(Door tracks omitted for clarity)

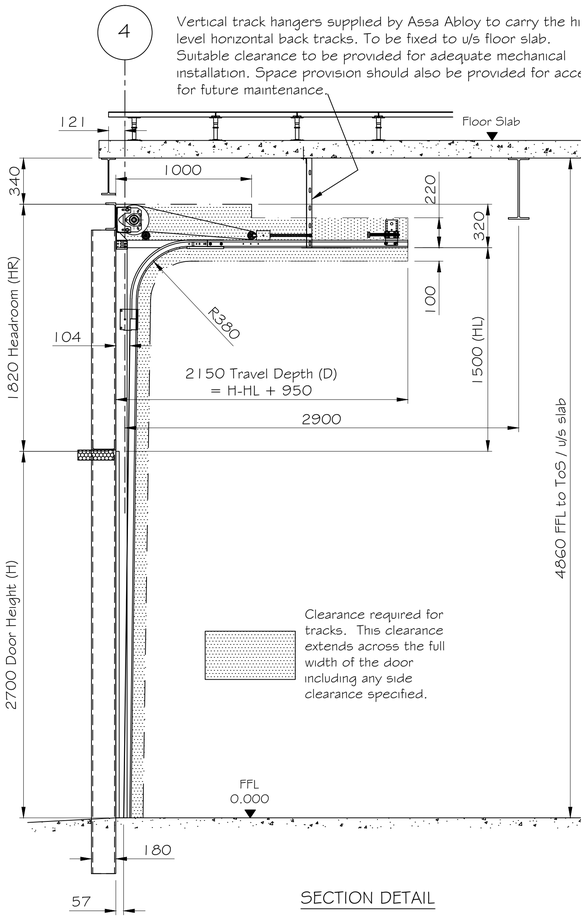

SECTION DETAIL

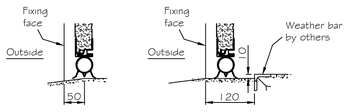

RECOMMENDED THRESHOLD DETAILS

Note: We do not recommend a level threshold through the door opening in order to reduce possible water ingress

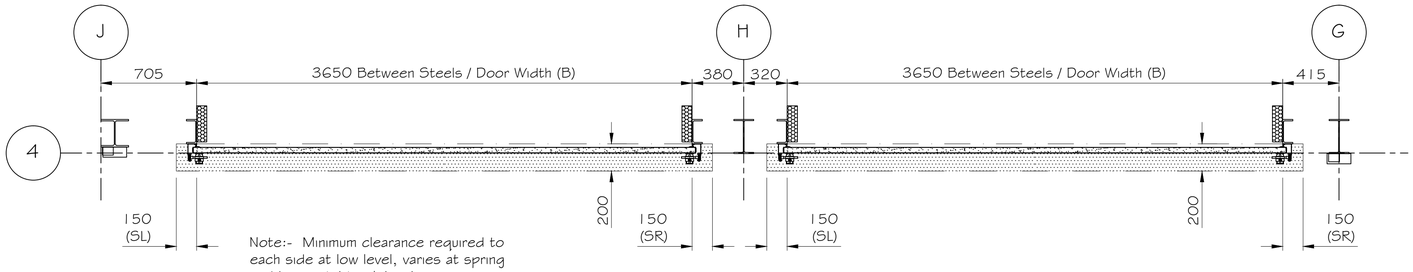

Note:- Minimum clearance required to each side at low level, varies at spring and horizontal track level.

PLAN DETAIL 'A-A'

(this side to inside)

All steelwork to be by others in conjunction with the structural engineers design, calculations and specification

Note: All steel must have the internal fixing faces set flush in the same plane and be clear from projections, such as bolt heads.

Vertical posts to have a minimum 75mm free fixing face

All base plates must be kept clear of the internal face of the posts.

All secondary steelwork including mounting plates and suitable mounting surfaces for control equipment must be provided by others in line with our installation requirements

Grid Ref	Qty.	B	H	HL	HR	D	SL	SR	Motor L/R As viewed from inside
4 / G-H	1	3650	2700	1500	1820	2150	150	150	Right
4 / H-J	1	3650	2700	1500	1820	2150	150	150	Left

SPECIFICATION

DOOR TYPE: OH1042 P ✓ F ☐

OPERATION: CDM9 Motor

CONTROL PANEL:

- 920 Panel (175x275x75, Impulse up, deadman down) ✓
- 930 Panel (175x275x75, Impulse up & down, safety edge) ☐
- 950 Panel (175x380x120, Impulse up & down, safety edge) ☐

OPTIONS (930 / 950 panel only)

- Automatic closing (930 / 950 panel) ☐
- Reversing a closing door (930 / 950 panel) ☐
- Pull Rope (930 / 950 panel) ☐
- Photocells (930 / 950 panel) ☐
- Remote control (930 / 950 panel) ☐
- Magnetic Loop (950 panel) ☐
- Radar (950 panel) ☐
- Traffic lights (950 panel) ☐
- Warning lights (950 panel) ☐
- Reduced opening (950 panel) ☐
- Light Grid (950 panel) ☐

FINISHES:

- Internal (Standard Ral 9002 - off white) ✓
- Other (specify Ral / BS colour) ☐
- External (Standard polyester options) ☐

Ral 3002 - Red	☐	Ral 1021 - Yellow	☐
Ral 5010 - Blue	☐	Ral 7016 - Grey	✓
Ral 9010 - White	☐	Ral 9006 - Silver	☐
Ral 9002 - Off white	☐	Ral 9007 - Grey	☐
Ral 8017 - Brown	☐	Ral 6005 - Green	☐
Ral 9005 - Black	☐		

Other (specify Ral / BS colour) ☐

WINDOWS:

Panel (P) Option:		Frame (F) Option:	
DARP	☐	Solid Bottom Panel	☐
DAOP	☐	Double Glazed	☐
Double Acrylic	☐	Single glazed	☐
Sections		Glass	

PASSDOOR:

Left hand hung ☐ Right hand hung ☐

On left ☐ In Center ☐ On right ☐

LOCKING:

Lockbolt: suitable for clients own padlock ☐ Cylinder Lock: single cylinder SBD ✓

NOTES:

.
.
.
.

© COPYRIGHT AAES

Dimensions in mm. TOLERANCES +/- 3mm (DO NOT SCALE - if in doubt ask)

ASSA ABLOY

ASSA ABLOY Entrance Systems Ltd
Industrial Door and Docking Solutions

7Churchill Way .35A Business Park .Chapeltown .Sheffield .UK .S35 2PY
Tel: +44 (0)114 257 4330 Fax: +44 (0)114 257 4399

TITLE:
Setting out details for electrically operated Sectional Overhead Doors with High Lift hardware

2-No. Drive Thru OUT Doors - Grid 4/G-J

CLIENT:
MCS Build Ltd

SITE:
Stone Close
West Drayton

DRAWING STATUS

PRELIMINARY	
FOR APPROVAL	
CONSTRUCTION	✓
AS BUILT	

REV.	BY	DATE	COMMENT
A	IS	26-11-19	Construction Issue.
-	IS	14-11-19	Approval Issue.

DRAWN BY: IS

CHECKED BY: ASK

DATE: Nov 2019

DRAWING No. P-0004491 23-02

REV. A