

NOTES

1. SDA is a registered planning consultant only. It is not a contract SDA.
2. All dimensions are in millimetres unless stated otherwise.
3. Not for construction unless otherwise stated.
4. When appropriate, this drawing to be read in conjunction with project specific Designers Risk Assessments, produced in accordance with requirements of the Health and Safety Regulations 2002 and the Construction (Design and Management) Regulations 2007.
5. The design shown on this drawing is the property of SDA and is not to be used or the drawing copied, communicated or disclosed, in whole or in part, except in accordance with a contract, licence or agreement in writing with SDA.



— SITE AREA - 0.5021a 1.24acres



BATTERY STORE CONTAINER



Proposed 2.4m high Black Paladin fence and gate to match existing
Existing 2.4m high Black Paladin fence

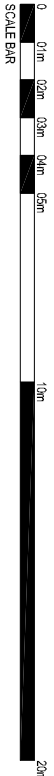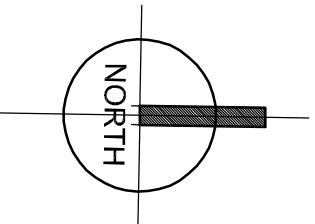

SDA
ARCHITECTS

MANOR MILLS MANOR ROAD LEEDS LS11 9AH
T: +44 (0)113 288 1000 F: +44 (0)113 288 1001
mail@sdapartnership.com www.sdapartnership.com
LEEDS CALIFORNIA

PROJECT
MERCEDES BENZ
STONE CLOSE
WEST DRAYTON

TITLE
PROPOSED SITE PLAN

STAGE
PLANNING

REV	DATE	DESCRIPTION	DRN	CKD
C	16.03.20	LANDSCAPING AMEND IN LINE WITH APPROVED LANDSCAPING DRAWING	CLM	NH
B	30.01.20	ROOM NAMES ADDED	JM	CS
A	15.07.20	DRAWING SHEET NOTES UPDATED BATTERY STORE ADDED LOCATION FOR EXTERNAL CONDENSERS ADDED	CS	AH

DRAWN	CHECKED
CLS	AH
BSI REGISTERED SS 56715	UKAS QUALITY MANAGEMENT