



- Notes
1. Scaling for Planning purposes only. If in doubt contact SDA
 2. All dimensions are in millimeters unless noted otherwise
 3. Not for construction unless otherwise shown
 4. When appropriate, this drawing to be read in conjunction with project specific Designers Risk Assessments, produced in accordance with requirements of the Construction (Design and Management) Regulations 2015 (and prior).
 5. The design shown on this drawing is the property of SDA and is not to be used or the drawing copied, communicated or disclosed, in whole or in part, except in accordance with a contract, licence or agreement in writing with SDA

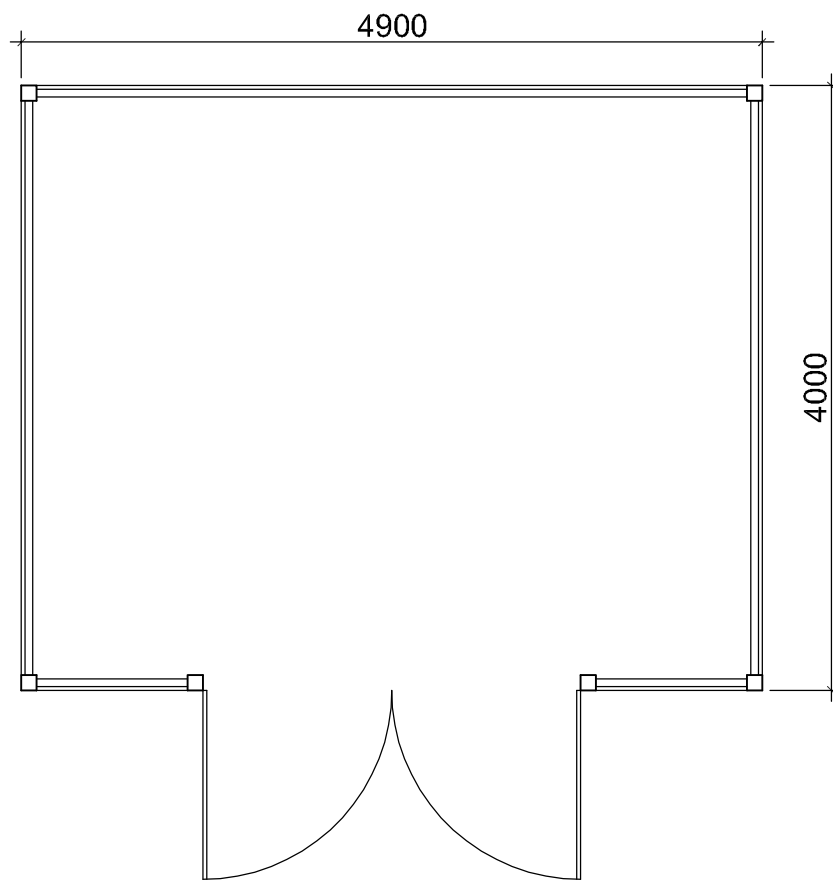


PLAN

GALVANISED STEEL FRAME


TIMBER PANELS LAID VERTICALLY WITH GAPS BETWEEN PANELS

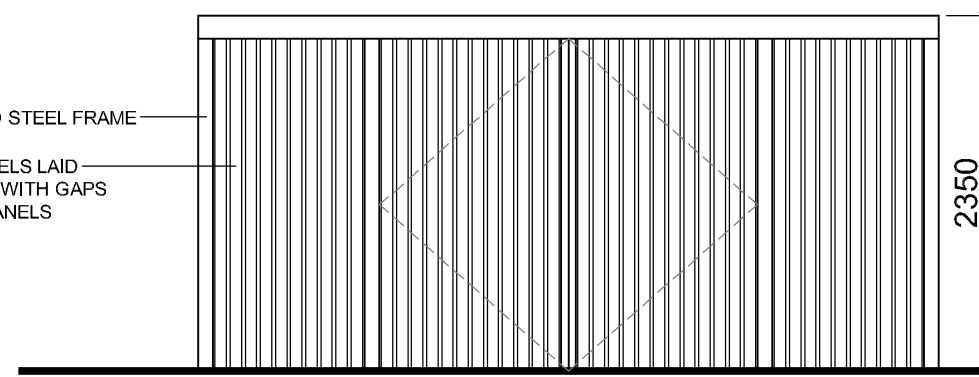


FRONT ELEVATION

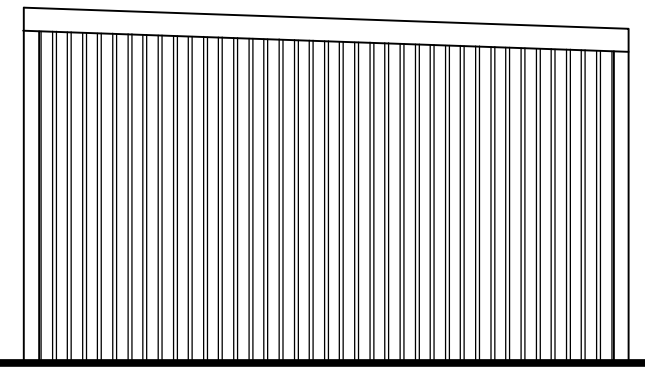

SIDE ELEVATION

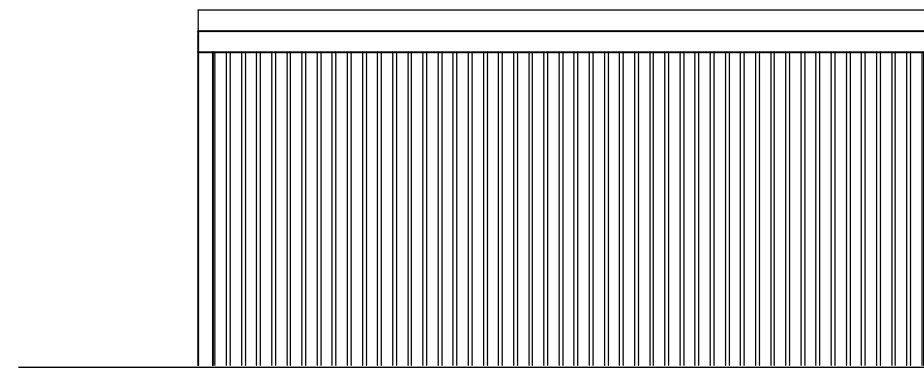

REAR ELEVATION

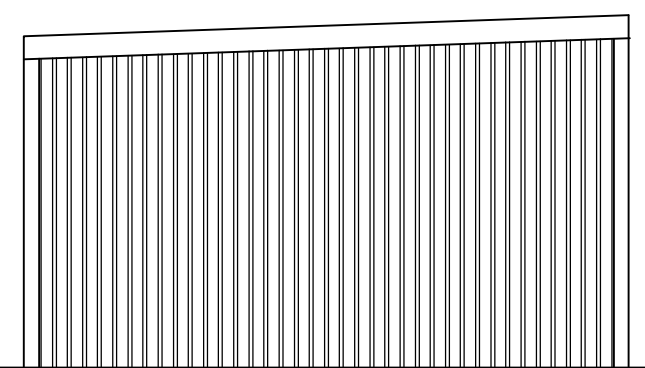

SIDE ELEVATION

SDA
ARCHITECTS

MANOR MILLS MANOR ROAD LEEDS LS11 9AH
T: +44 (0)113 288 1000 F: +44 (0)113 288 1001
mail@sdapartnership.com www.sdapartnership.com
LEEDS CALIFORNIA

PROJECT
MERCEDES BENZ
WEST DRAYTON

TITLE
BIN STORE

STAGE
PLANNING

SCALE
1:50 @ A3

JOB No.
A1H0094

DWG No.
A(PL)00 400

REV.
-

DRAWN
CS

CHECKED
AH

DATE
JANUARY 2020