




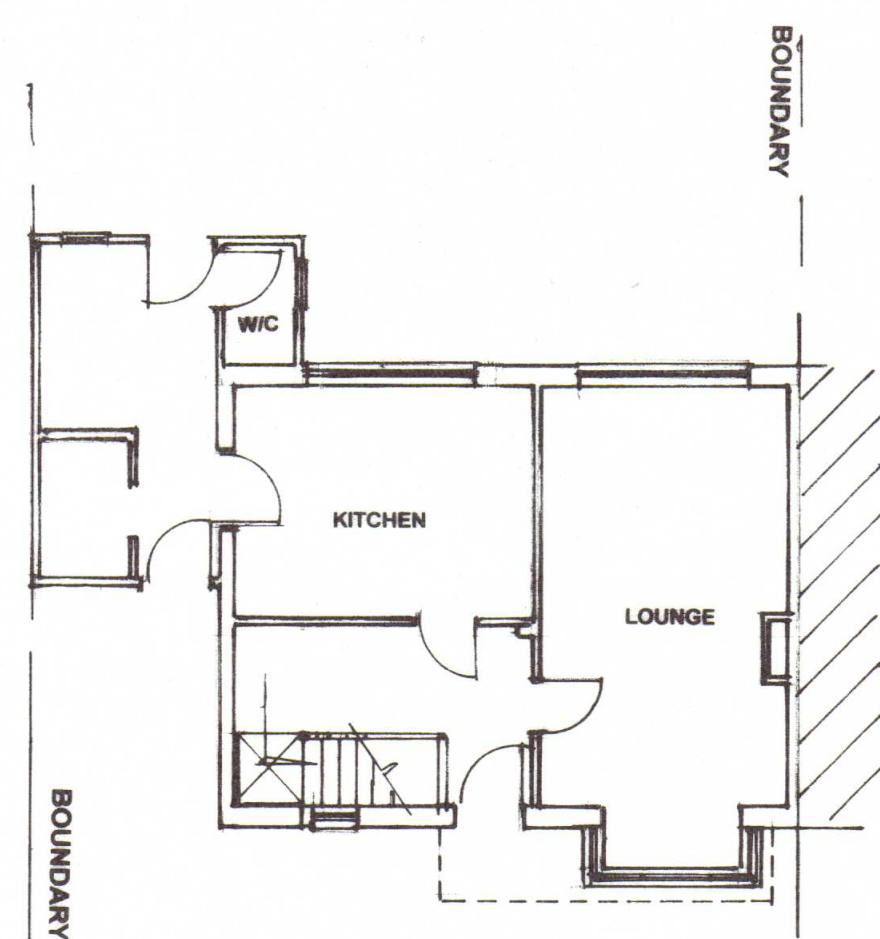


PLAN EXISTING SCALE 1-100

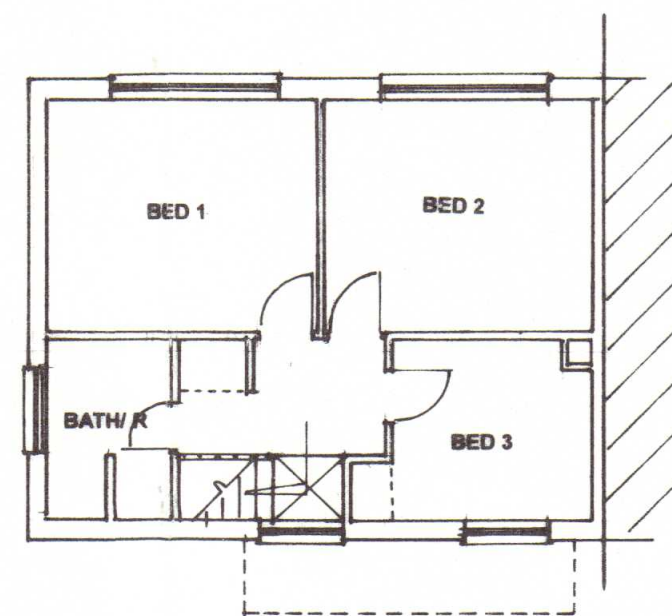


FIRST FLOOR EXISTING

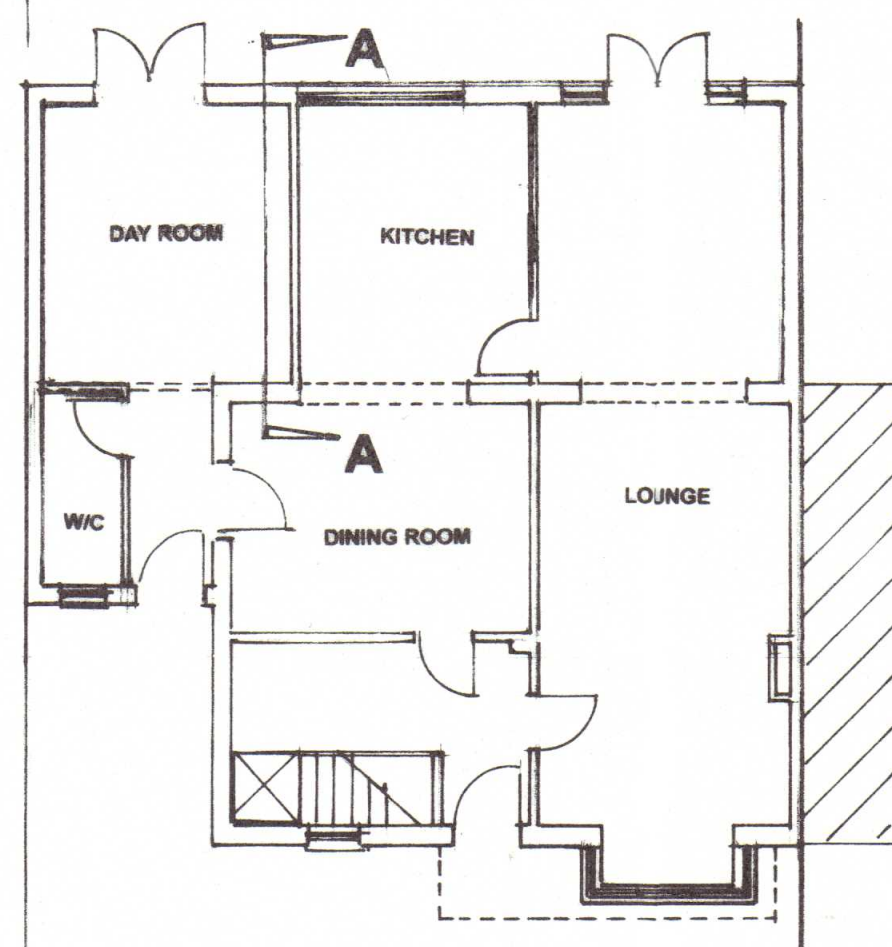


PLAN PROPOSED

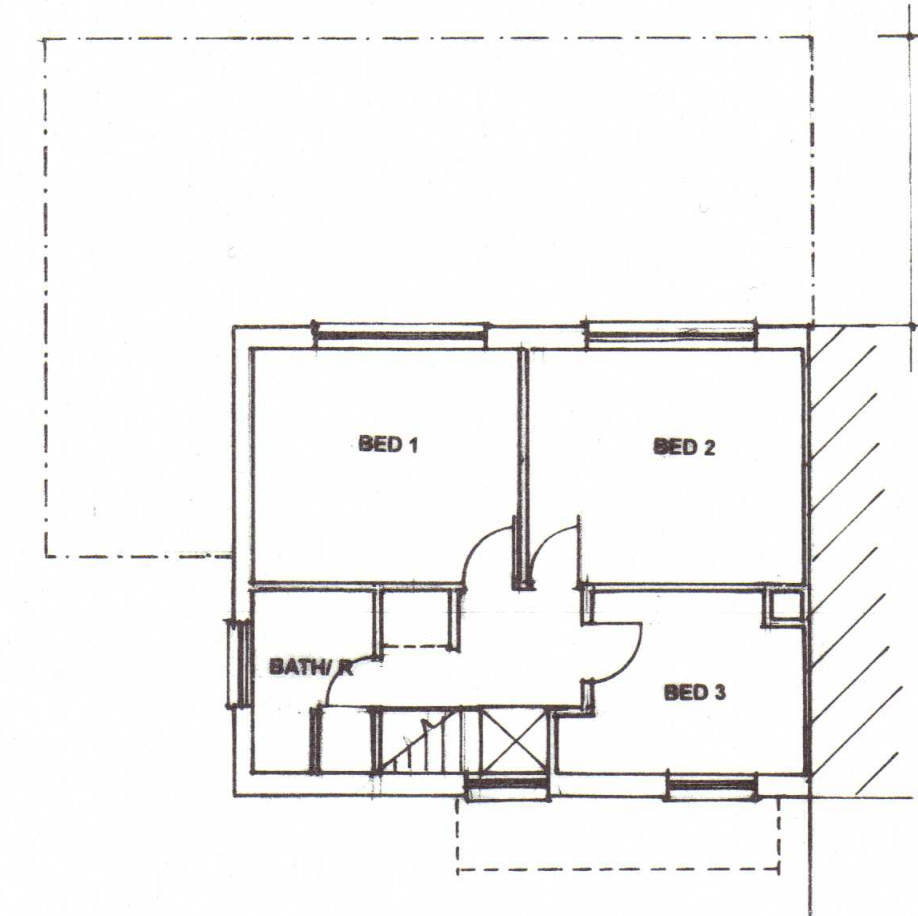


FIRST FLOOR PROPOSED

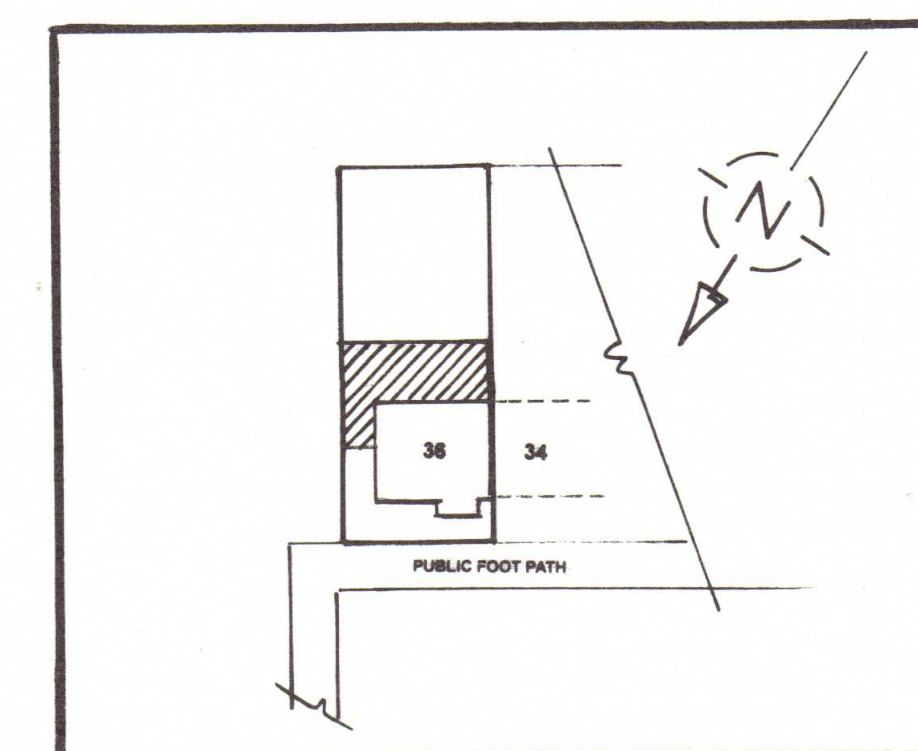


SITE PLAN 1-500

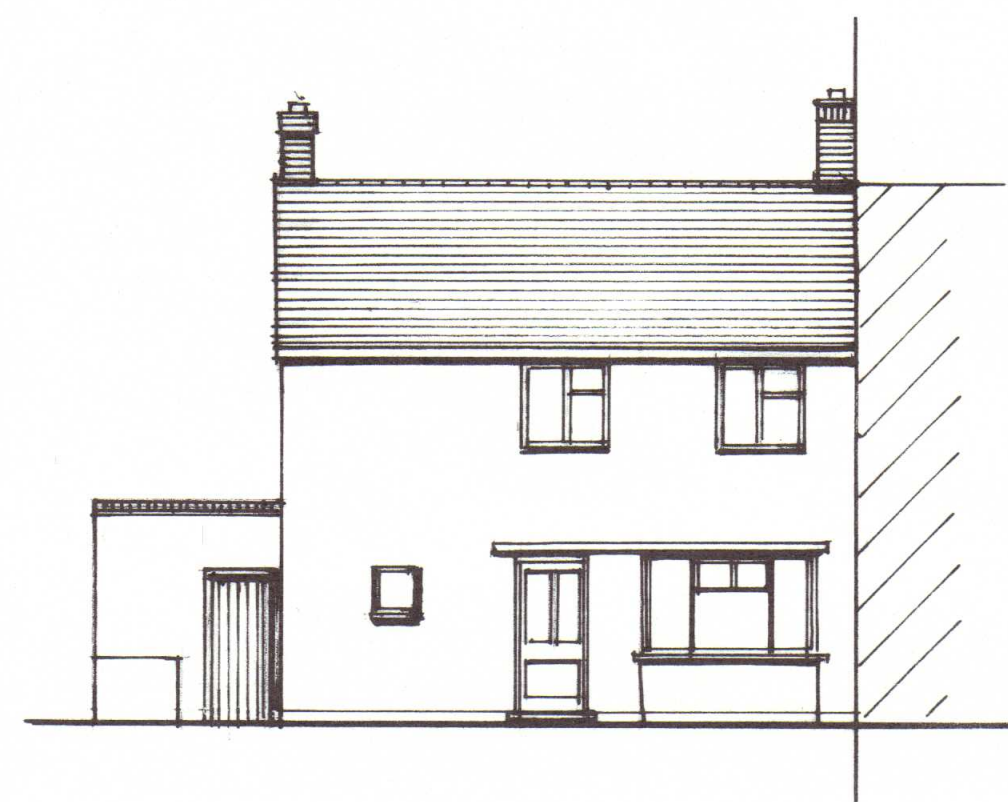

FRONT ELEV EXISTING

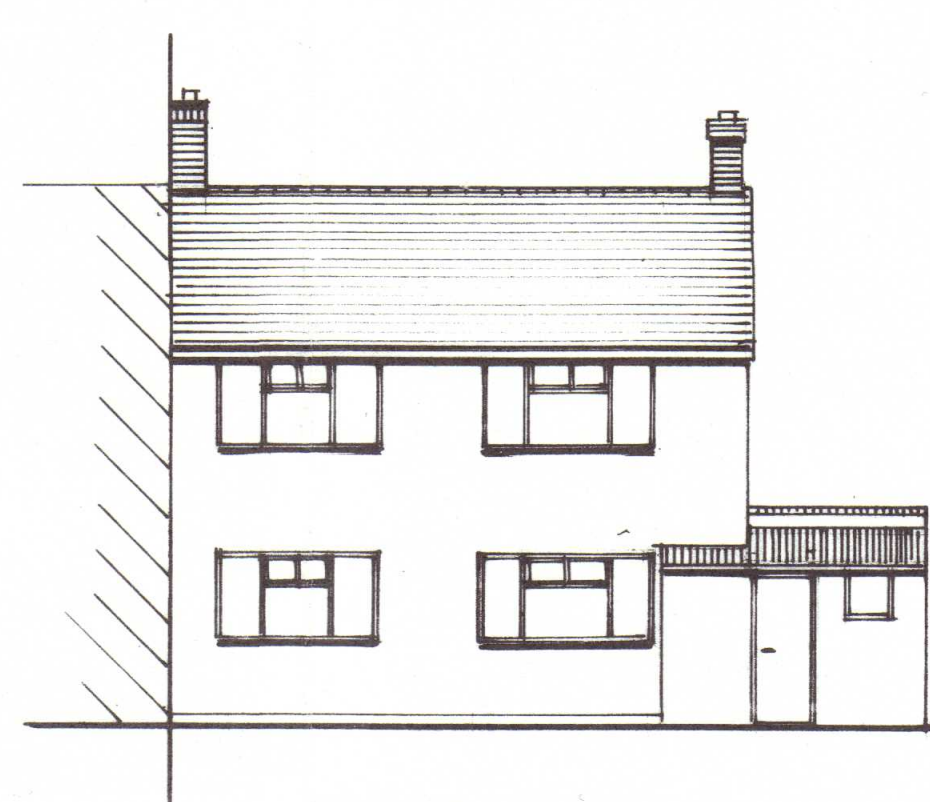


REAR ELEV EXISTING

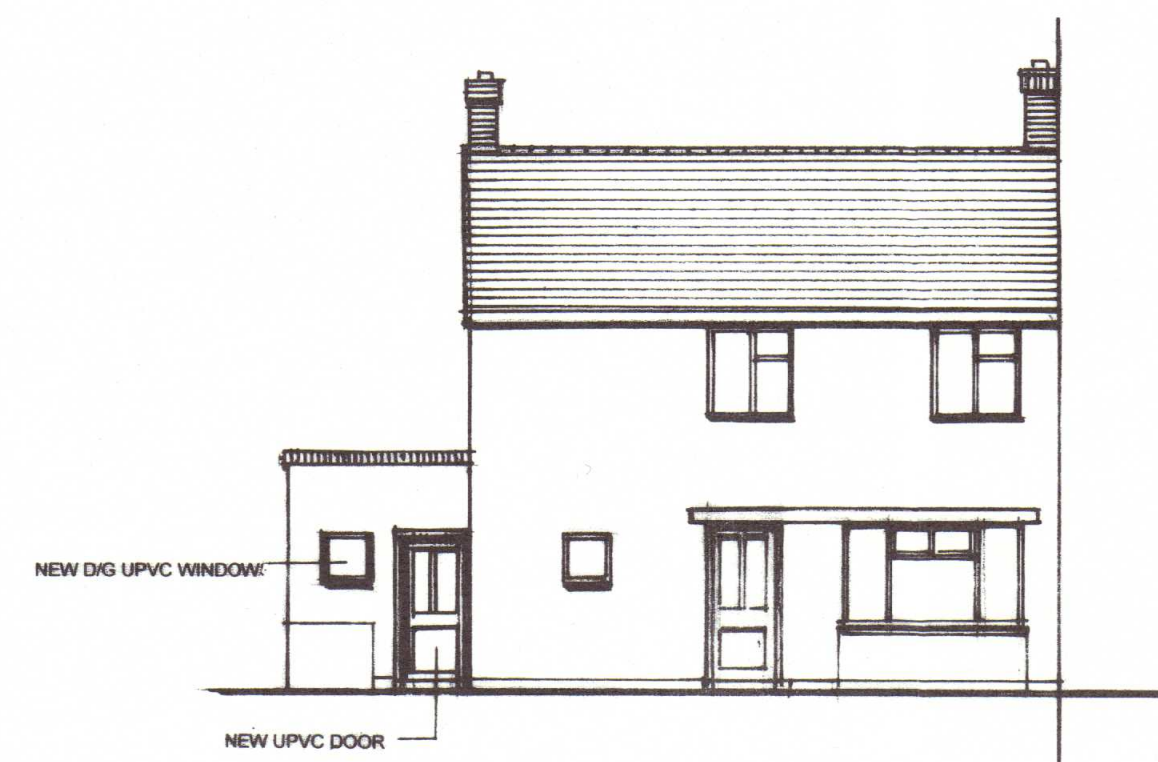


FRONT ELEV PROPOSED




LEFT FLANK EXISTING

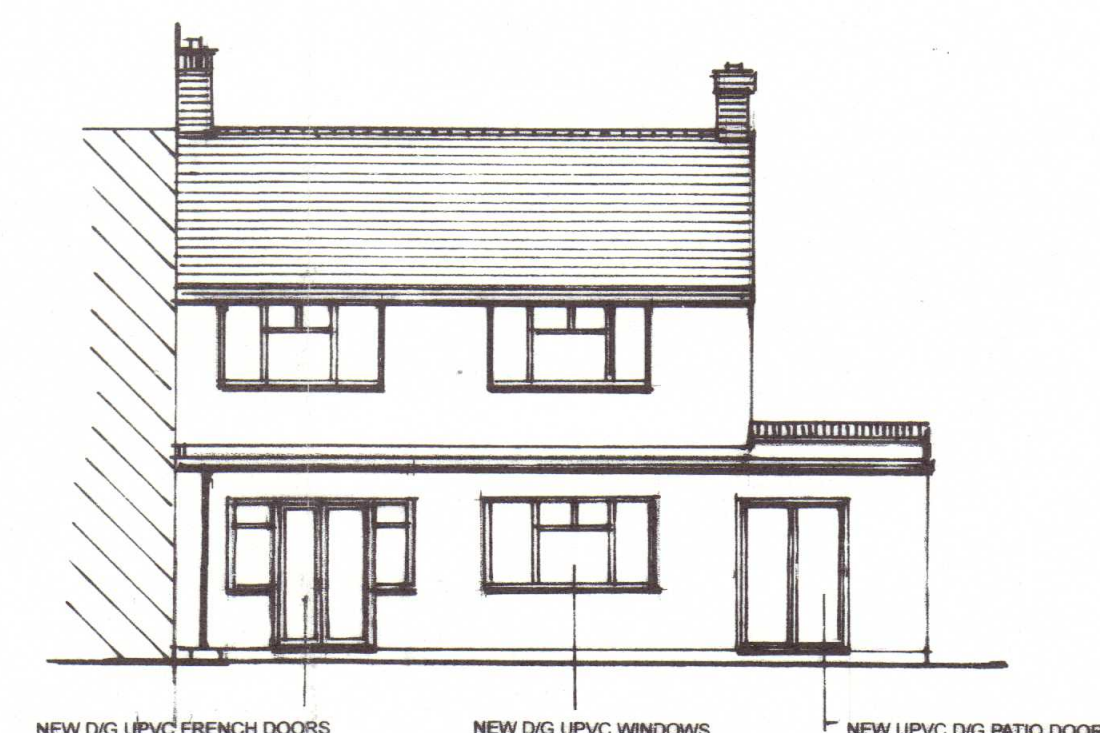

REAR ELEV PROPOSED

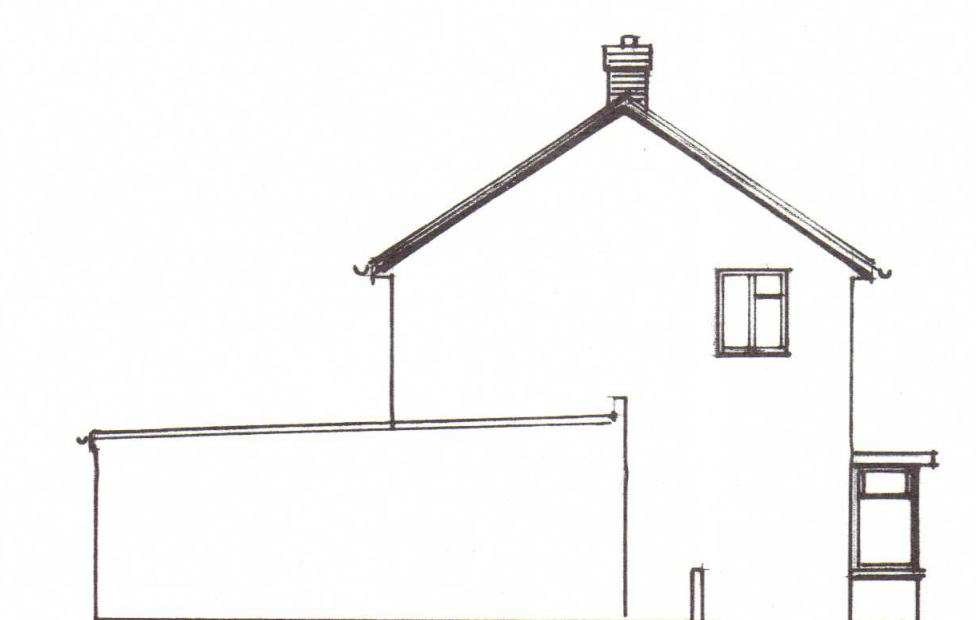

LEFT FLANK PROPOSED

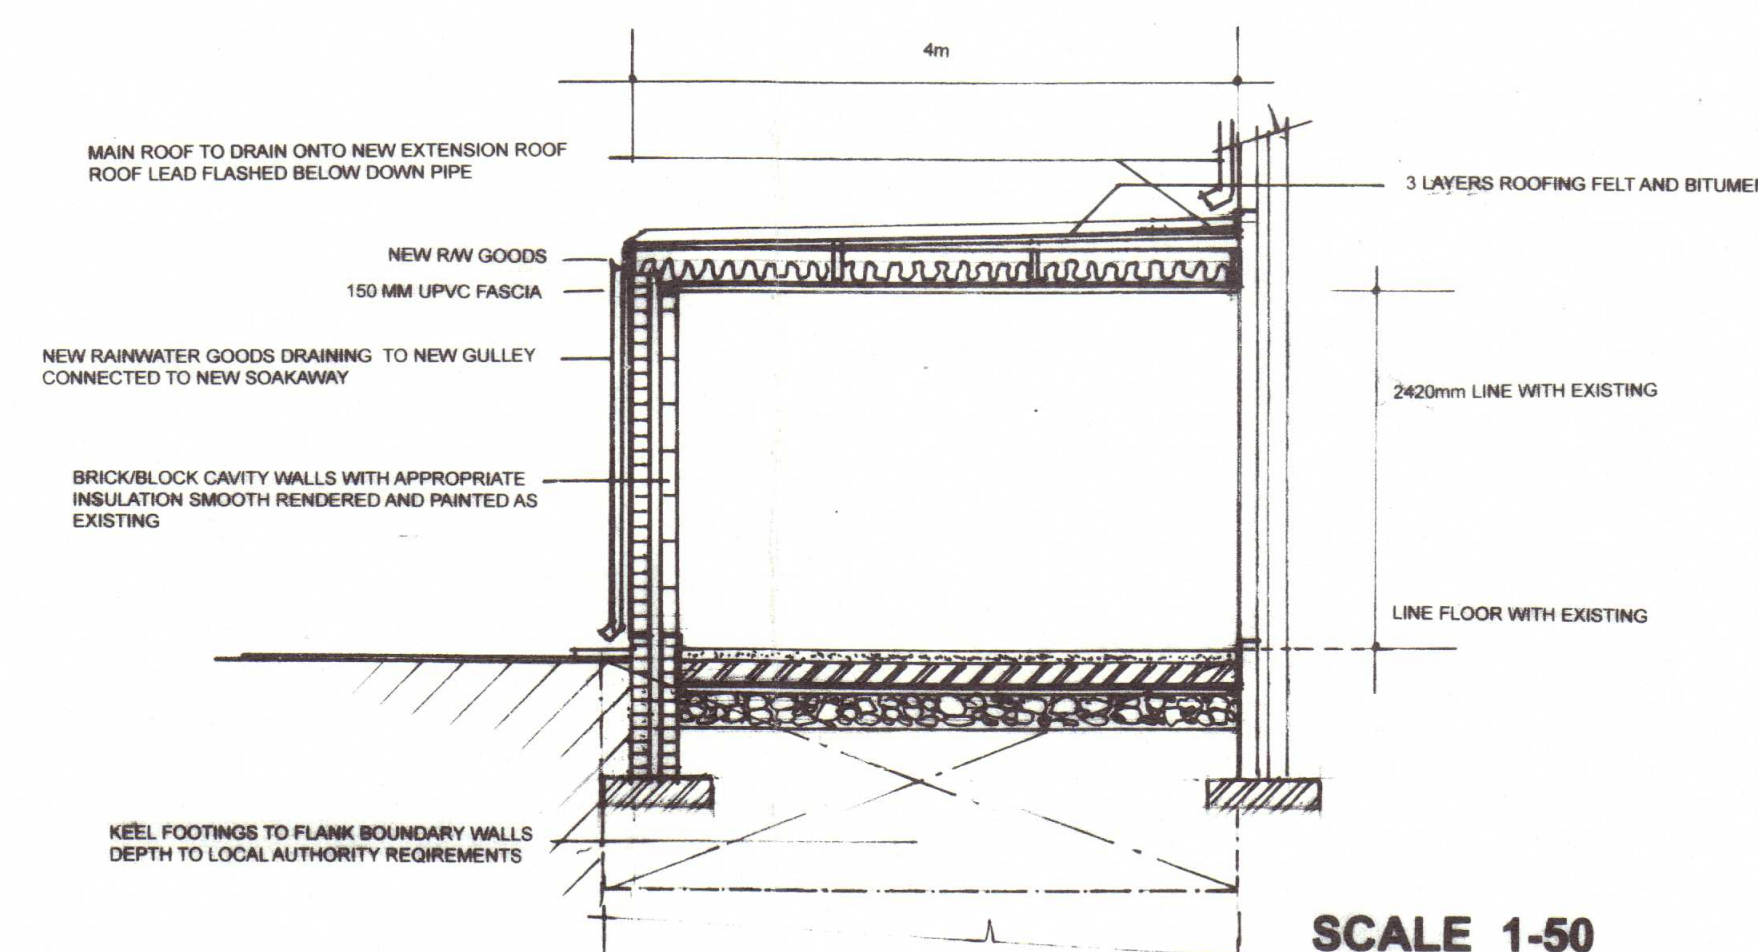

SECTION ON AA

SCALE 1-50