




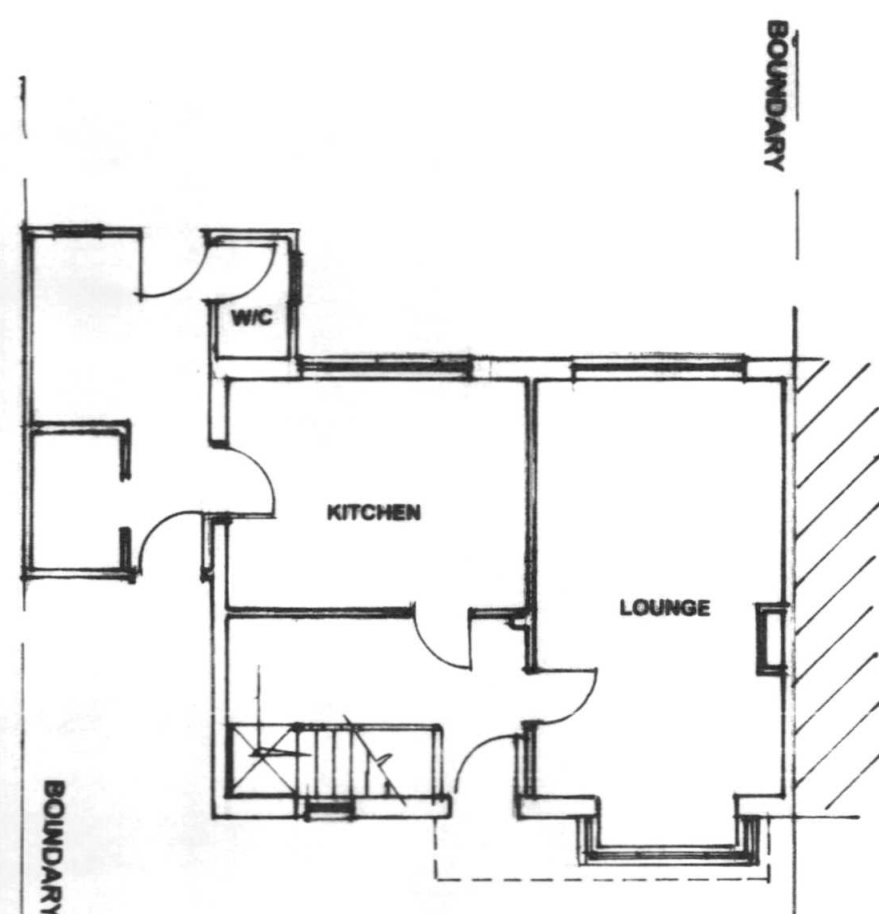


PLAN EXISTING SCALE 1-100

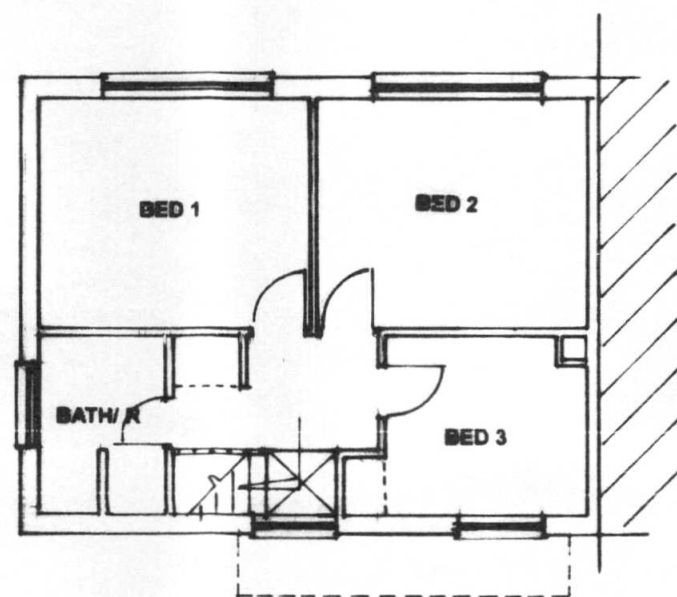

FIRST FLOOR EXISTING

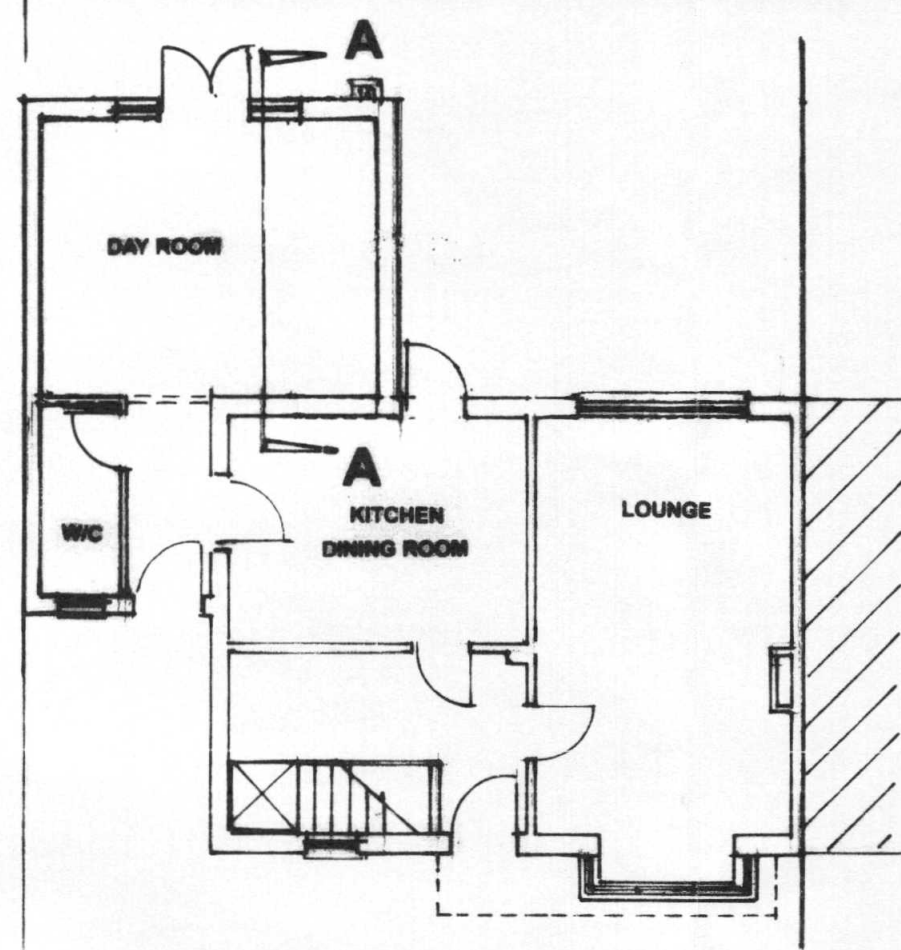


PLAN PROPOSED

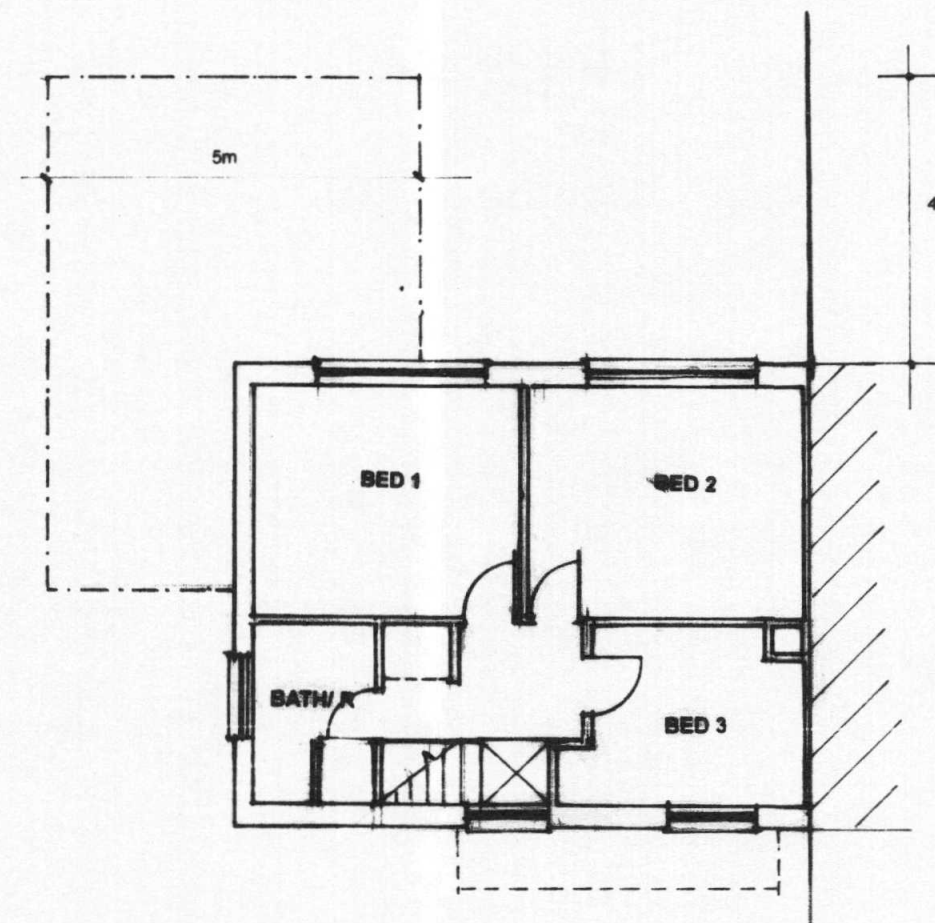


FIRST FLOOR PROPOSED




FRONT ELEV EXISTING

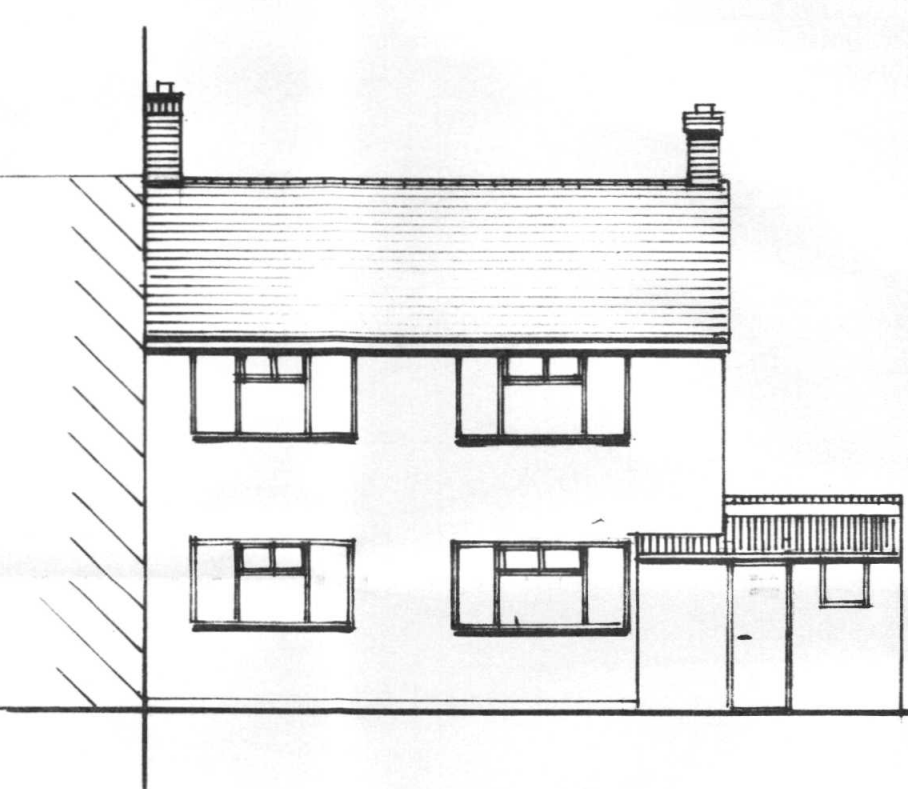


REAR ELEV EXISTING

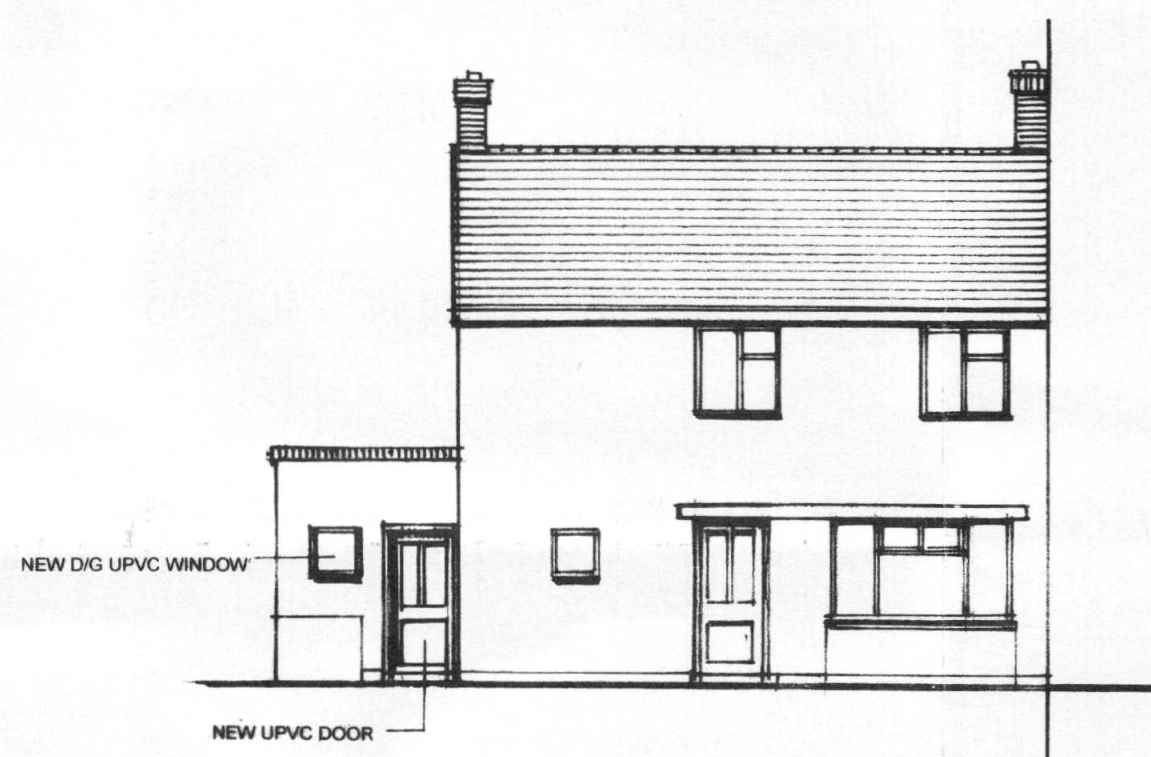

FRONT ELEV PROPOSED

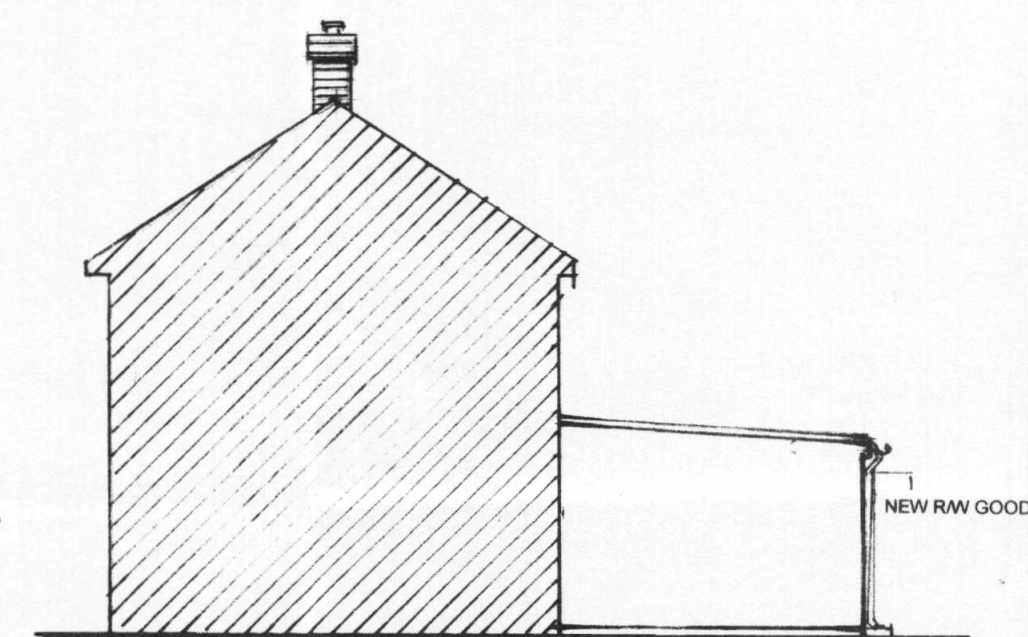

RIGHT FLANK PROPOSED

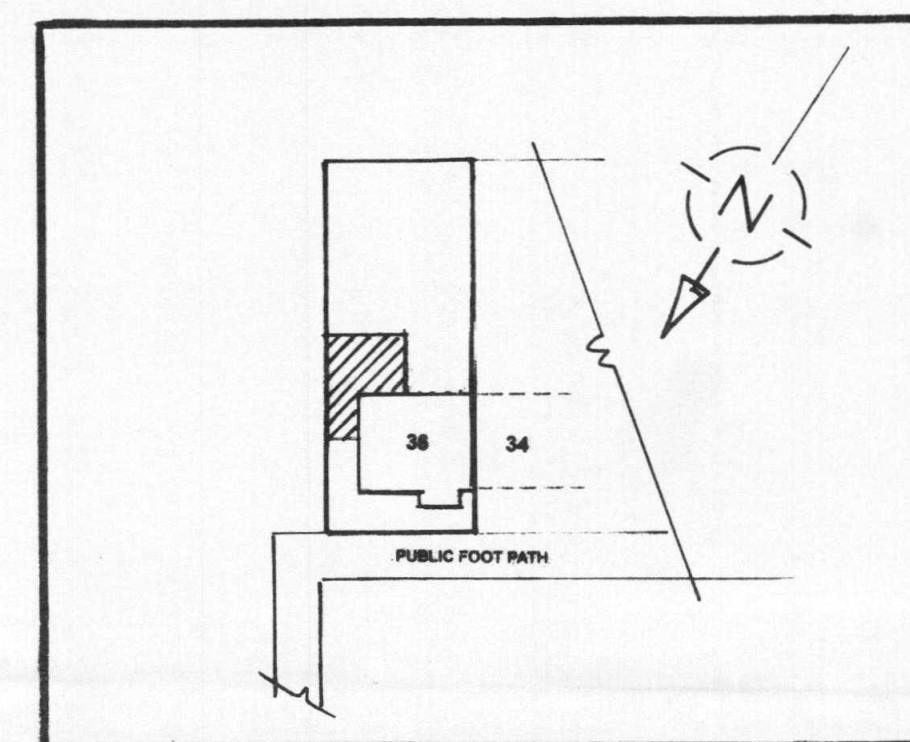


SITE PLAN 1-500




LEFT FLANK EXISTING



REAR ELEV PROPOSED

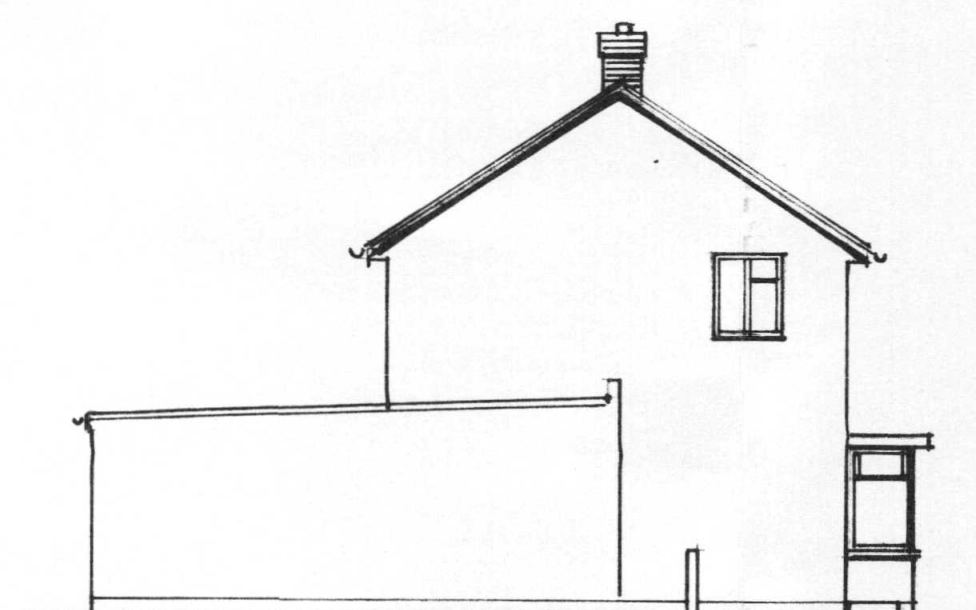

LEFT FLANK PROPOSED

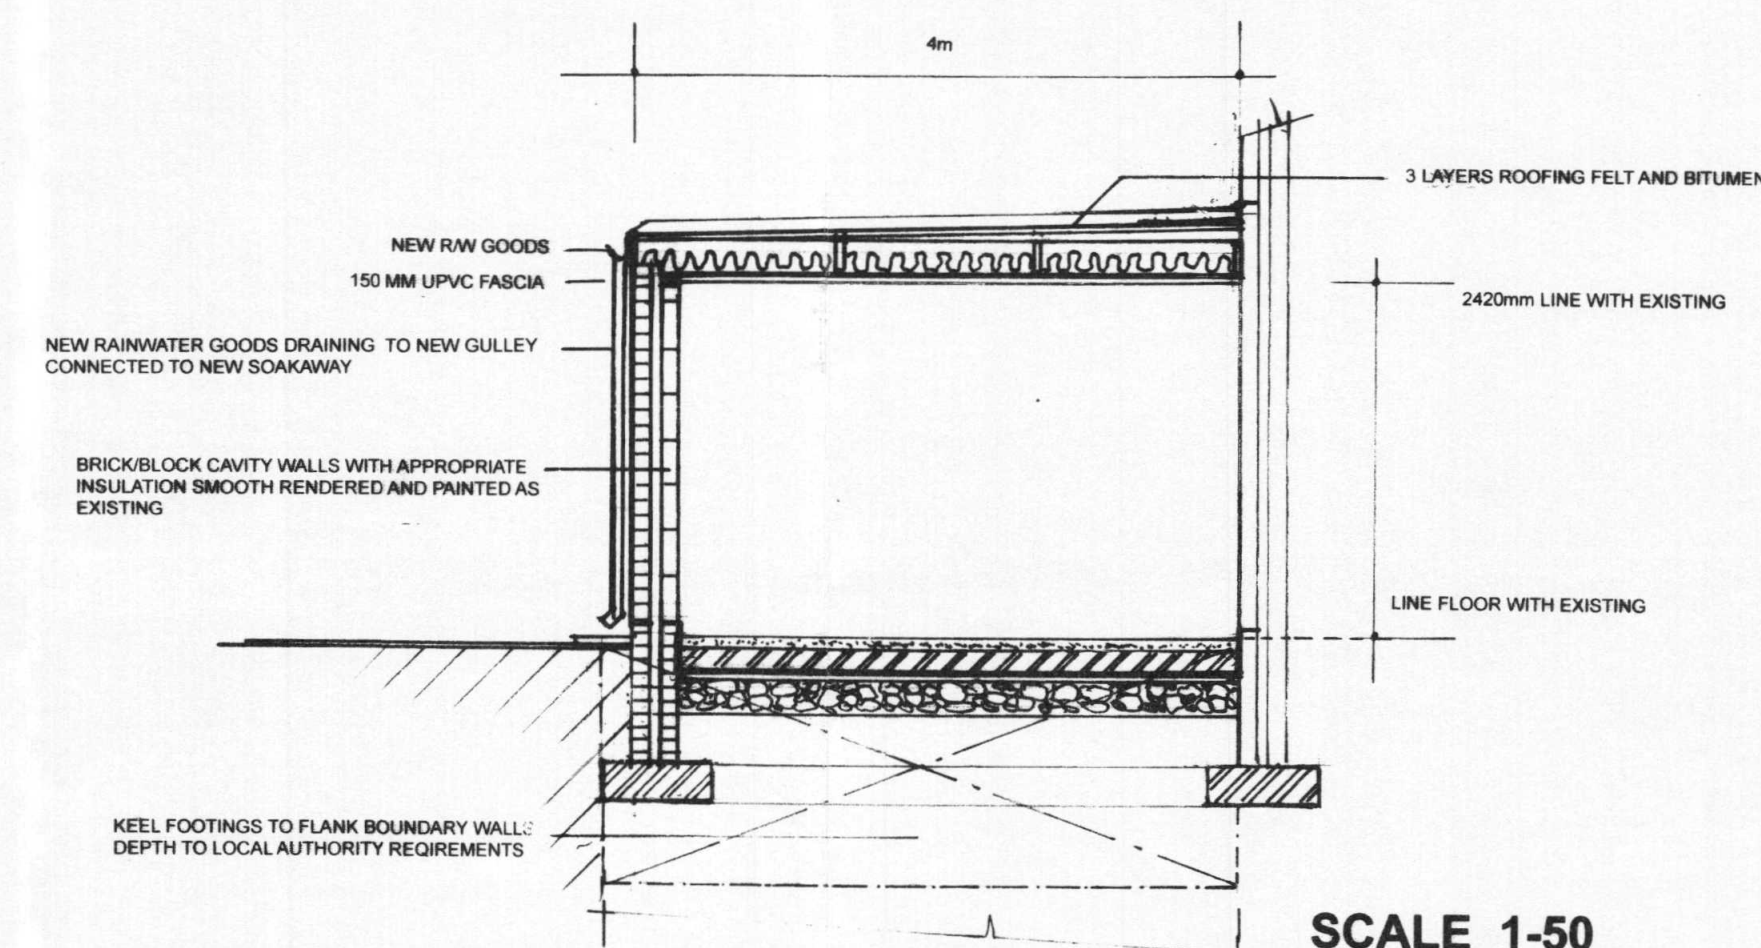

SECTION ON AA

REVISIONS 07/05/2018
EXTENSION REDUCED
NEW UPVC REAR PATIO DOOR ADDED
NEW UPVC FRENCH DOORS ADDED
PROPOSED RIGHT FLANK ELEVATION ADDED

MISS G. J. ROWE
36 MULBERRY CRESCENT
WEST DRAYTON
MIDDLESEX UB7 9AG.