





Rear Elevation

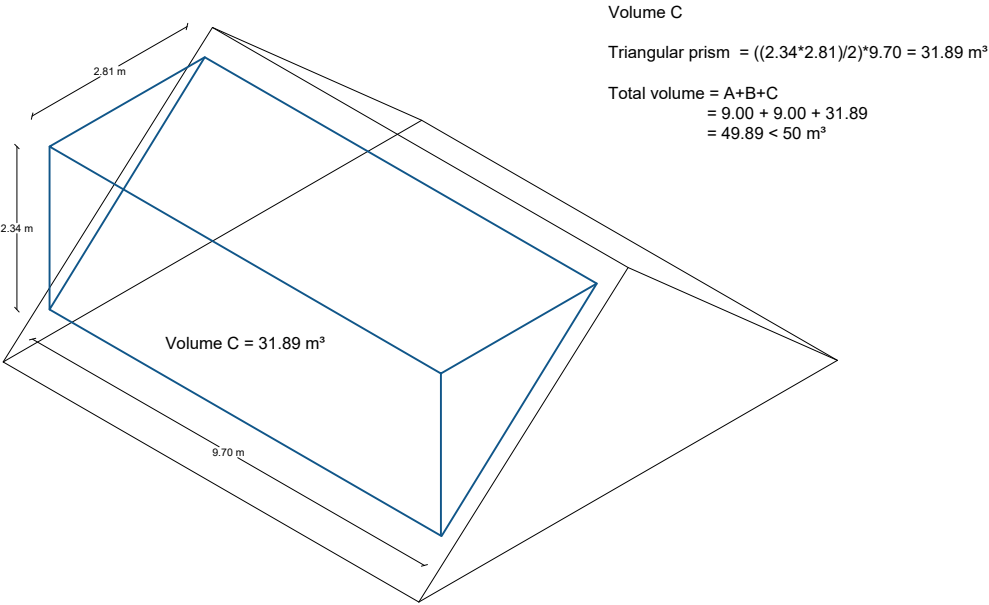

Volume calculation

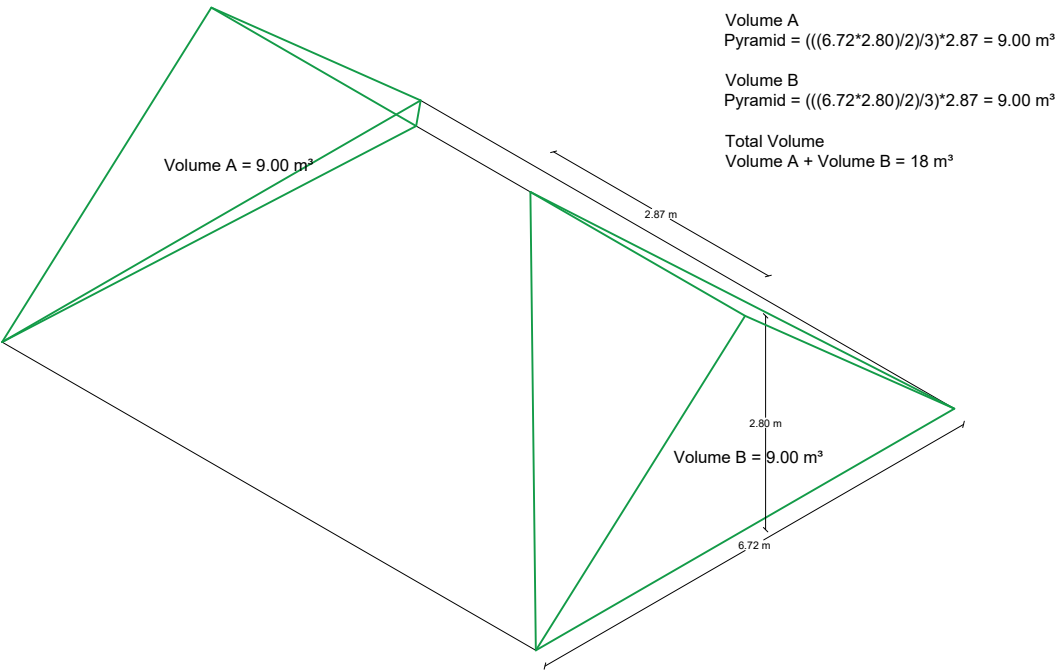

**Dimensions** Written dimensions to be taken in preference to scaled dimensions. The Contractor is responsible for checking all dimensions before work starts.

**Local Authority** All work is to be carried out to the requirements, and to the satisfaction of the Local Authority. These drawings are for planning purposes only.

**Discrepancies** Any discrepancies to be brought to the attention of Drawing And Planning Ltd. Immediately.

| REVISIONS |      |             |    |    |
|-----------|------|-------------|----|----|
| REV       | DATE | DESCRIPTION | BY | CH |
|           |      |             |    |    |
|           |      |             |    |    |

|                                            |                      |
|--------------------------------------------|----------------------|
| <b>PROJECT TITLE</b><br>55 Wimborne Avenue |                      |
| <b>DATE</b><br>Jan 2021                    | <b>REVISION</b><br>/ |

|                                                                 |                            |
|-----------------------------------------------------------------|----------------------------|
| <b>DRAWING TITLE</b><br>Proposed - Rear Elev./ Vol. calculation |                            |
| <b>CLIENT</b><br>MrJagdev Verdding                              |                            |
| <b>DRAWING No.</b><br>WMBAV-E102                                | <b>SCALE @ A3</b><br>1:100 |

