



GROUND FLOOR LAYOU" 1:100 SCALE

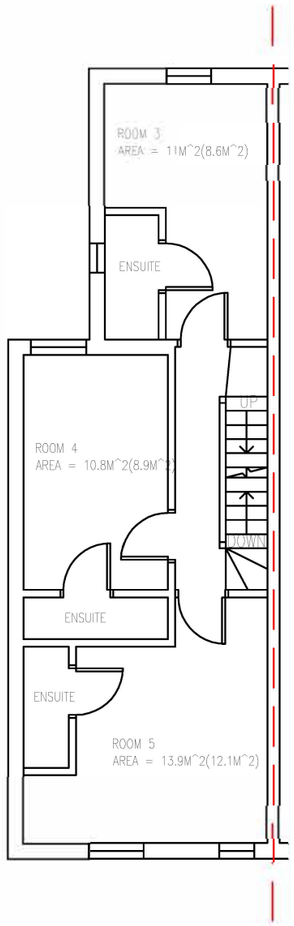

FIRST FLOOR LAYOUT 1:100 SCALE

NOTE: ALL EN SUITS HAVE A SINK, TOILET AND SHOWER FACILITIES

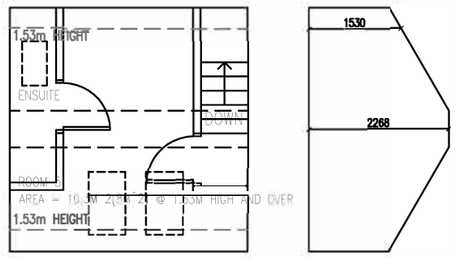

ROOM AREA = 10.3M^2 (8M^2)
@1.53M HIGH AND OVER

SECOND FLOOR LAYOUT 1:100 SCALE

1:100 scale bar

0m 1m 2m 3m 4m 5m 6m 7m 8m 9m 10m

0ft 10ft 20ft 30ft

DESCRIPTION:

HMO LAYOUT

Notes:

- Room floor areas in brackets exclude area occupied by ensuite.
- All ensuites contains a sink, toilet and shower facilities.

CLIENT: MR JAZZ BHANGU
SITE ADDRESS:
53 ALBERT ROAD
WEST DRAYTON

SCALE: 1:100 @A3
DRAWING NUMBER: HMO/ASB/1
DATE: OCT 2018
REVISIONS: 21 OCT 2018

e-mail:abstructuraldesigns@gmail.com
Tel: 0770 2167000

DISCLAIMER:
THESE DRAWING SHOULD BE APPROVED BY LOCAL AUTHORITY OR APPROVED INSPECTOR BEFORE WORK CAN START.

DO NOT SCALE FROM DRAWING MEASUREMENTS TO BE TAKEN ON SITE.

PARTY WALL(ECT) ACT 1997 TO BE AGREED WITH ADJOINING NEIGHBORS BY CLIENT BEFORE COMMENCING WORKS.

ALL WORKS INCLUDING FOUNDATIONS, WASTE LINES, GUTTERING TO BE WITH IN BOUNDARY LINES OF SITE.