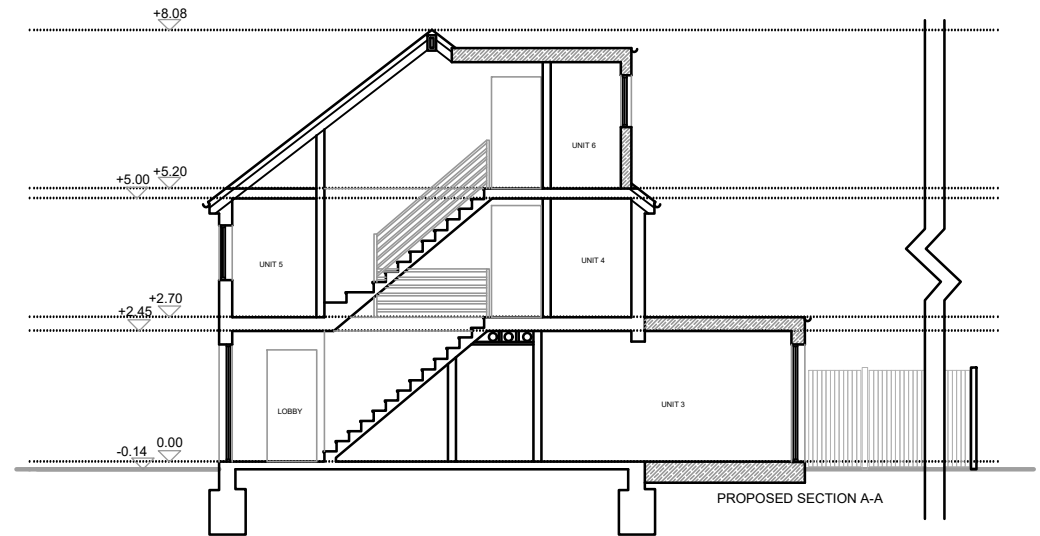
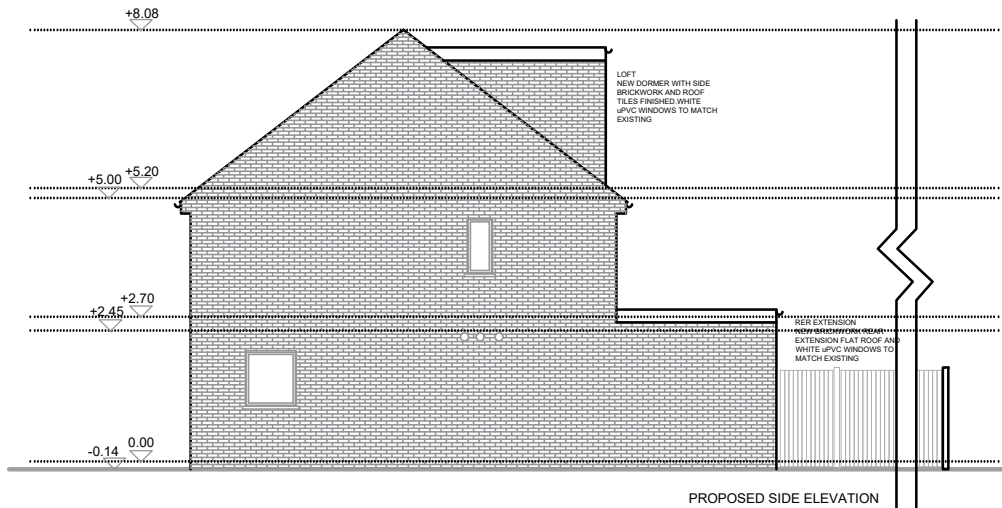
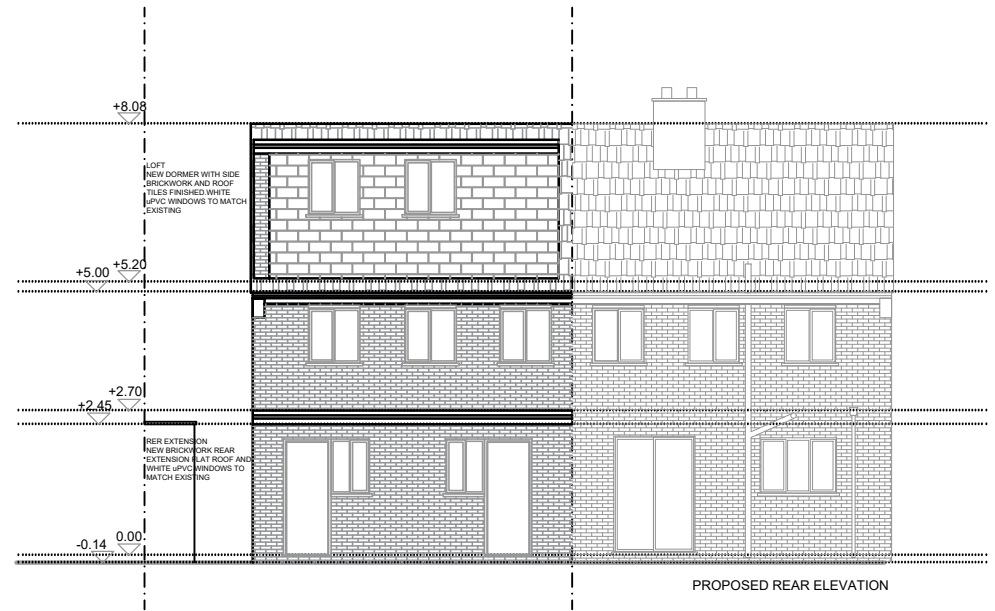
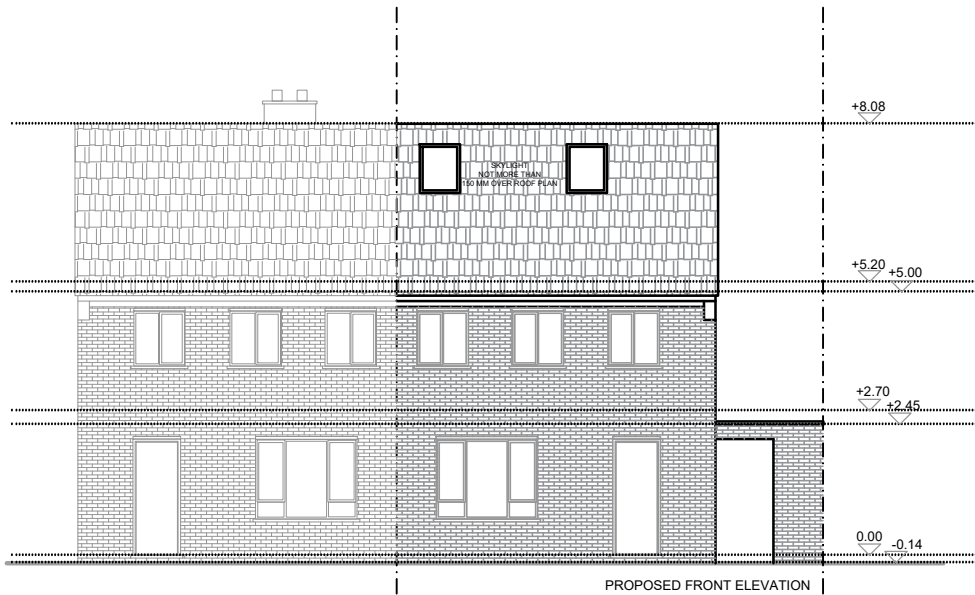


1. DO NOT SCALE DRAWINGS. All dimensions to be checked on site. Errors to be reported immediately to architect. To be read in conjunction with all relevant architects services and engineers drawings.
2. Contractors, sub - contractors and suppliers to verify any critical dimensions on site prior to fabrication of any building element. Any discrepancies to be reported to the architect.
3. This drawing to be read in conjunction with all relevant specifications, engineers and specialists consultants information and any discrepancies reported prior to installation.

Revisions

Key - Plans / Sections

Project
6 ST LUKE CLOSE

Title
**PROPOSED
ELEVATIONS & SECTIONS**

Scale
1:100 @ A3

Drawing
No. SL_05

Rev

Job No

Drawing by CAGRI SERHAT UYSAL

Status

Tender 08/2021

Layer Architecture

Flat 3 15A Vivian Avenue
London
NW4 3JT
E info@layerarchitecture.com
W www.layerarchitecture.com
T +44 (0) 7463337625

