



1

FRONT ELEVATION - EXISTING

Scale: 1:100



2

SIDE ELEVATION - EXISTING


Scale: 1:100



3

REAR ELEVATION - EXISTING

Scale: 1:100

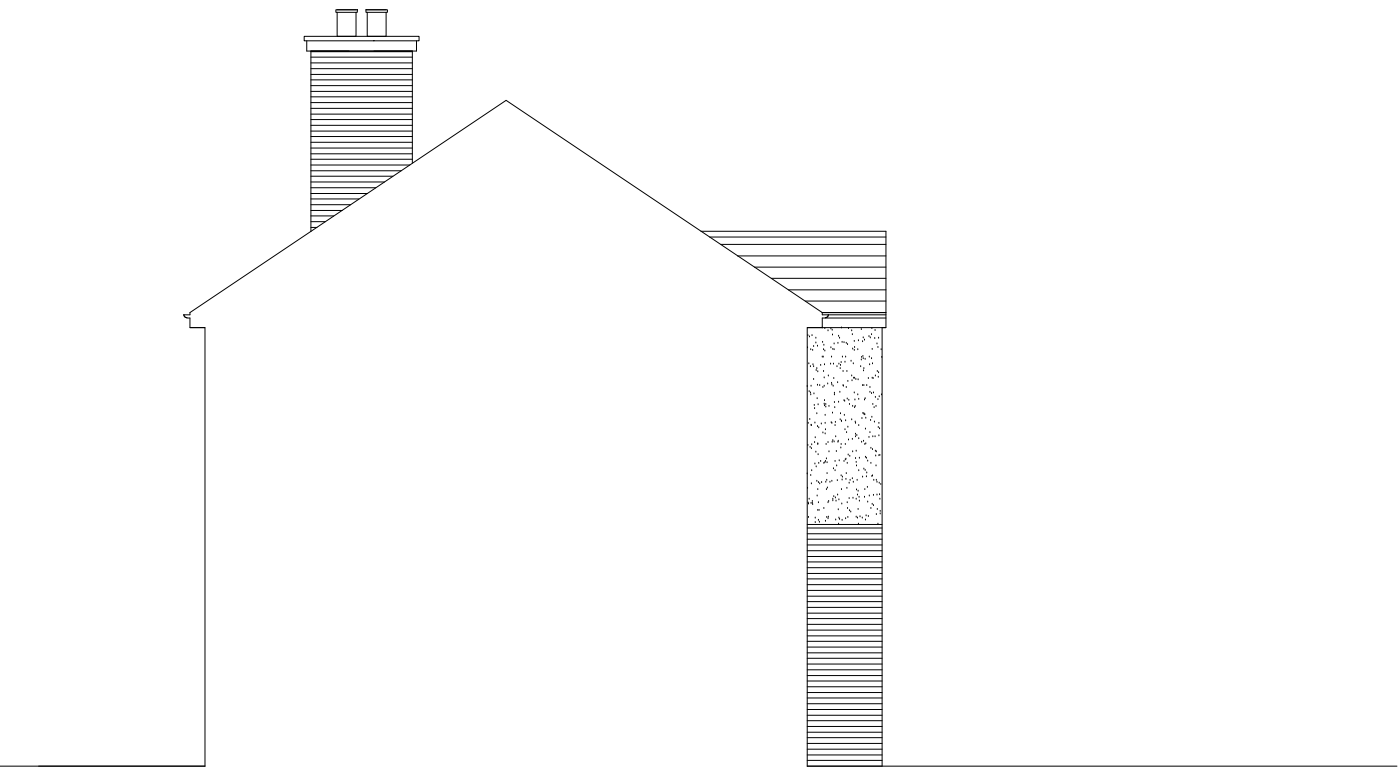

4

SIDE ELEVATION - EXISTING

Scale: 1:100

0 1m 2m 3m 4m 5m

PLANNING
21.05.2020

ES ARCHITECTURE ©
TEL 07545278526

EXTENSIONS AND ALTERATIONS OF TWO
FLATS TO FOUR FLATS
FLATS 10A + B ALANDALE DRIVE, PINNER

EXISTING ELEVATIONS

Scale: 1:100 @ A3

MAY 2020

Dwg. 18/152_S2

