



Ground Floor Schedule	
1B 1P	14
1B 2P	4
TOTAL	18

Proposed Ground Floor
1:100

REV.	ISSUED	DESCRIPTION	DRAWN	CHECKED
B	03.11.16	Riser relocated in central stair core	SG	SS
C	06.09.17	Issue for new submission	IG	SS
D	28.10.20	Issue for new submission	HW	SS


PROJECT	HPH 3 Hyde Park Hayes
11 Millington Road	
Hayes UB3 4AZ	
CLIENT	

DESCRIPTION
Ground Floor
Proposed Plan


DATE	SCALE AT A1
Oct '20	1:100
STATUS	
Concept	
DRAWN	CHECKED
HW	SS

JOB NO	16,629
DRAWING NO	GA.1308
REV	D

S
& P

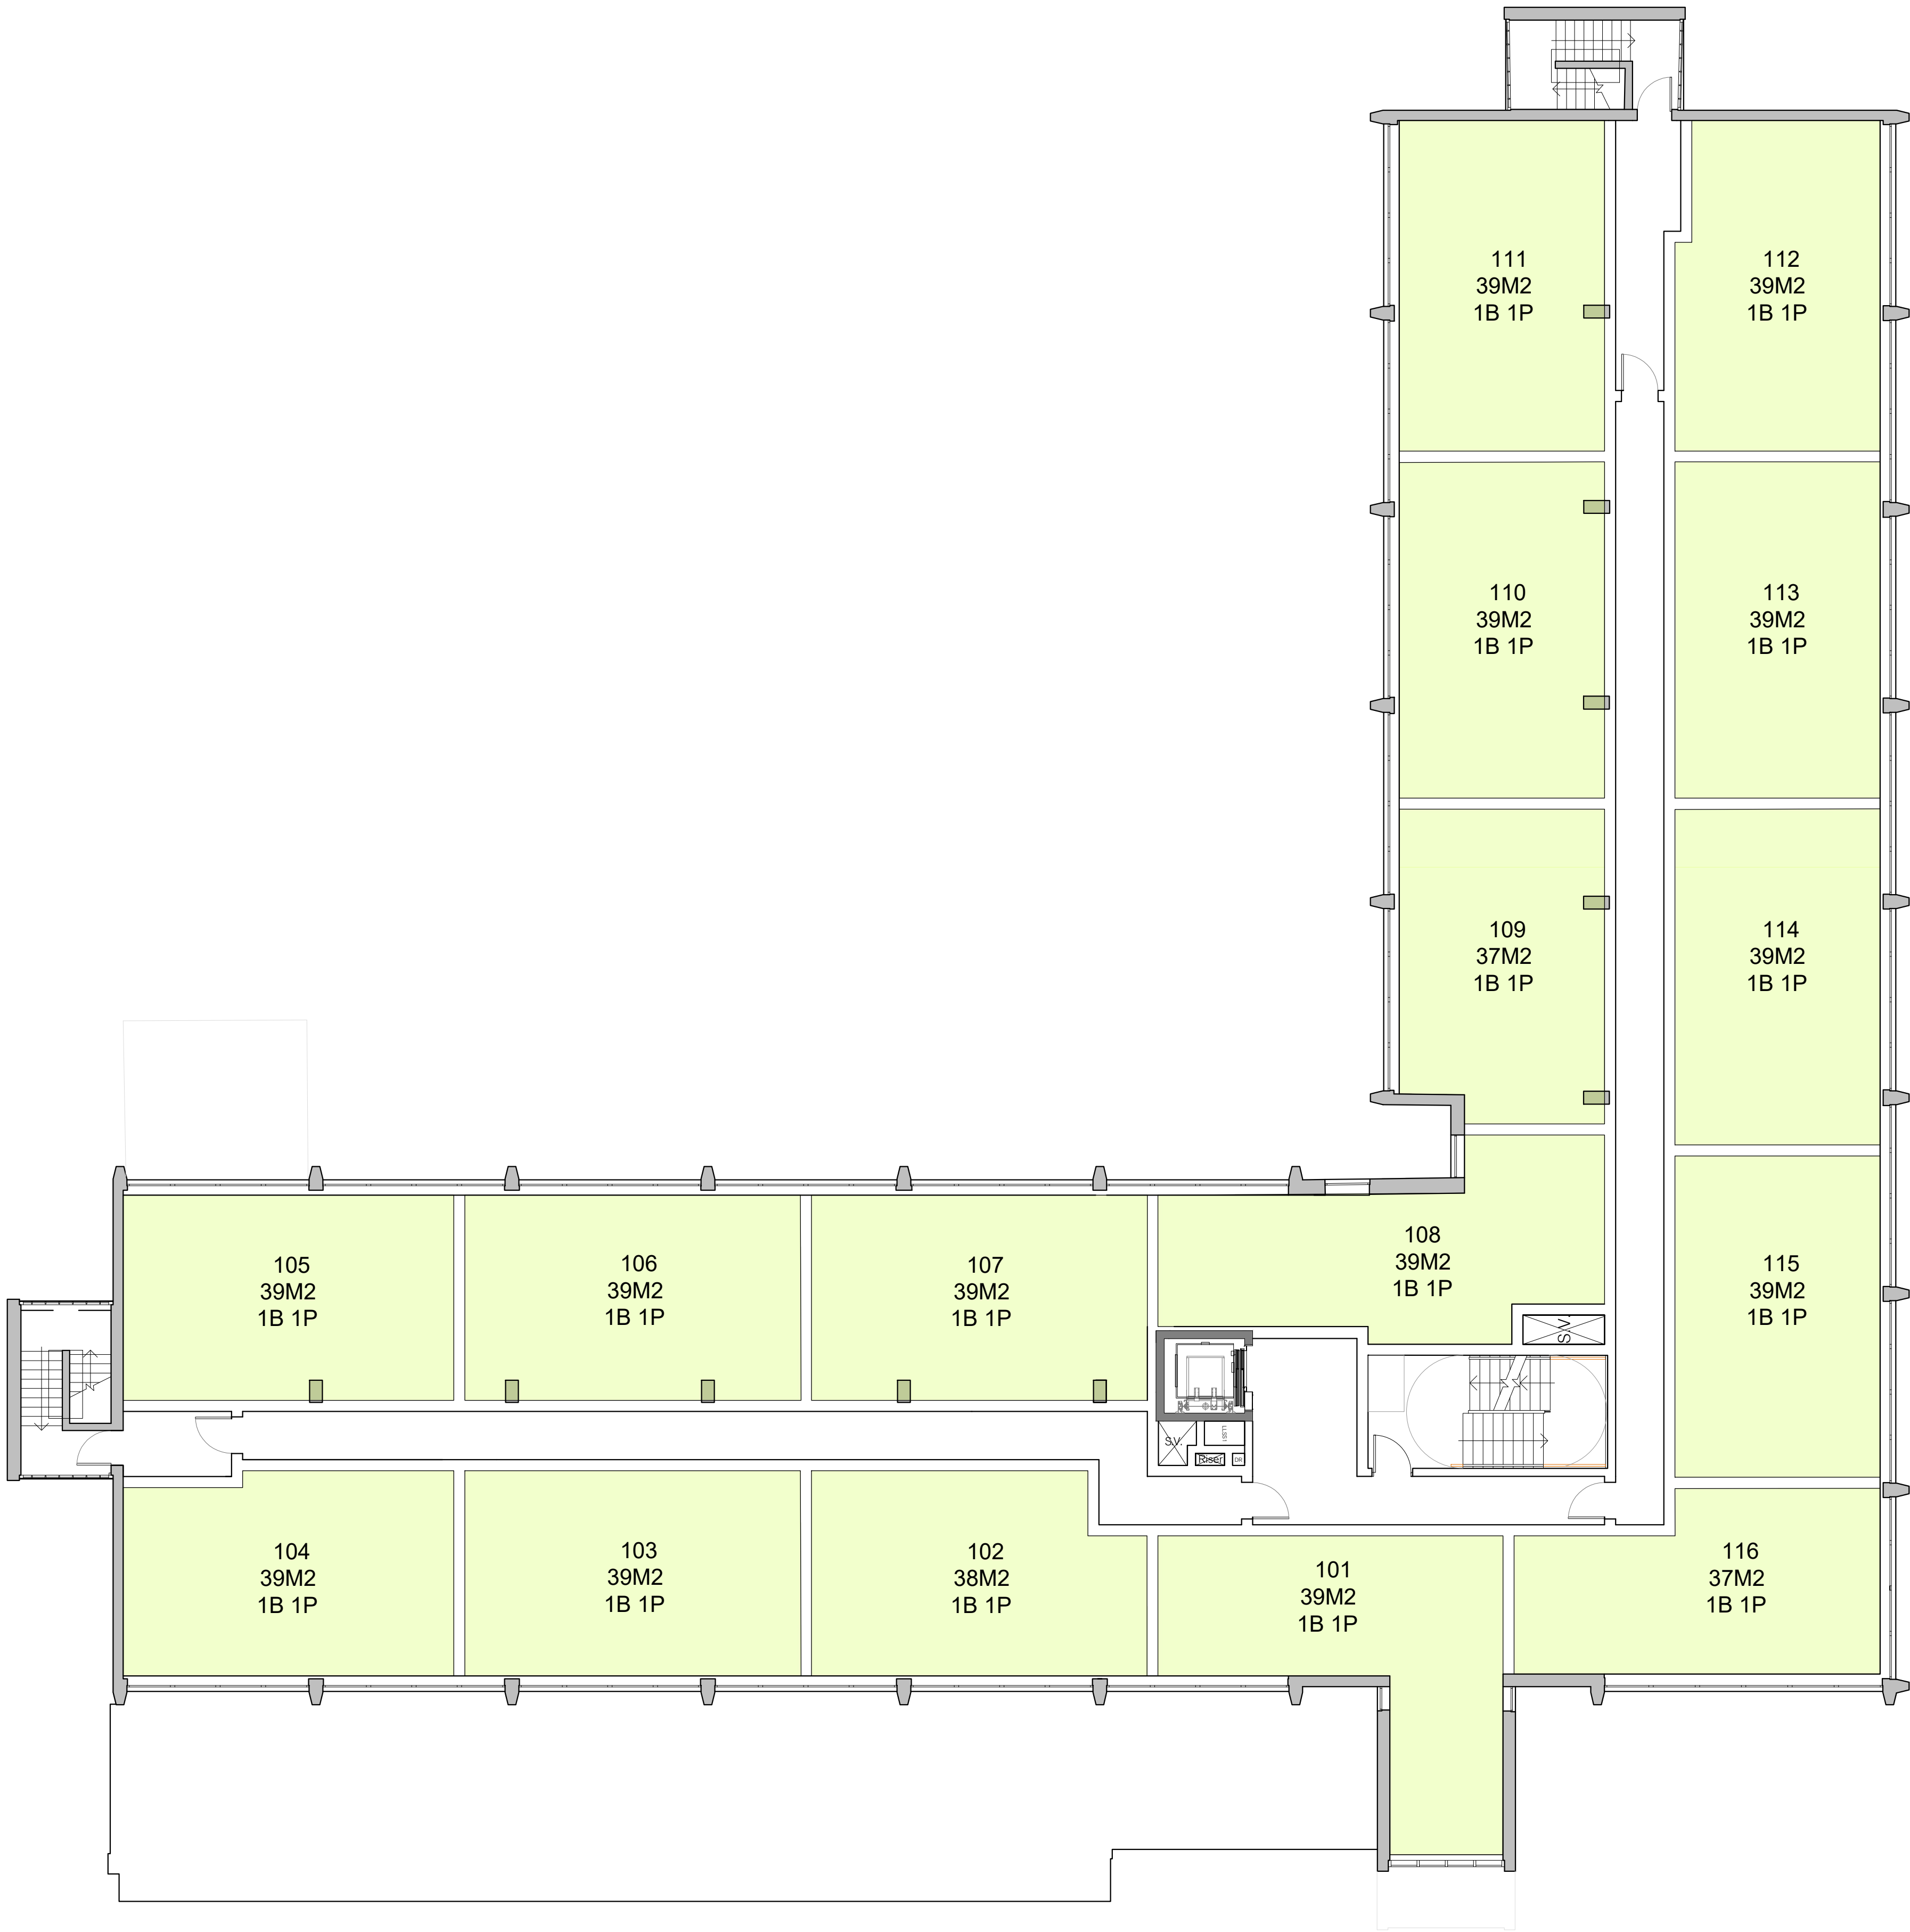

First Floor Schedule	
1B 1P	16
1B 2P	0
TOTAL	16

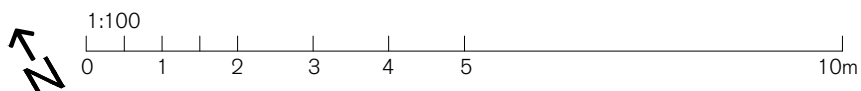

Proposed First Floor

1:100


REV.	ISSUED	DESCRIPTION	DRAWN	CHECKED
A	28.10.20	Layouts amended to Space Planning Standards	HW	SS
-	-	-	-	-
-	-	-	-	-

PROJECT	DESCRIPTION
HPH3 Hyde Park Hayes	First Floor
11 Millington Road	Proposed Plan
Hayes UB3 4AZ	
CLIENT	
-	-


DATE	SCALE AT A1	JOB NO.
Oct '20	1:100	16.629
STATUS		DRAWING NO.
CONCEPT		GA.1310
DRAWN	CHECKED	REV
HW	SS	A

SPRATLEY & PARTNERS
7 CENTENARY BUSINESS PARK, STATION ROAD, HENLEY-ON-THAMES, OXFORDSHIRE RG9 1DS. 01491 411277
ISSUED ONLY FOR THE PURPOSE INDICATED. THIS DRAWING TO BE READ IN CONJUNCTION WITH ALL CONSULTANTS
INFORMATION. ALL DIMENSIONS TO BE CHECKED ON SITE. DO NOT SCALE. THIS DRAWING IS COPYRIGHT.

S
& P

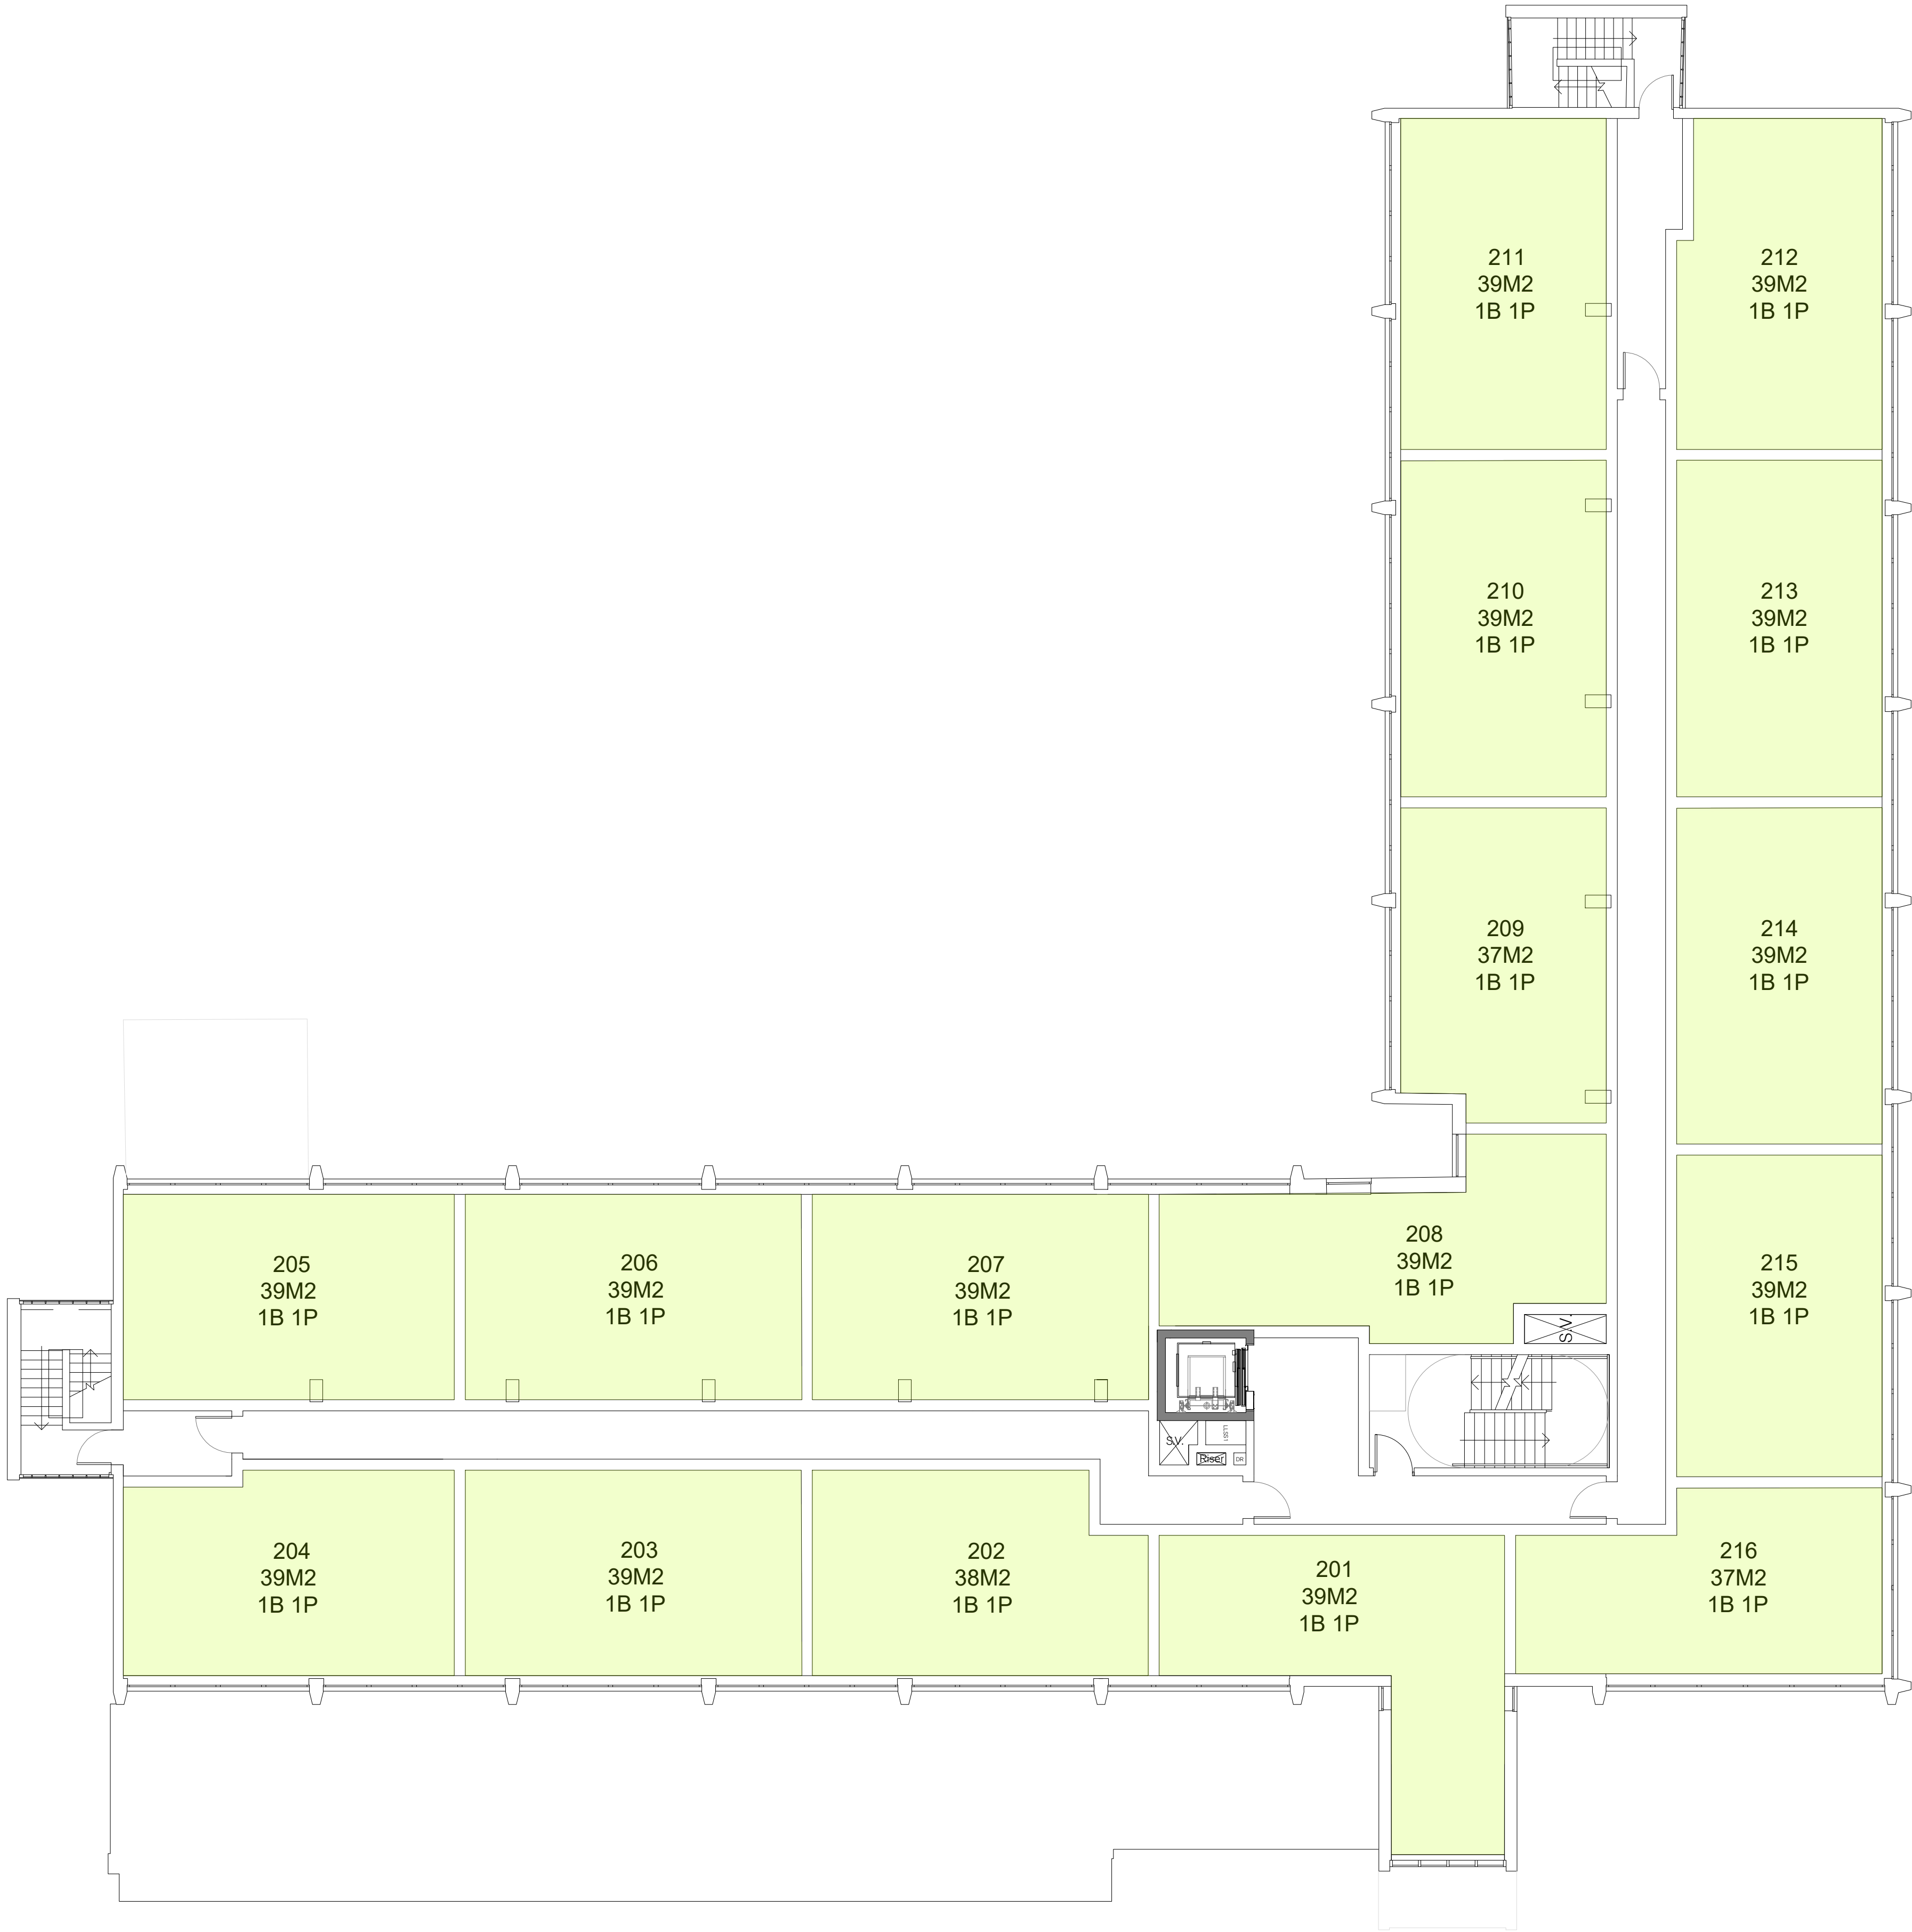

Second Floor Schedule	
1B 1P	16
1B 2P	0
TOTAL	16

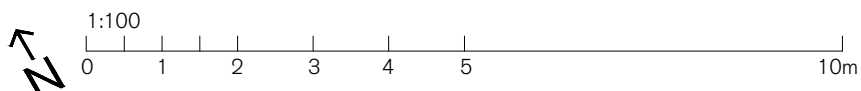


Proposed Second Floor
1:100

REV.	ISSUED	DESCRIPTION	DRAWN	CHECKED
A	28.10.20	Layouts amended to Space Planning Standards	HW	SS
-	-	-	-	-
-	-	-	-	-


PROJECT	HFPH3 Hyde Park Hayes
11 Millington Road	
Hayes UB3 4AZ	
CLIENT	-

DESCRIPTION	Second Floor
Proposed Plan	
DATE	Oct '20
SCALE AT A1	1:100
STATUS	CONCEPT
DRAWN	HW
CHECKED	SS

JOB NO	16.629
DRAWING NO	GA.1311
REV	A

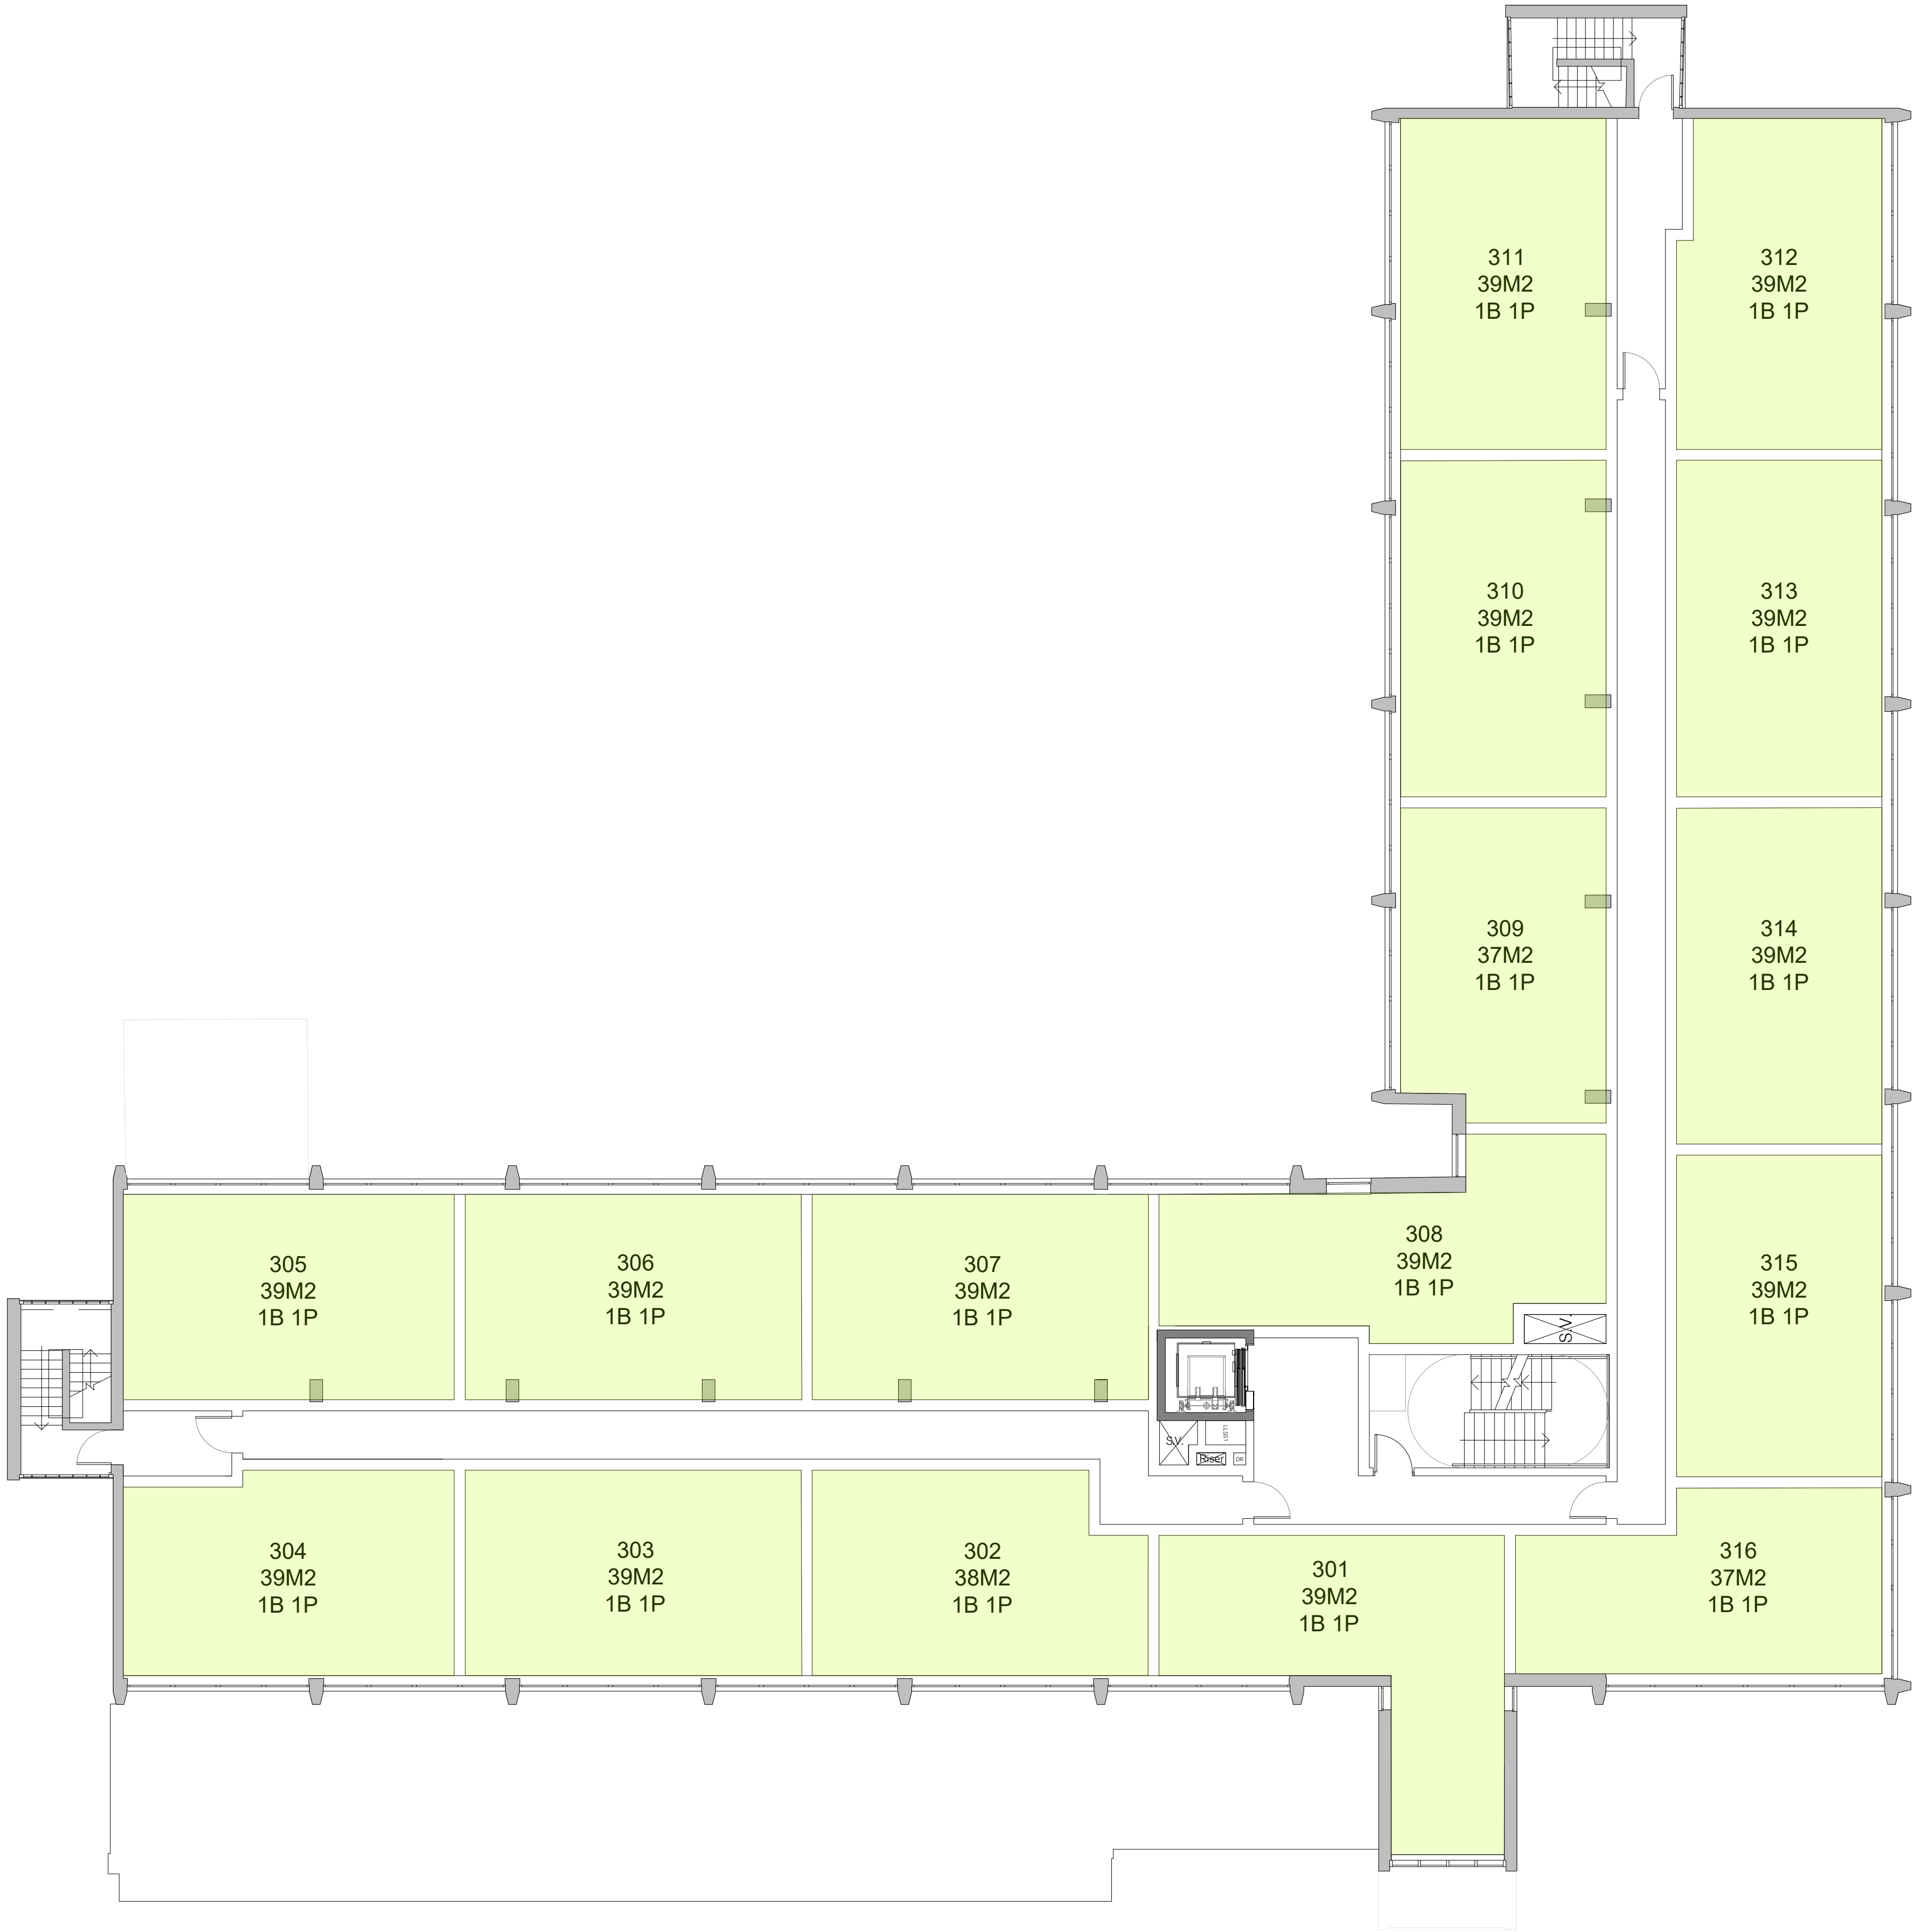

Third Floor Schedule	
1B 1P	16
1B 2P	0
TOTAL	16

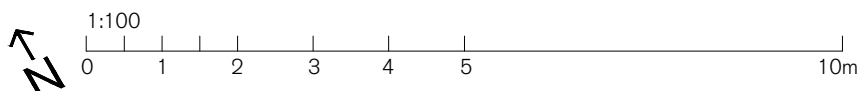

Proposed Third Floor


1:100

REV.	ISSUED	DESCRIPTION	DRAWN	CHECKED
A	28.10.20	Layouts amended to Space Planning Standards	HW	SS
-	-	-	-	-
-	-	-	-	-


PROJECT	HPH3 Hyde Park Hayes
11 Millington Road	
Hayes UB3 4AZ	
CLIENT	
-	-

DESCRIPTION	Third Floor
Proposed Plan	
DATE	Oct '20
SCALE AT A1	1:100
STATUS	CONCEPT
DRAWN	HW
CHECKED	SS
REV	A

JOB NO	16.629
DRAWING NO	GA.1312

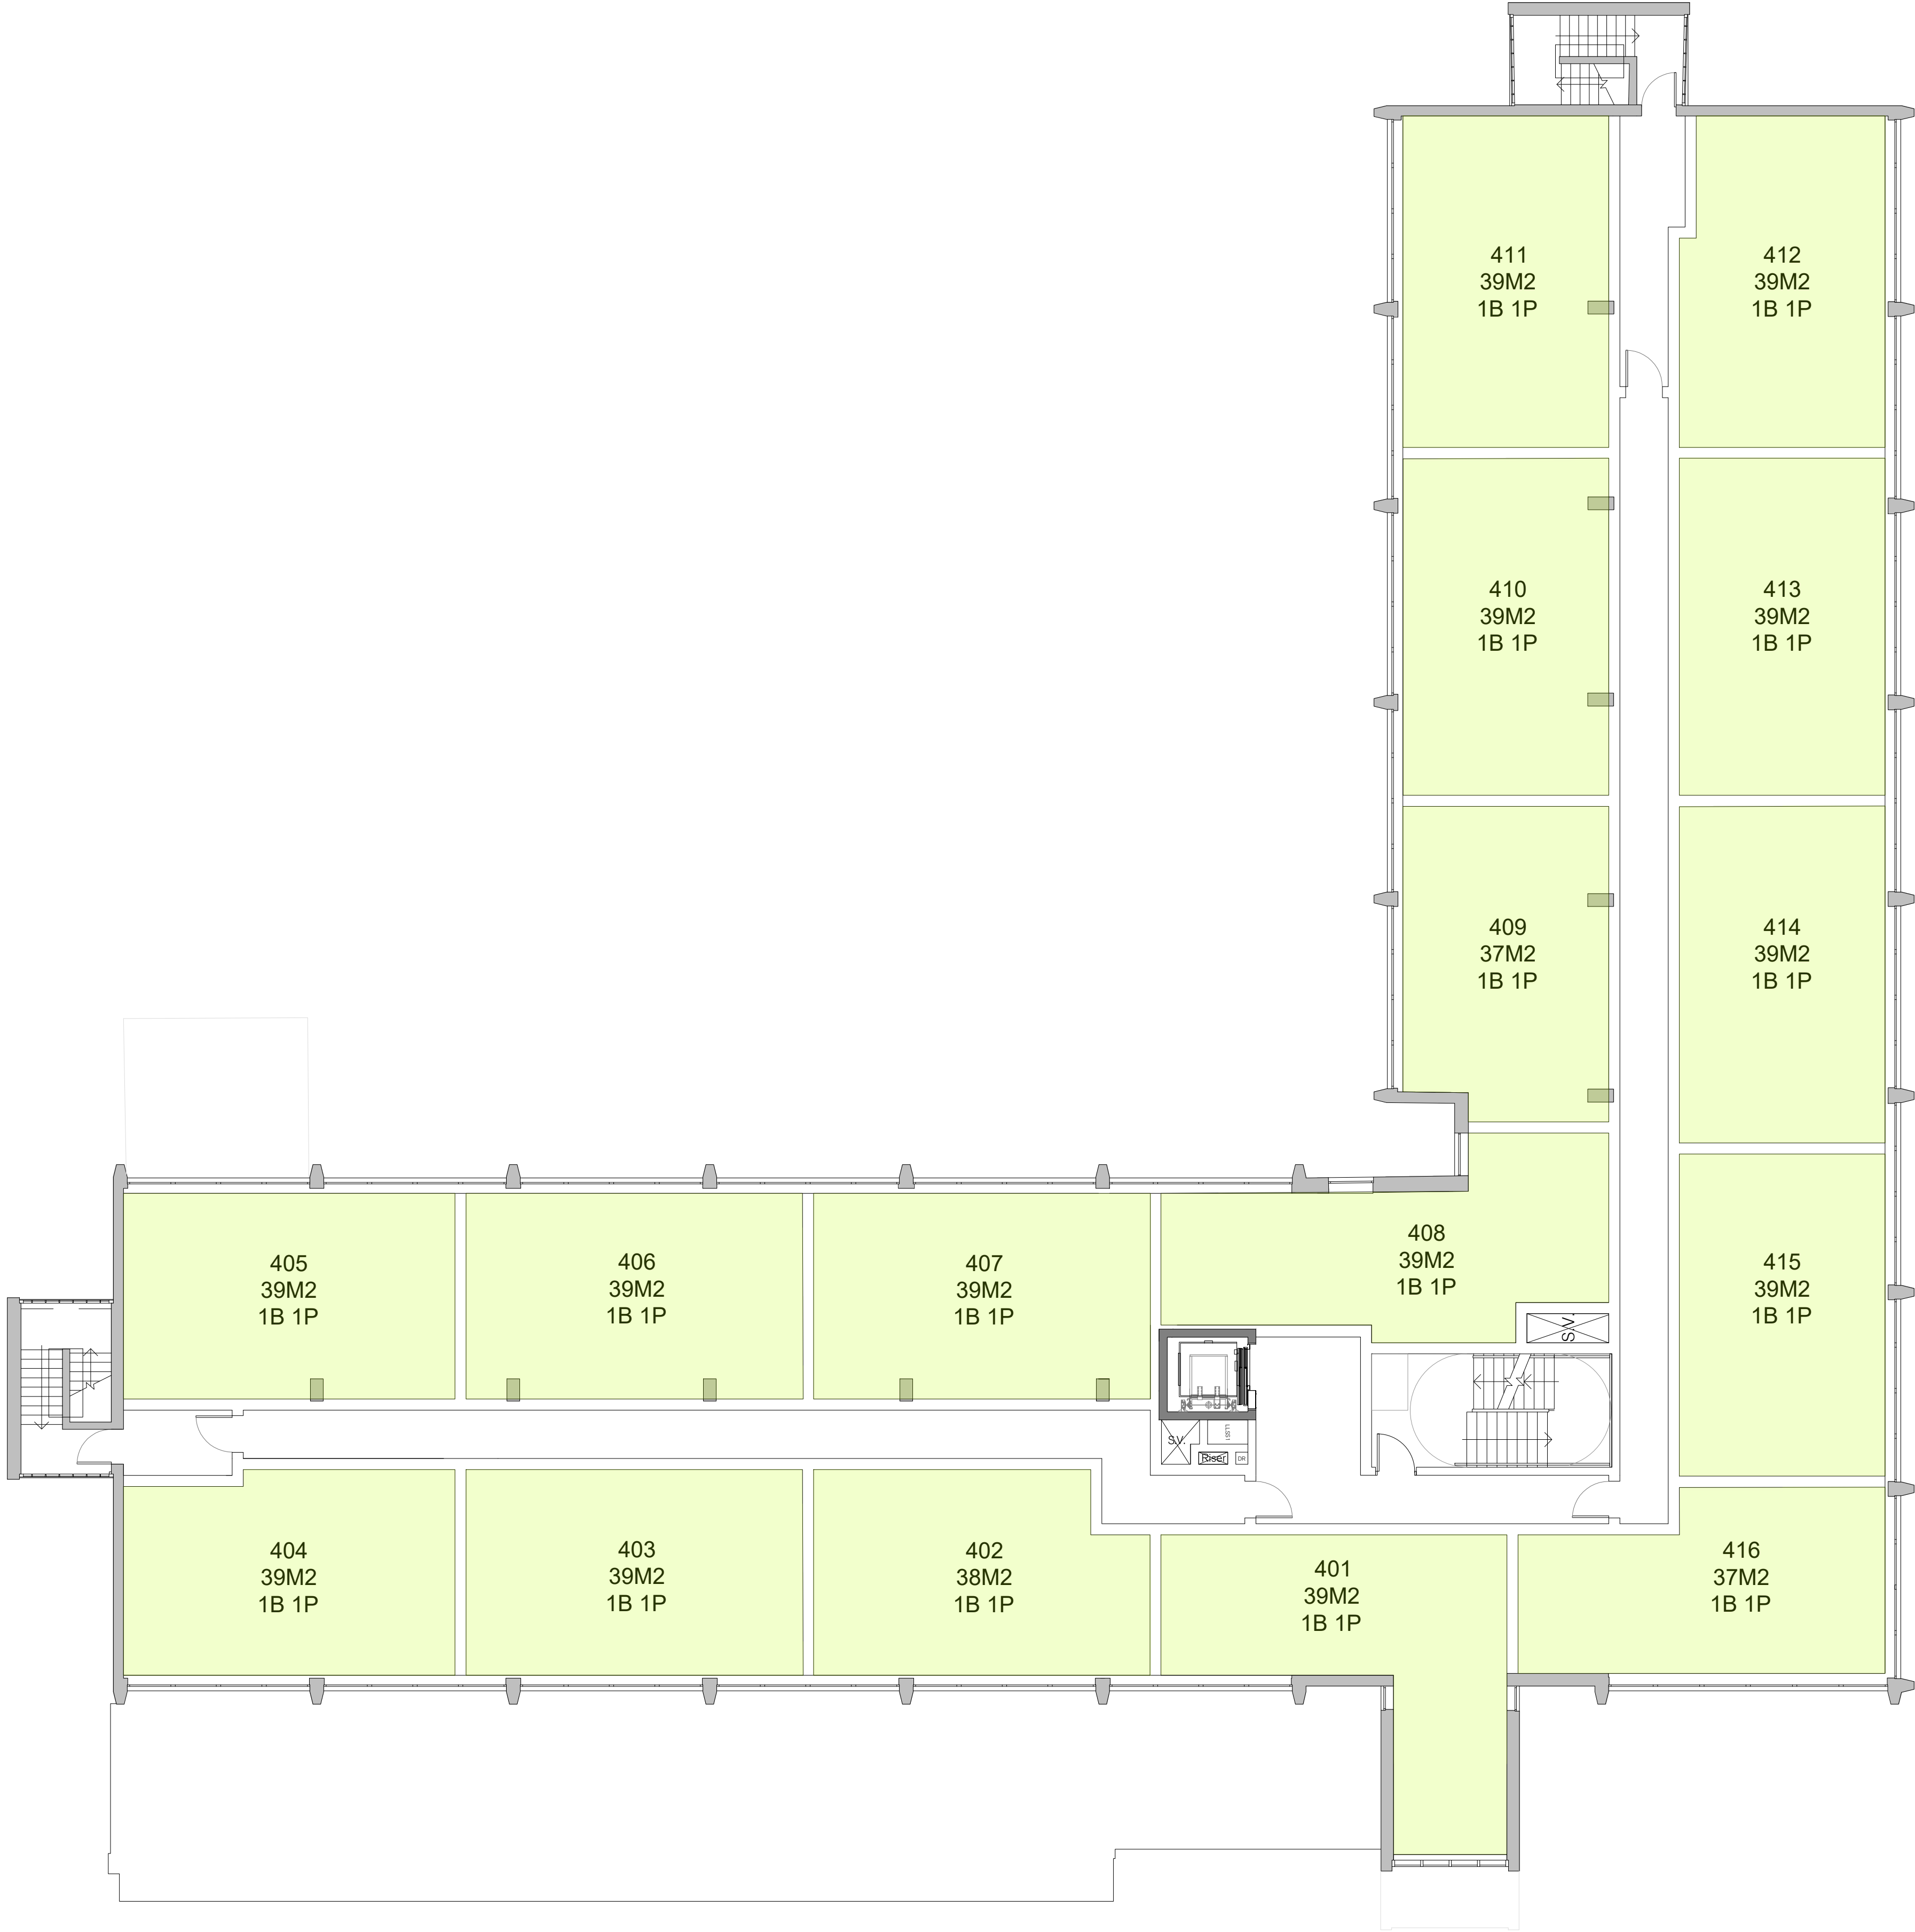

Fourth Floor Schedule	
1B 1P	16
1B 2P	0
TOTAL	16

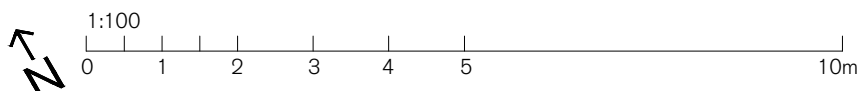


Proposed Fourth Floor


REV.	ISSUED	DESCRIPTION	DRAWN	CHECKED
A	28.10.20	Layouts amended to Space Planning Standards	HW	SS
-	-	-	-	-
-	-	-	-	-

PROJECT	HPH3 Hyde Park Hayes
11 Millington Road	
Hayes UB3 4AZ	
CLIENT	

DESCRIPTION	Fourth Floor
Proposed Plan	
DATE	Oct '20
SCALE AT A1	1:100
JOB NO.	16.629
DRAWING NO.	GA.1313
STATUS	CONCEPT
DRAWN	HW
CHECKED	SS
REV	A

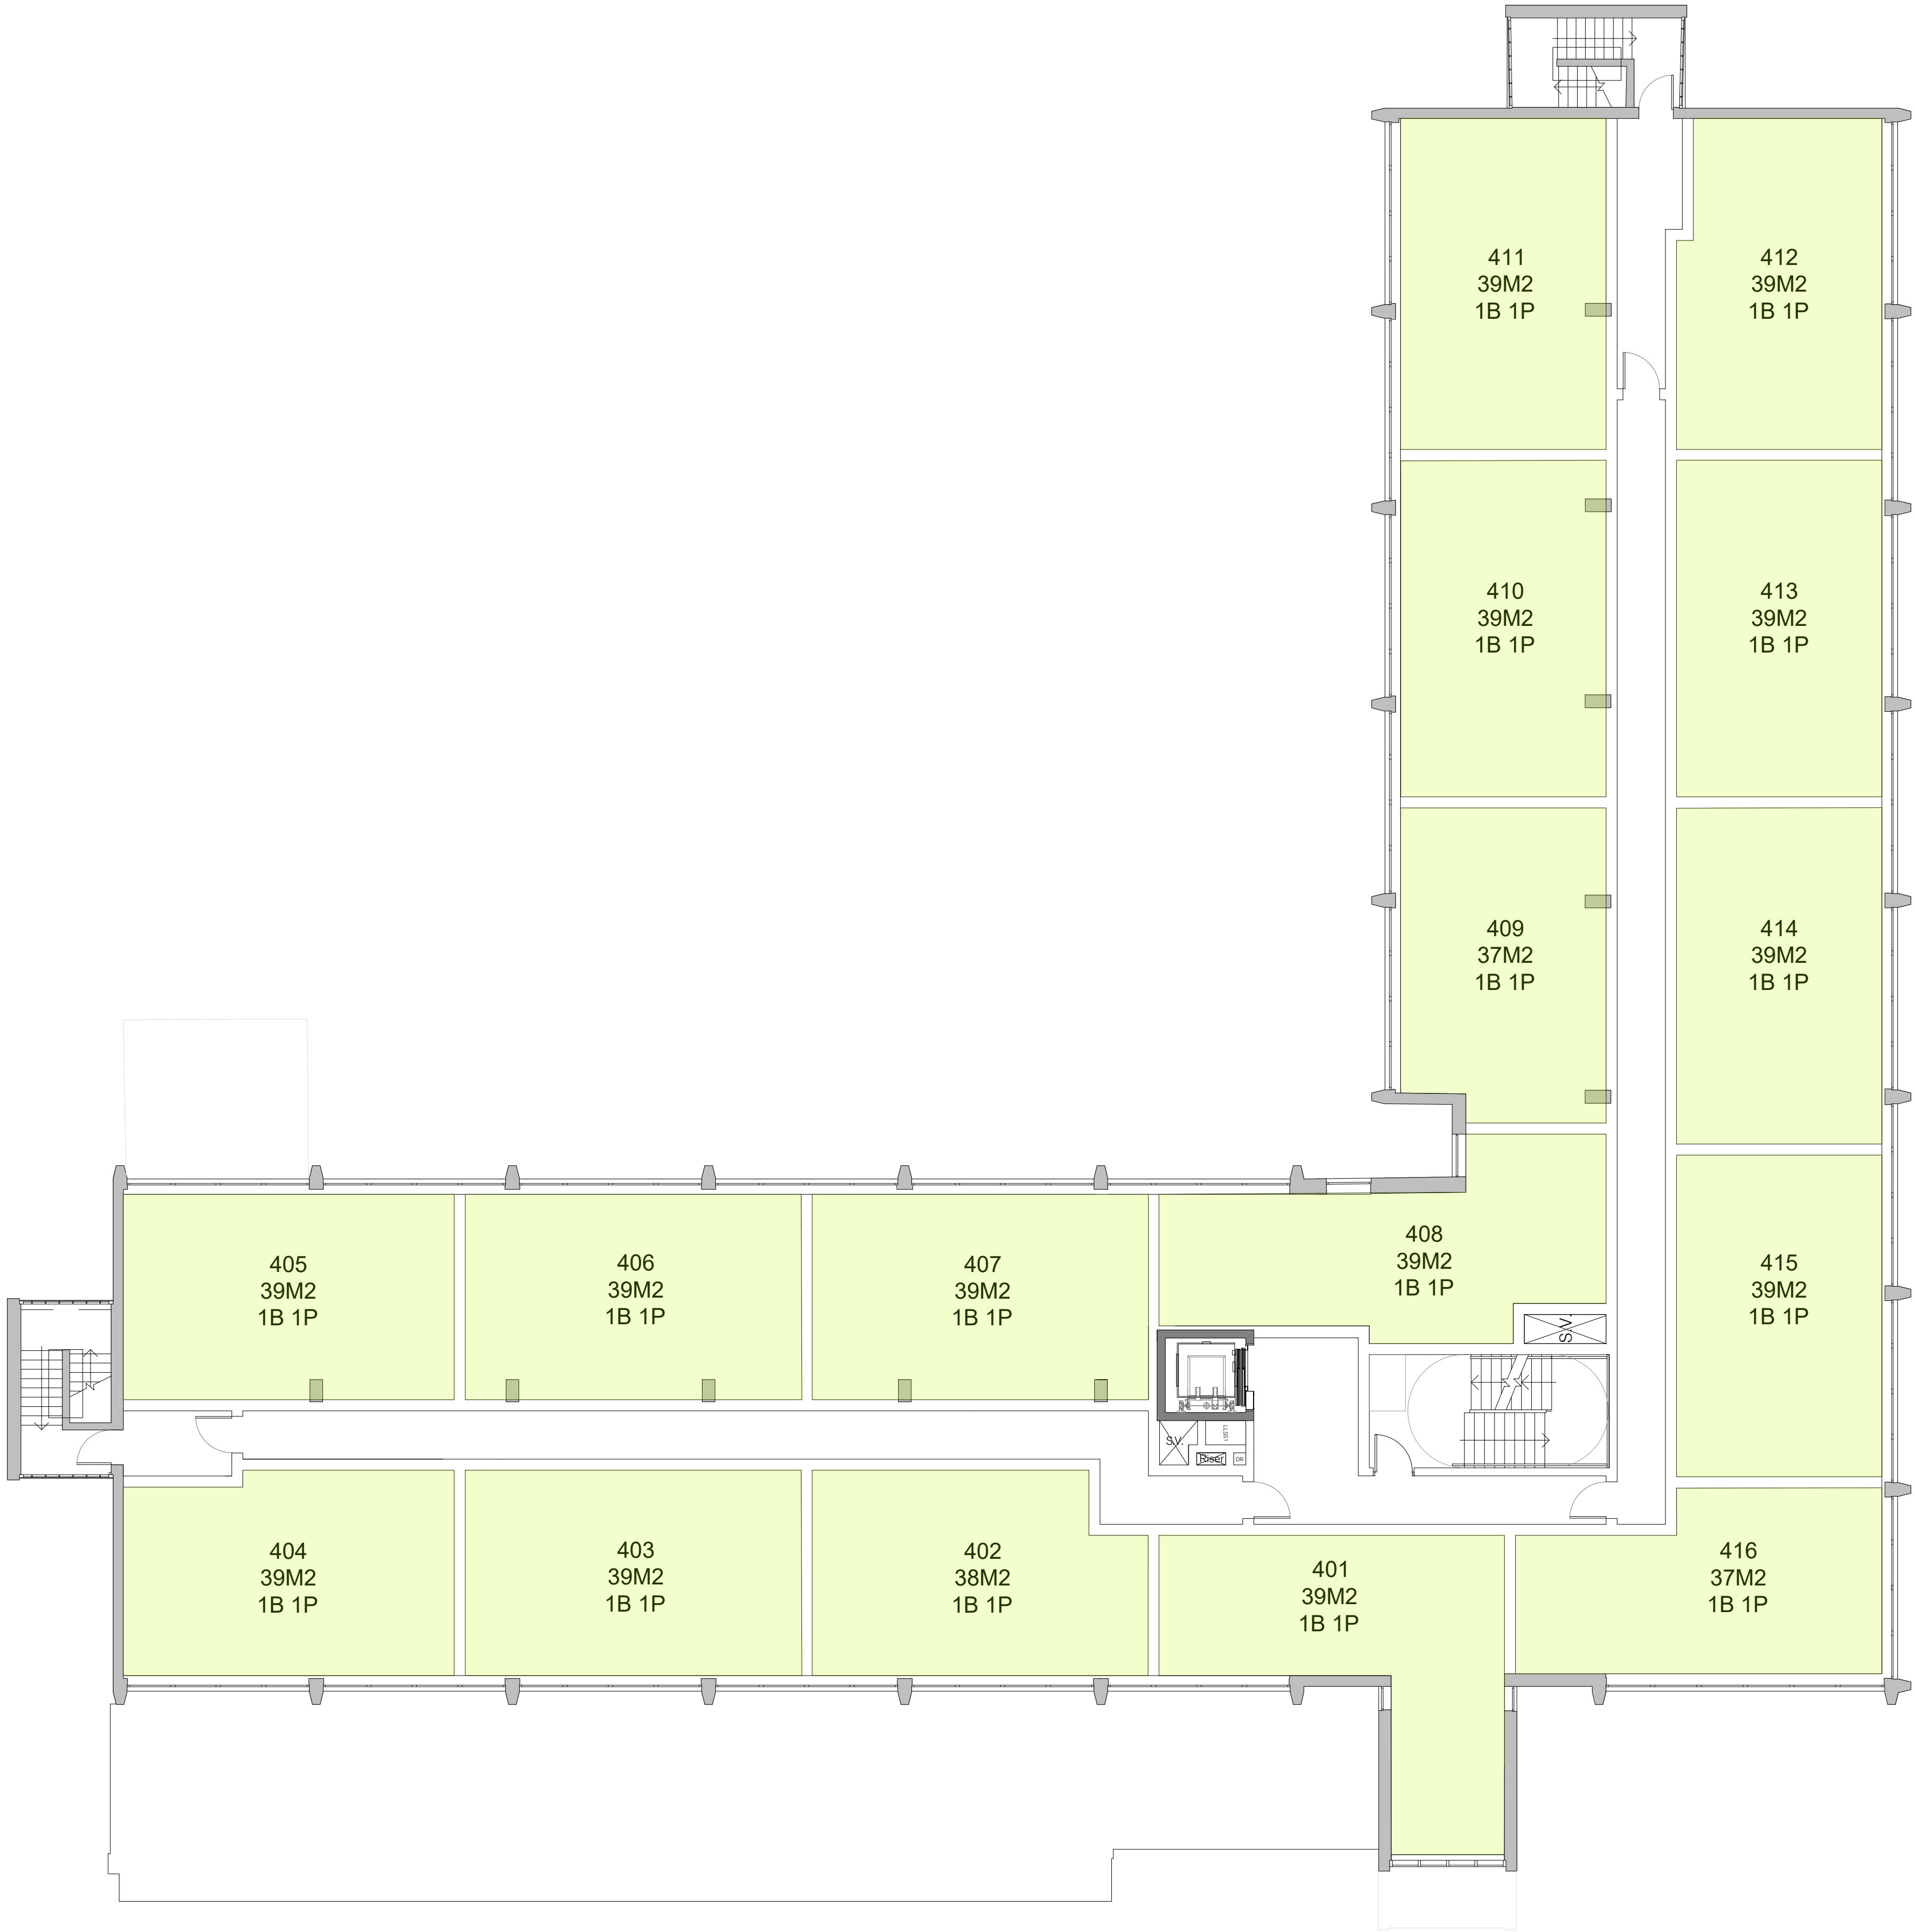

Fifth Floor Schedule	
1B 1P	16
1B 2P	0
TOTAL	16

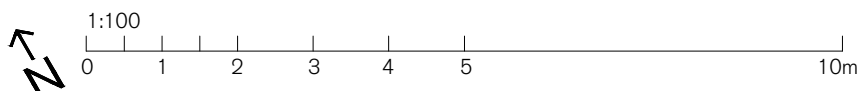

Proposed Fifth Floor


1:100

REV.	ISSUED	DESCRIPTION	DRAWN	CHECKED
A	28.10.20	Layouts amended to Space Planning Standards	HW	SS
-	-	-	-	-
-	-	-	-	-


PROJECT	HPH3 Hyde Park Hayes
11 Millington Road	
Hayes UB3 4AZ	
CLIENT	-

DESCRIPTION	Fifth Floor
Proposed Plan	
DATE	Oct '20
SCALE AT A1	1:100
STATUS	CONCEPT
DRAWN	HW
CHECKED	SS

JOB NO	16.629
DRAWING NO	GA.1314
REV	A

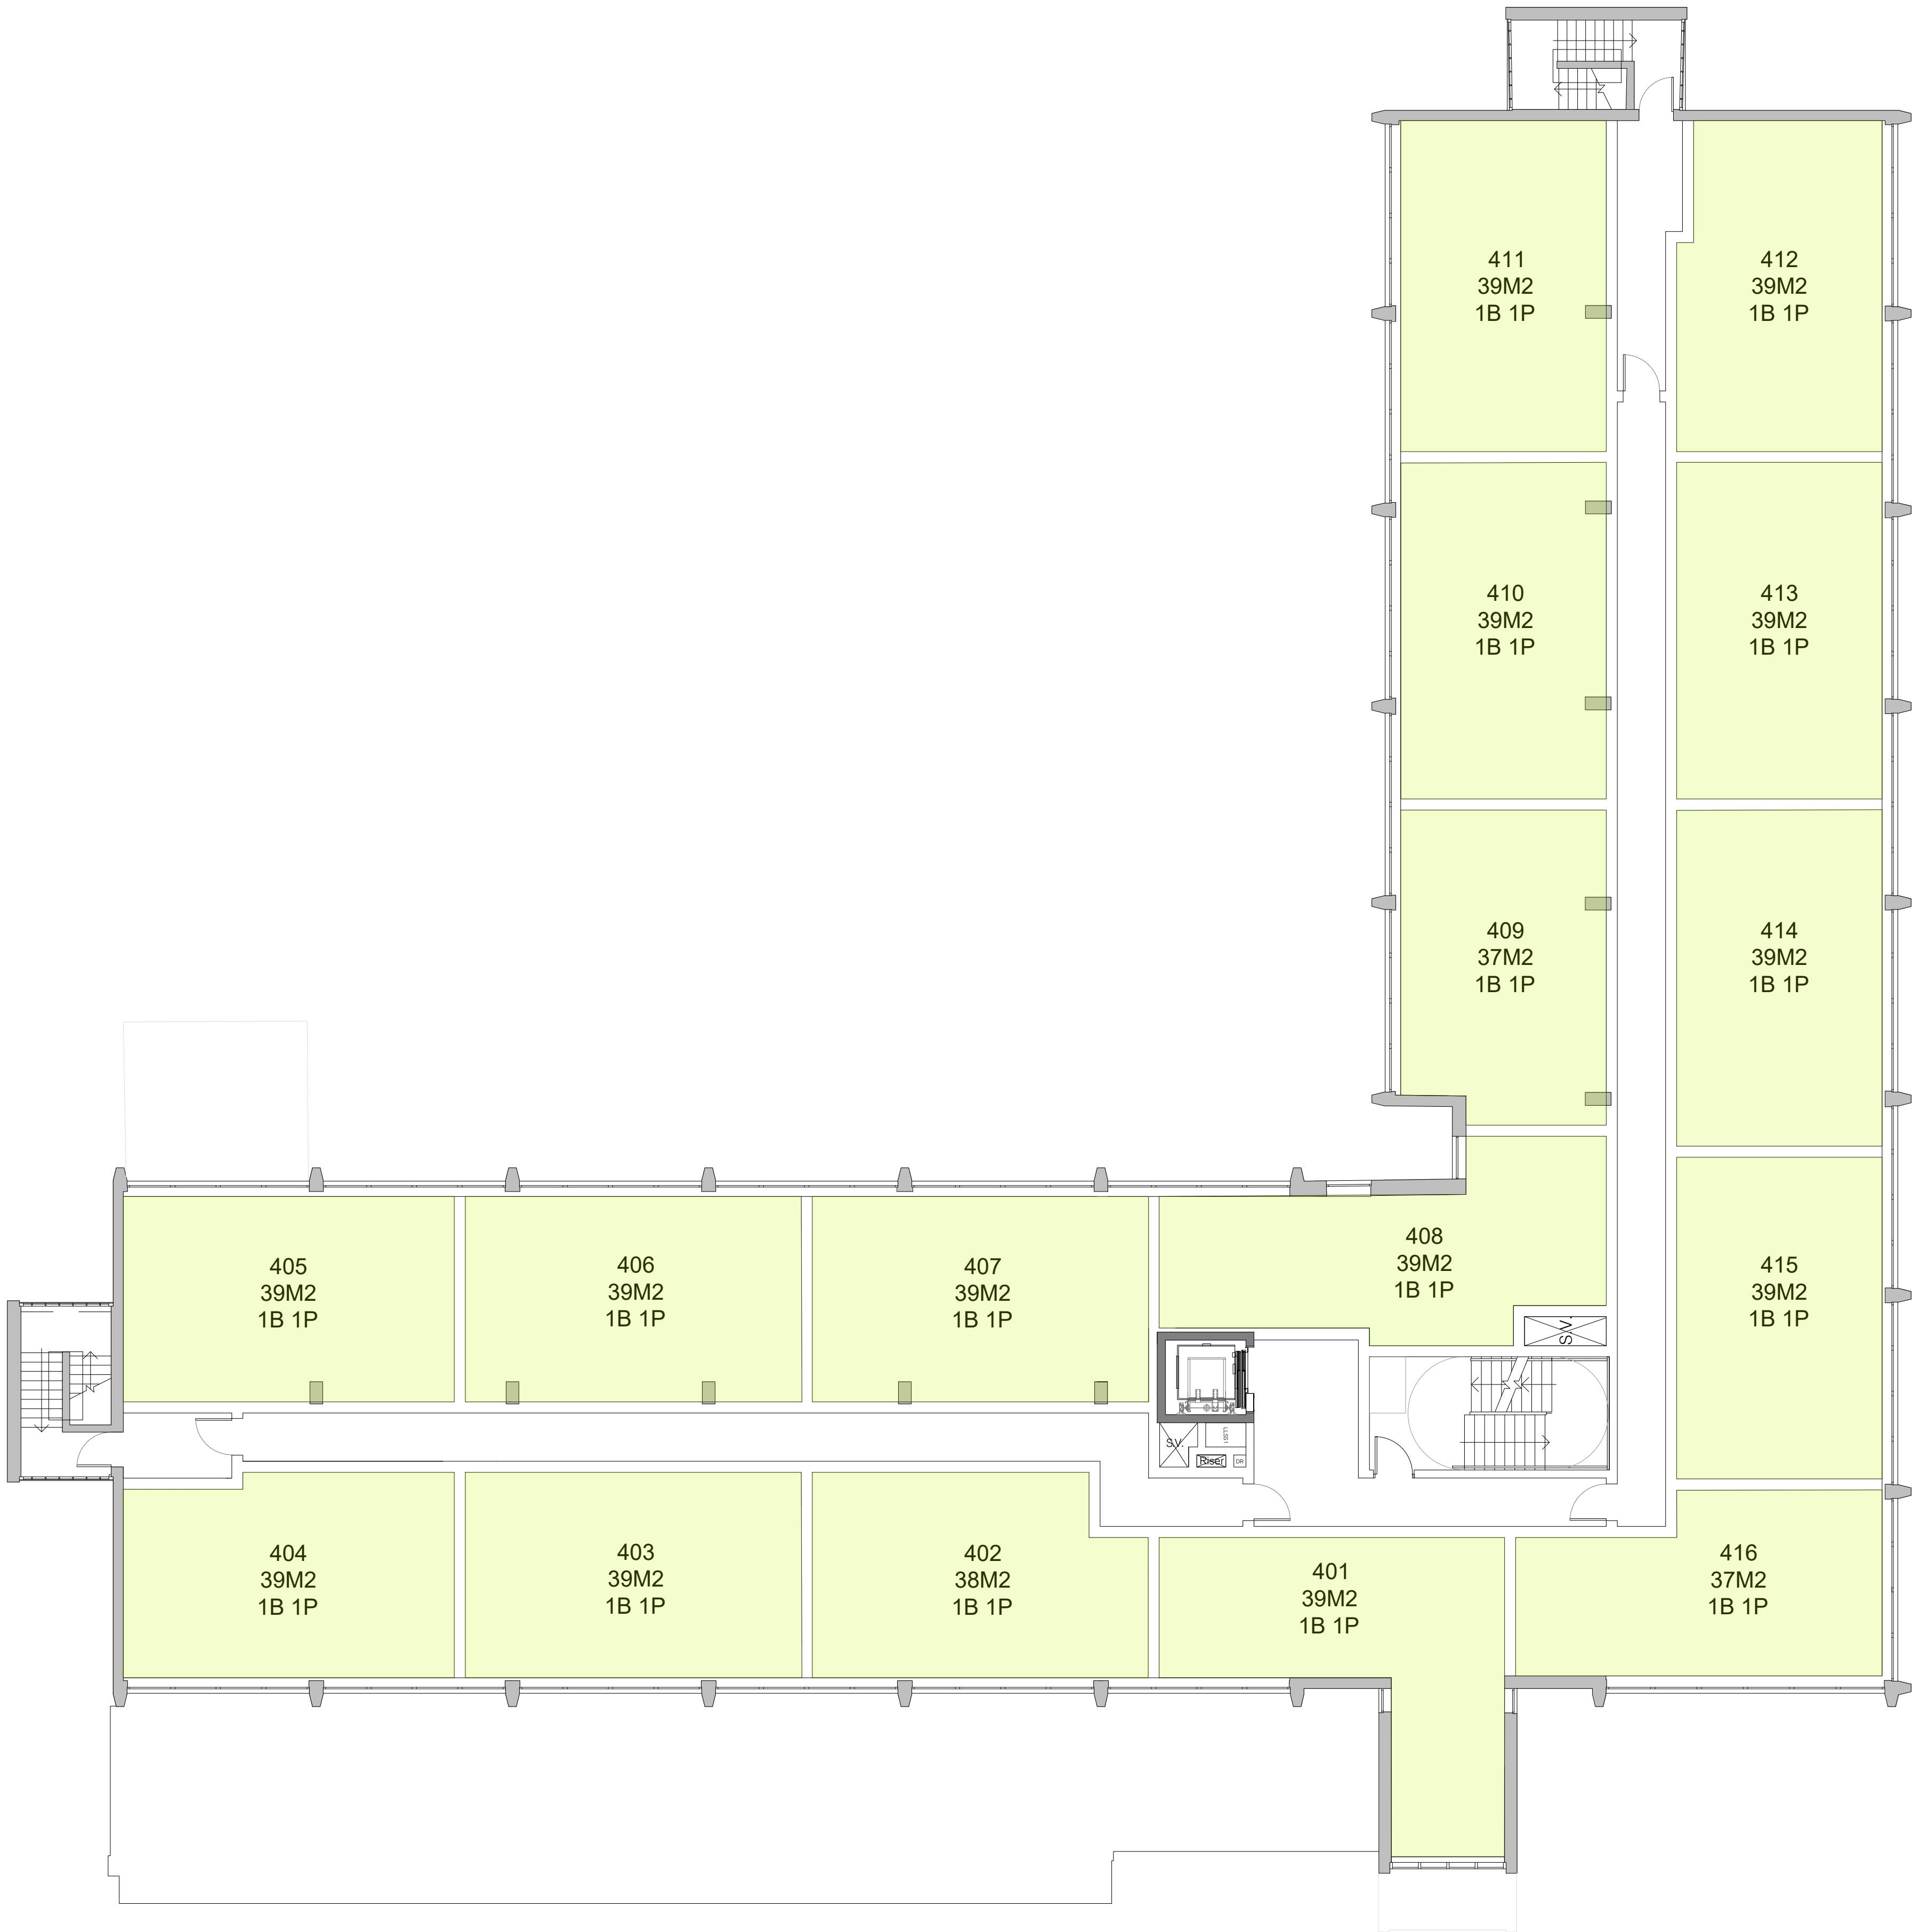

Sixth Floor Schedule	
1B 1P	16
1B 2P	0
TOTAL	16

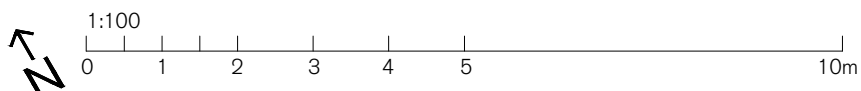


Proposed Sixth Floor
1:100

REV.	ISSUED	DESCRIPTION	DRAWN	CHECKED
A	28.10.20	Layouts amended to Space Planning Standards	HW	SS
-	-	-	-	-
-	-	-	-	-


PROJECT	HPh3 Hyde Park Hayes
11 Millington Road	
Hayes UB3 4AZ	
CLIENT	
-	-

DESCRIPTION	Sixth Floor
Proposed Plan	
DATE	Oct '20
SCALE AT A1	1:100
STATUS	CONCEPT
DRAWN	HW
CHECKED	SS


JOB NO	16.629
DRAWING NO	GA.1315
REV	A

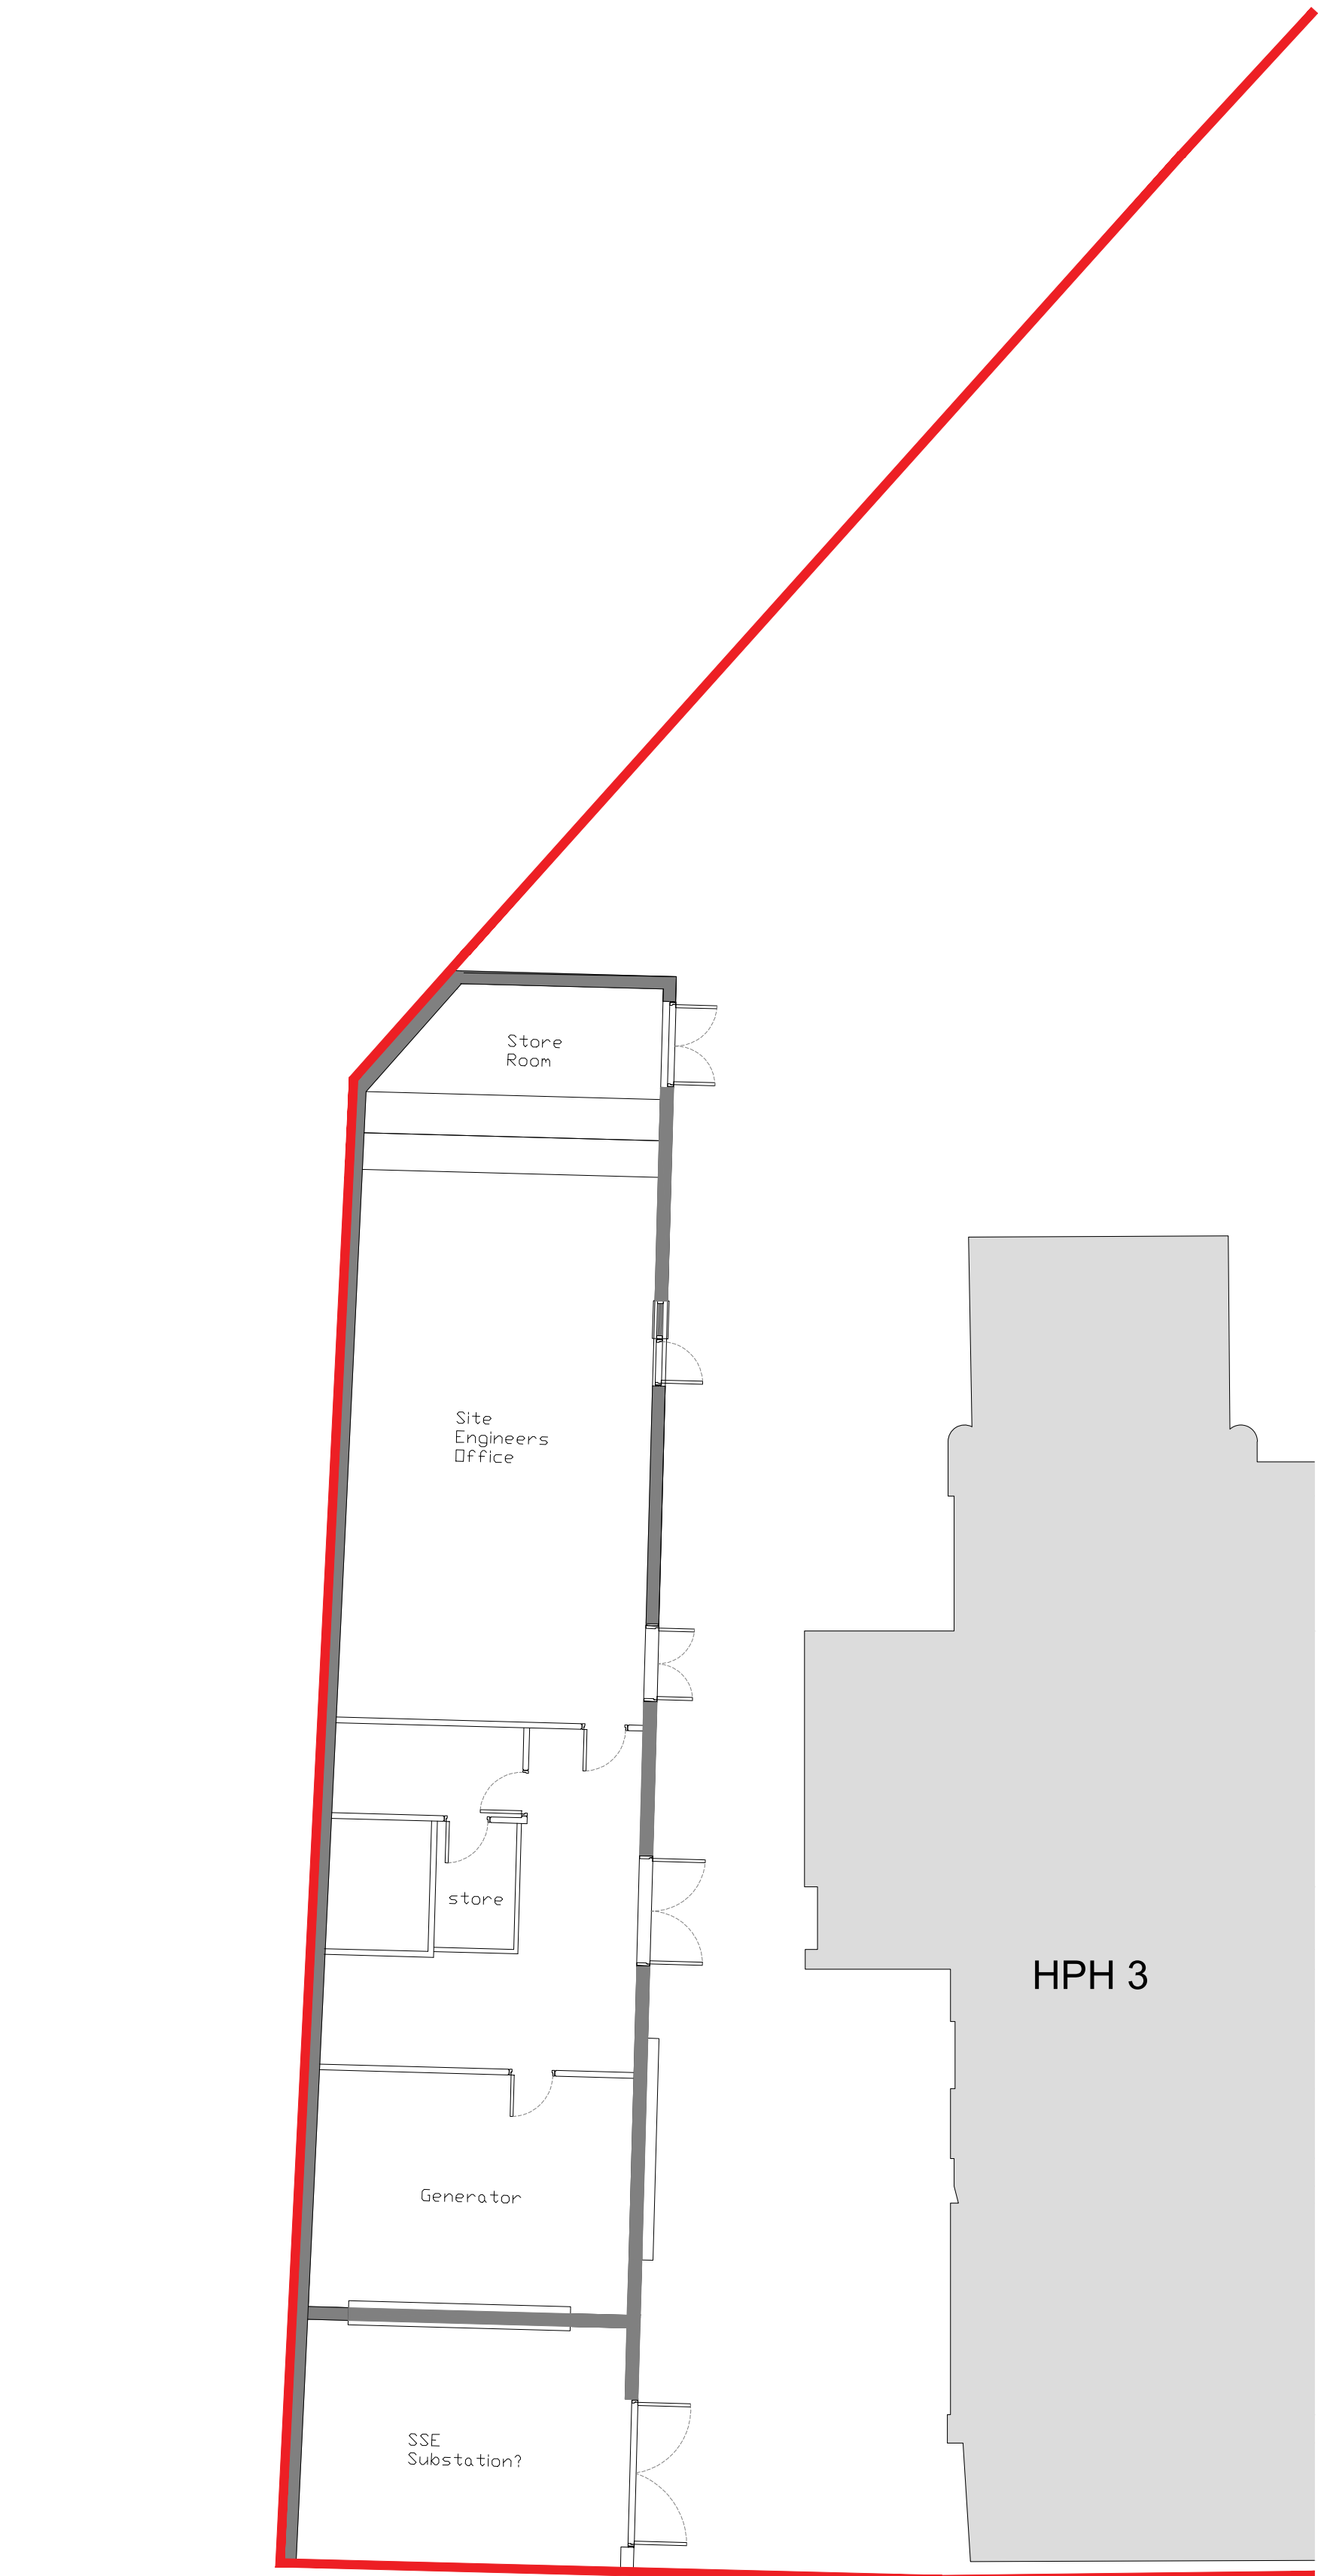

Existing Service Storage
1:100

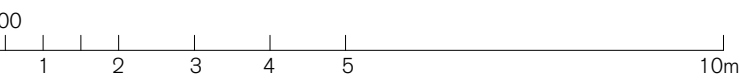

SPRATLEY & PARTNERS
7 CENTINARY BUSINESS PARK, STATION ROAD, HENLEY-ON-THAMES, OXFORDSHIRE RG9 1DS, 01491 411277
ISSUED ONLY FOR THE PURPOSE INDICATED. THIS DRAWING TO BE READ IN CONJUNCTION WITH ALL CONSULTANTS
INFORMATION. ALL DIMENSIONS TO BE CHECKED ON SITE. DO NOT SCALE. THIS DRAWING IS COPYRIGHT.

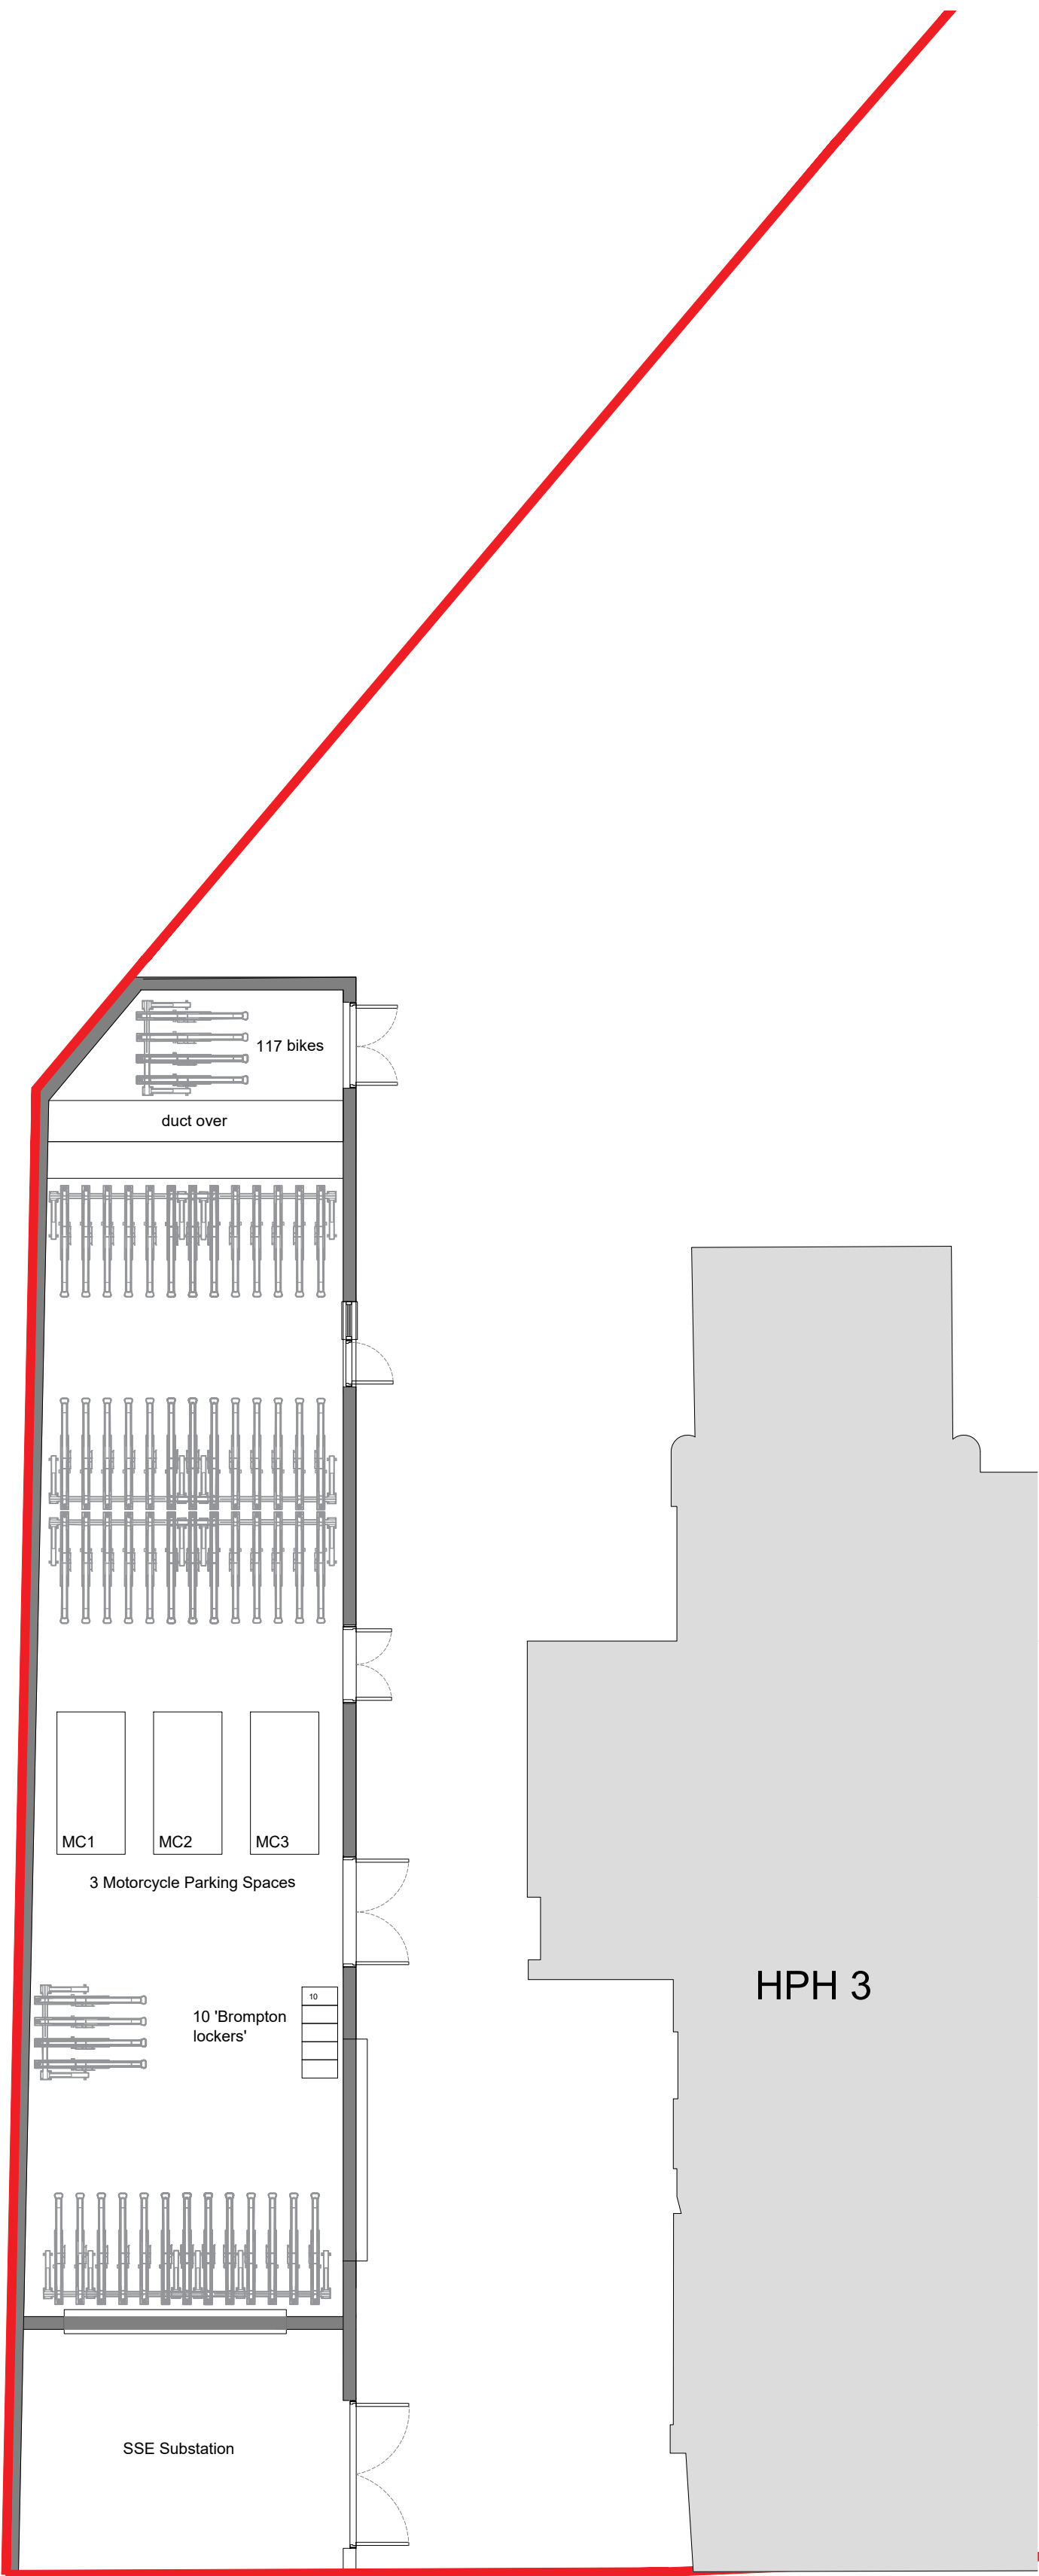

Proposed Service Storage
1:100

- Note:
- Areas are subject to full measured survey, detailed design, local authority planning consents, building control approval, detailed structural and services design.
 - All areas calculated to RICS Code of Measuring Practice 6th Edition.

REV.	ISSUED	DESCRIPTION	DRAWN	CHECKED
A	28.10.20	Updated Sheet	HW	SS
-	-	-	-	-
-	-	-	-	-

PROJECT
HPH3 Hyde Park Hayes
11 Millington Road
Hayes UB3 4AZ

DESCRIPTION
Covered Cycle Storage
Existing and Proposed Plan

DATE
Oct '20

SCALE AT A1
1:100

STATUS
CONCEPT

JOB NO
16.629

DRAWING NO
GA.1358

CLIENT	DRAWN	CHECKED	REV
-	HW	SS	A

S
& P