



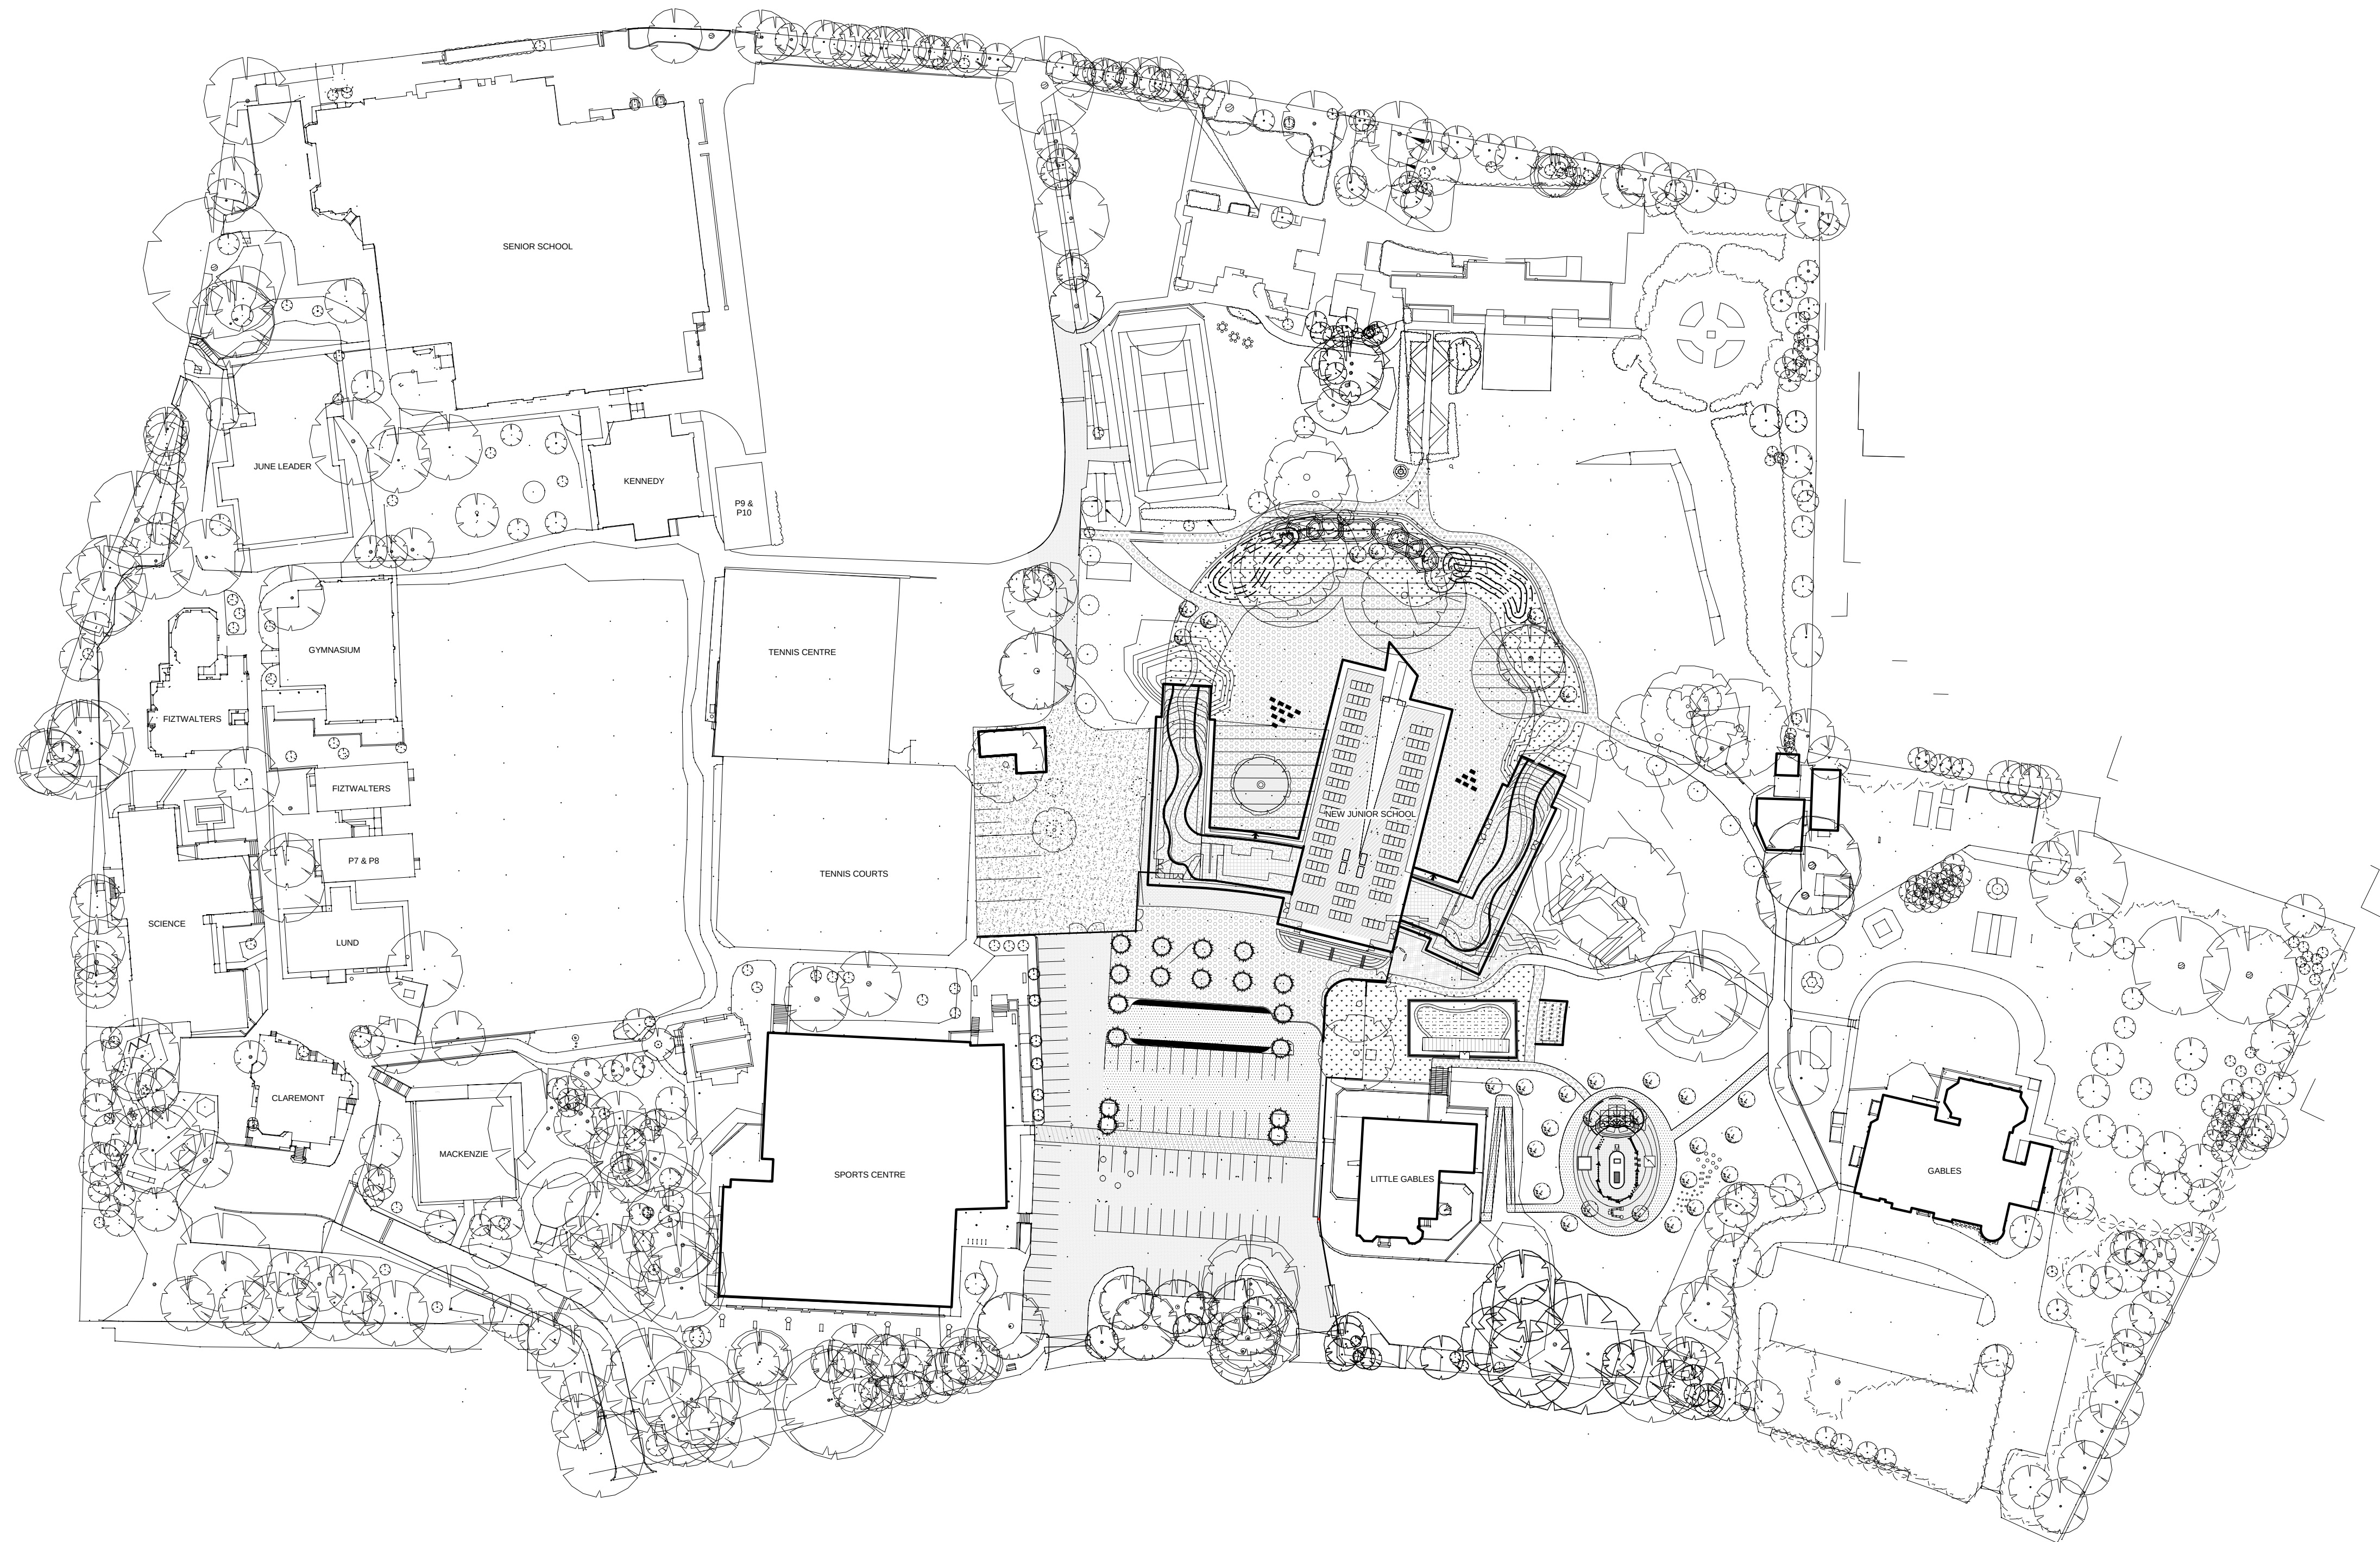

metres
0 7.5 15 22.5 30 37.5 45

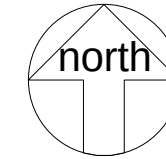

Ref Revision Date

IID ARCHITECTS

1 VICTORIA VILLAS
RICHMOND
SURREY
TW9 2GW

T 020 3274 1000
F 020 3274 1001
E info@iid.co.uk

www.iid.co.uk



CLIENT
ST HELEN'S SCHOOL NORTHWOOD
PROJECT
ST HELEN'S NEW JUNIOR SCHOOL

DRAWING TITLE
Block Plan - Proposed

SCALE 1:750 @A1 DATE 31/07/14

DRAWING No REV

1284-301-03