




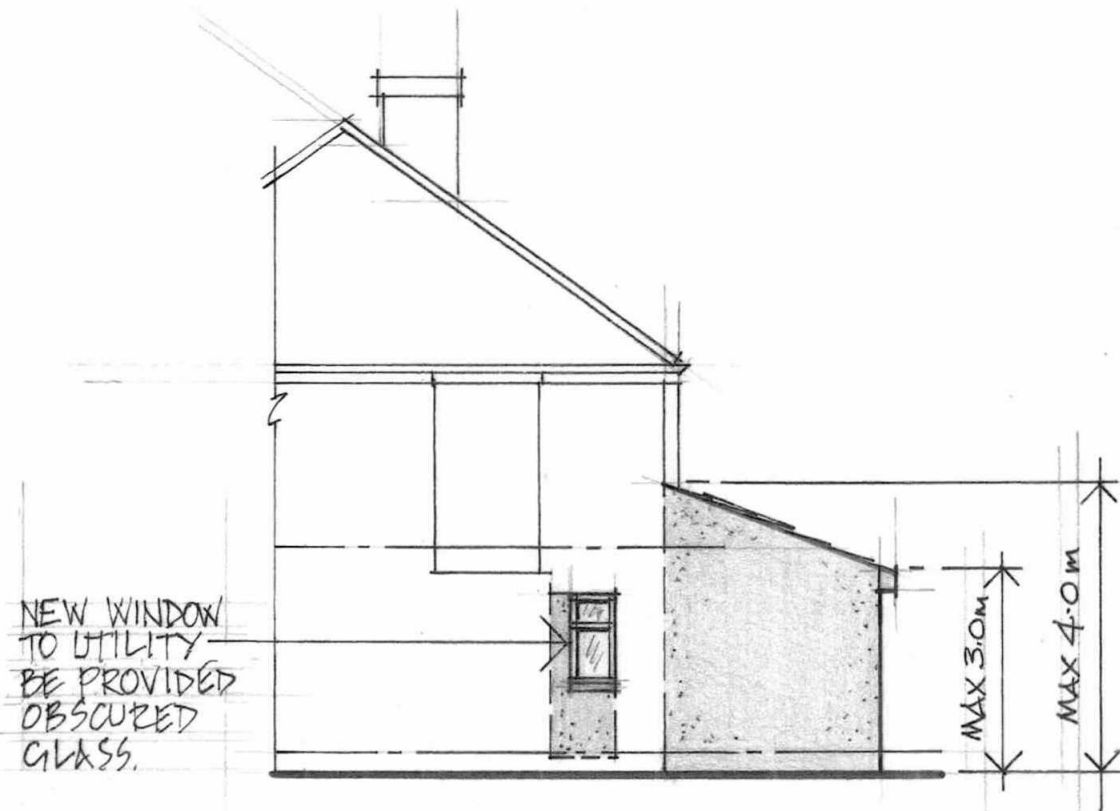

SIDE - 1:100

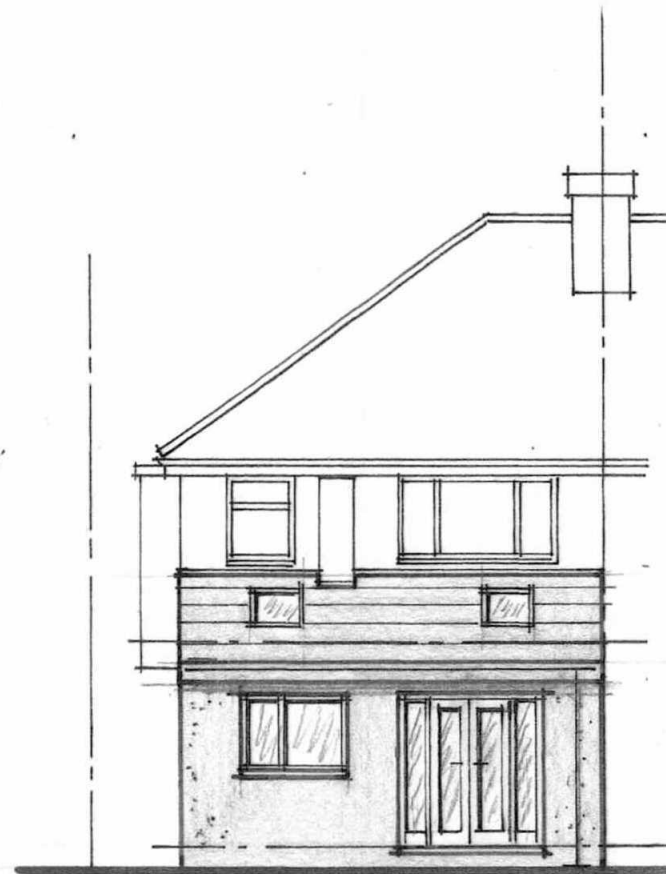

REAR - 1:100

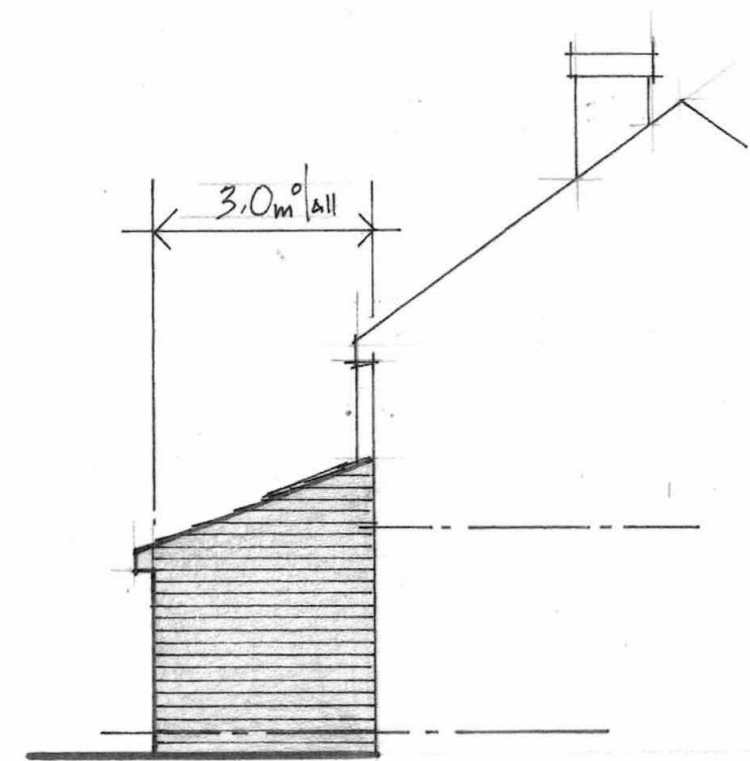

SIDE - 1:100

EXTERNAL FINISHES TO
NEW WORKS TO MATCH
EXISTING STRUCTURE

'VELUX ROOF' WINDOWS
NOT PROJECTING MORE
THAN 150mm ABOVE PLANE/
SLOPE OF ROOF.

PROPOSED ELEVATIONS - 1:100



SCALE BAR - 1:50

REAR EXTENSION + ALTS.

171 PINE GARDENS
RUISLIP HA4 9TE

MR. A. CHIU

SCALE: 1:100

DRG: 0408/3A

M. BURNAND.

TEL: 07436 115850