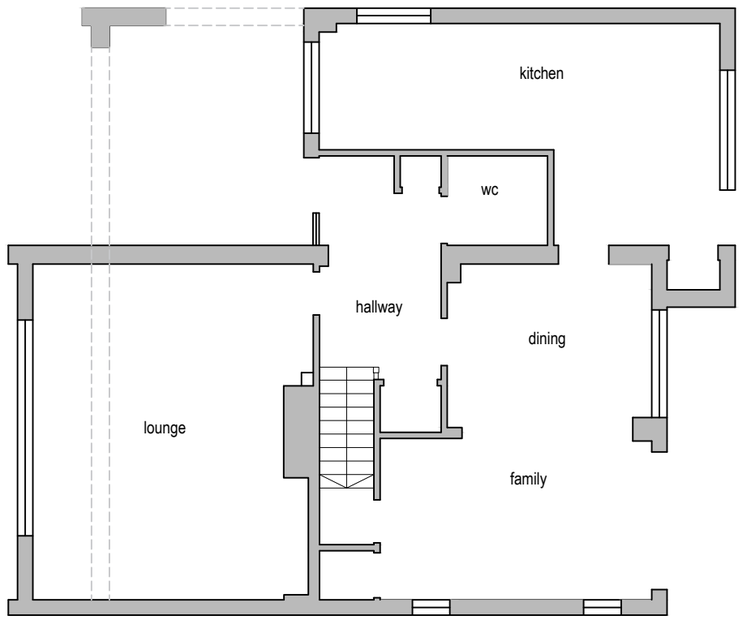

Existing Ground Floor Plan

0 1 2 3 4 5
metres 1:100 scale

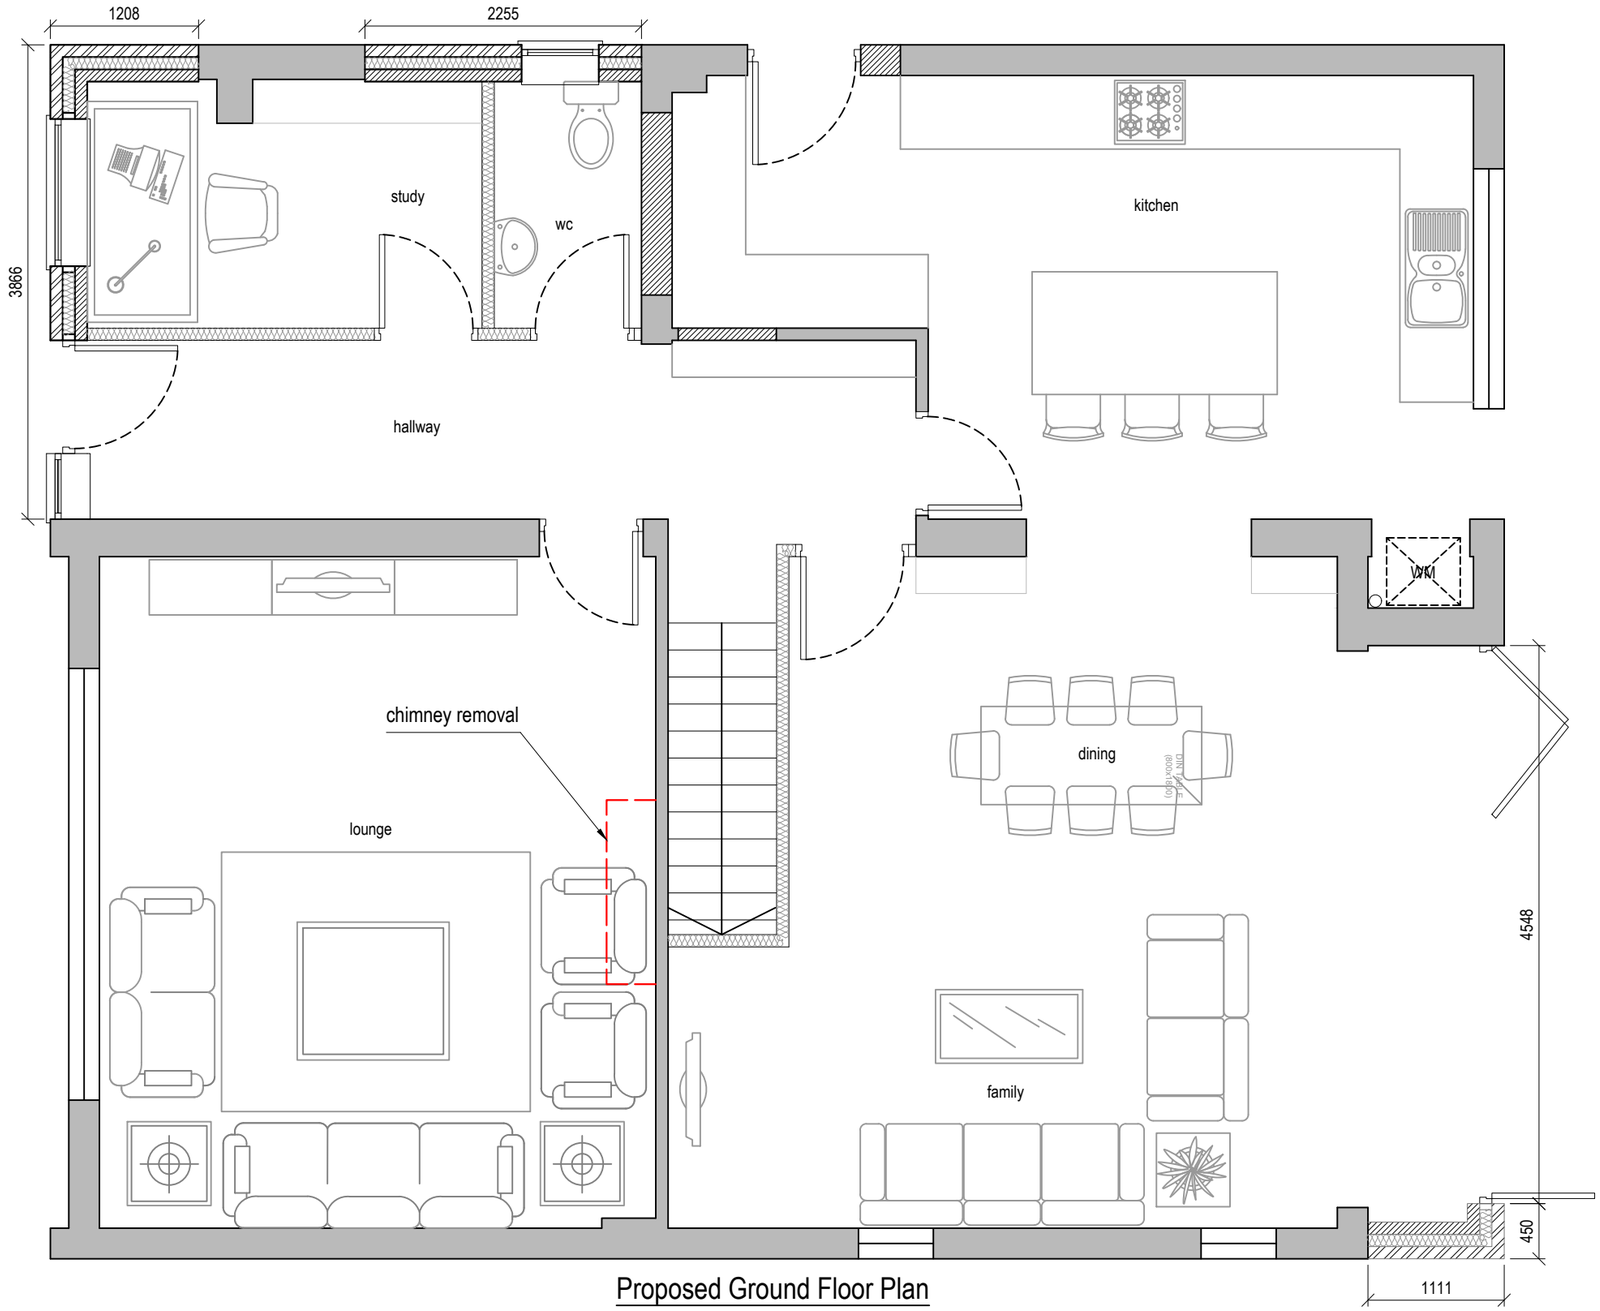

Proposed Ground Floor Plan

0 0.5 1.0 1.5 2.0 2.5
metres 1:50 scale

V - Design

Dimensions to be verified on site
DO NOT SCALE FROM THIS DRAWING.
Any areas indicated on this drawing are for guidance only.
No responsibility is taken for their accuracy.

This drawing is the property of **V-DESIGN CAD Services Ltd** Copyright is reserved by them and the drawing is issued on the condition that it is not copied, reproduced, retained or disclosed to any unauthorized person, either wholly or in part without the consent in writing of **V-DESIGN CAD Services Ltd**

Email: vishal.p@vdesigncad.co.uk Mobile: 07971083395

Site Address:

52, Rectory Way
Ickenham
UB10 8BT

Title:

Existing & Proposed Ground Floor Plans

Scale:	1:100,1:50
Paper Size:	A3

Drawn By:	VP
Job Ref:	20117V
Date:	Dec 2020
Drawing No.	PL - 01

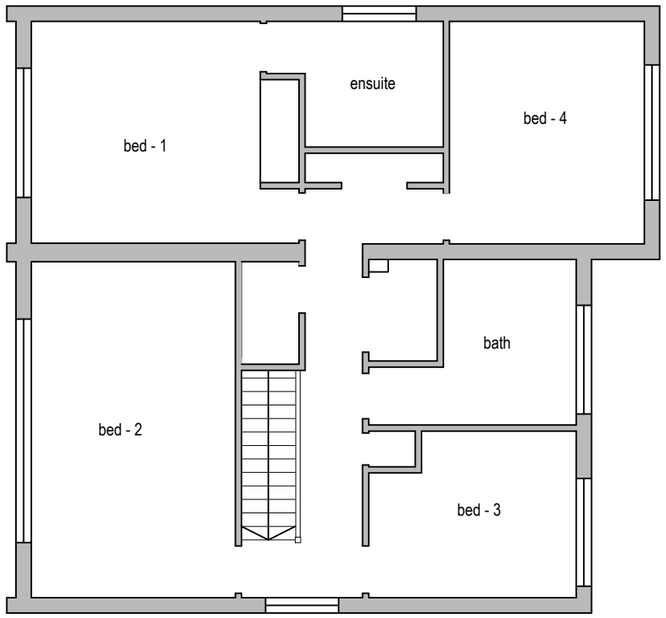

Existing First Floor Plan

0 1 2 3 4 5
metres 1:100 scale

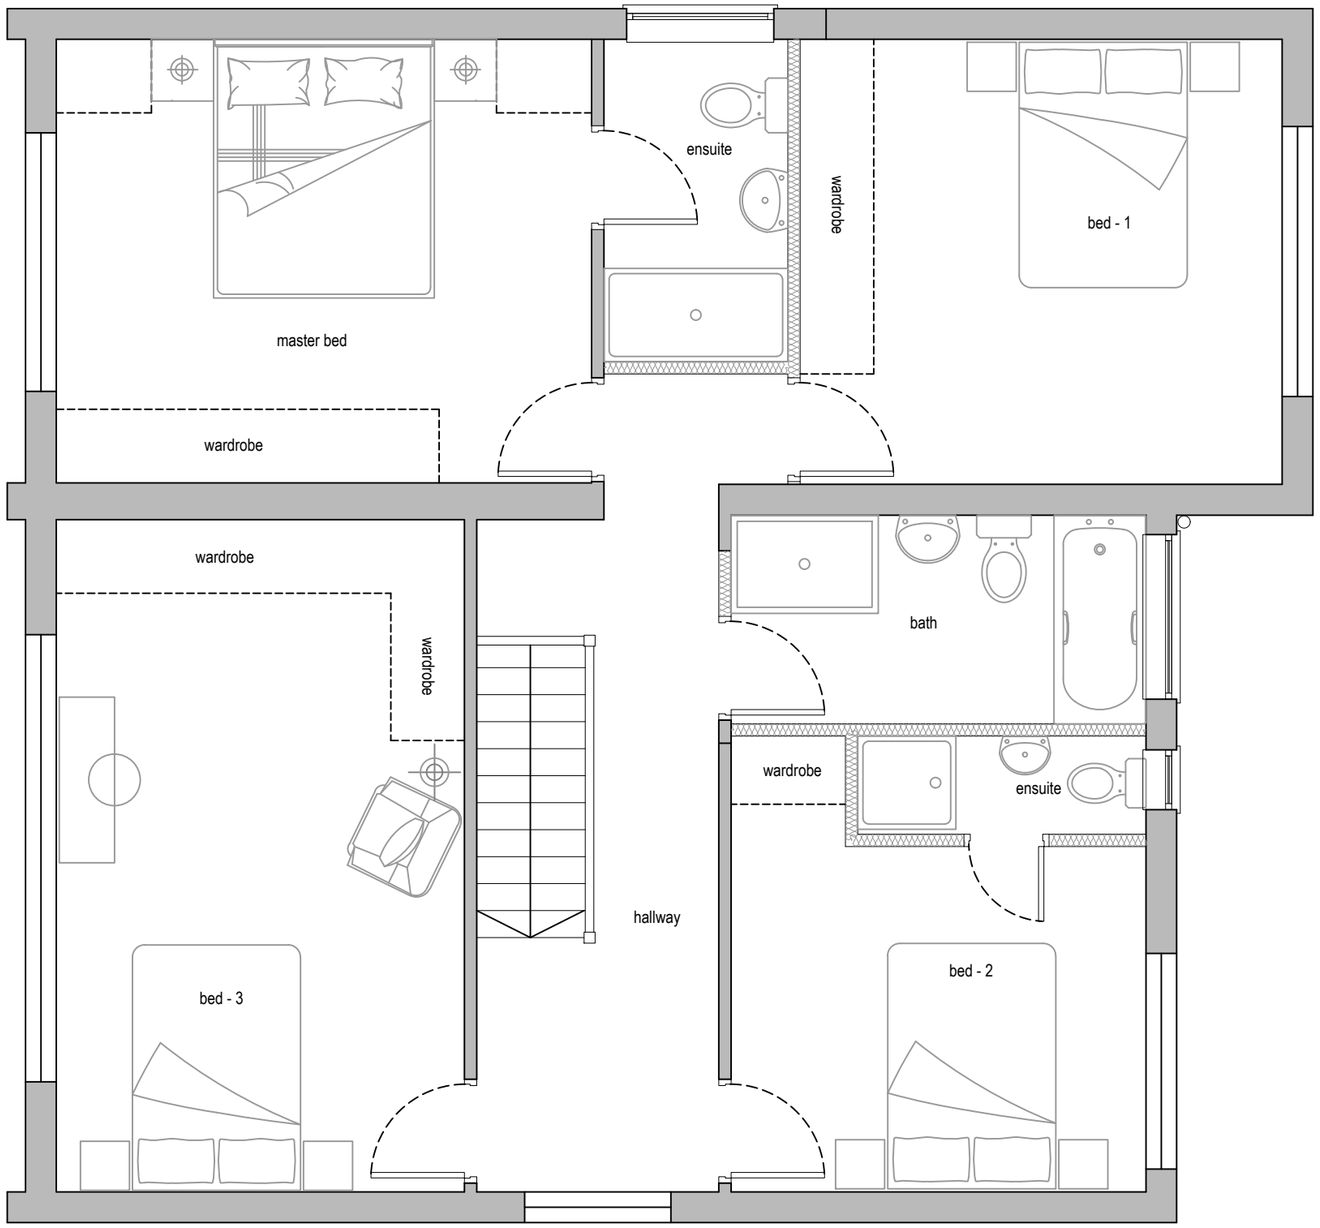

Proposed First Floor Plan

0 0.5 1.0 1.5 2.0 2.5
metres 1:50 scale

V - Design

Dimensions to be verified on site
DO NOT SCALE FROM THIS DRAWING.
Any areas indicated on this drawing are for guidance only.
No responsibility is taken for their accuracy.

This drawing is the property of **V-DESIGN CAD Services Ltd** Copyright is reserved by them and the drawing is issued on the condition that it is not copied, reproduced, retained or disclosed to any unauthorized person, either wholly or in part without the consent in writing of **V-DESIGN CAD Services Ltd**

Email: vishal.p@vdesigncad.co.uk Mobile: 07971083395

Site Address:

52, Rectory Way
Ickenham
UB10 8BT

Title:

Existing & Proposed First Floor Plans

Scale:	1:100,1:50
Paper Size:	A3

Drawn By:	VP
Job Ref:	20117V
Date:	Dec 2020
Drawing No.	PL - 02

Existing Front Elevation

0 1 2 3 4 5
metres 1:100 scale

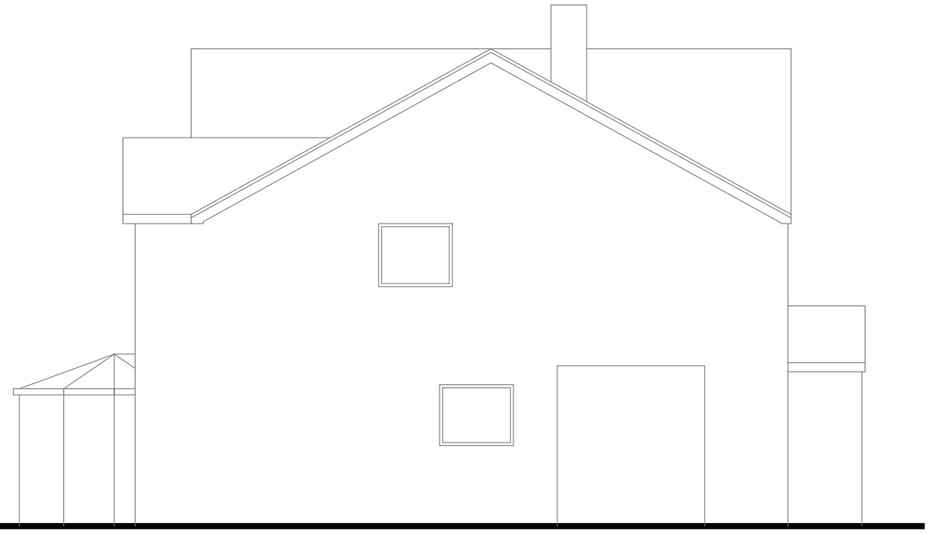

Existing Side Elevation

0 1 2 3 4 5
metres 1:100 scale

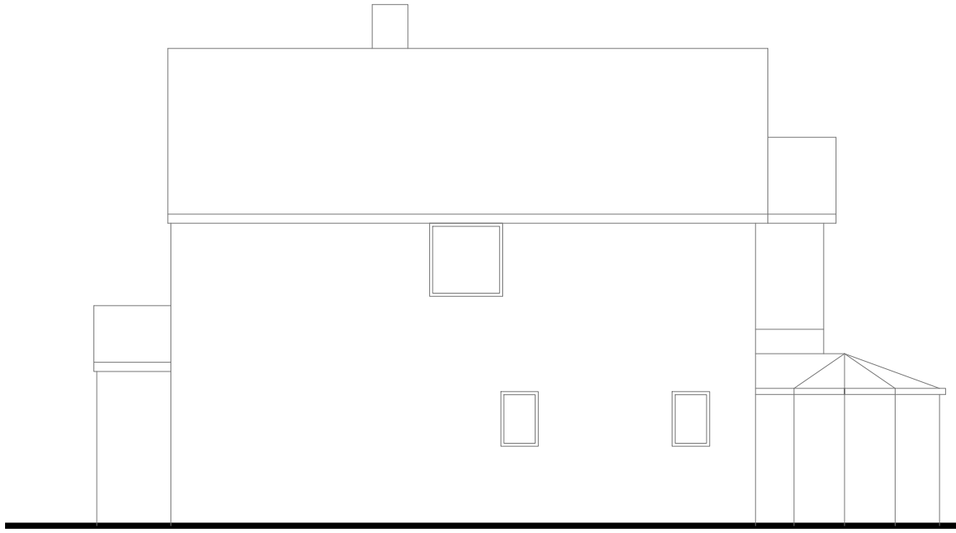

Existing Side Elevation

0 1 2 3 4 5
metres 1:100 scale

Exisitng Rear Elevation

0 1 2 3 4 5
metres 1:100 scale

Rev	Date	Comments

V - Design

Dimensions to be verified on site
DO NOT SCALE FROM THIS DRAWING.
Any areas indicated on this drawing are for guidance only.
No responsibility is taken for their accuracy.

This drawing is the property of **V-DESIGN CAD Services Ltd** Copyright is reserved by them and the drawing is issued on the condition that it is not copied, reproduced, retained or disclosed to any unauthorized person, either wholly or in part without the consent in writing of **V-DESIGN CAD Services Ltd**

Email: vishal.p@vdesigncad.co.uk Mobile: 07971083395

Site Address:

52, Rectory Way
Ickenham
UB10 8BT

Title:

Existing Elevations

Scale: 1:100

Paper Size: A3

Drawn By:	VP
Job Ref:	20117V
Date:	Dec 2020
Drawing No.	PL - 03

Proposed Front Elevation

0 1 2 3 4 5
metres 1:100 scale

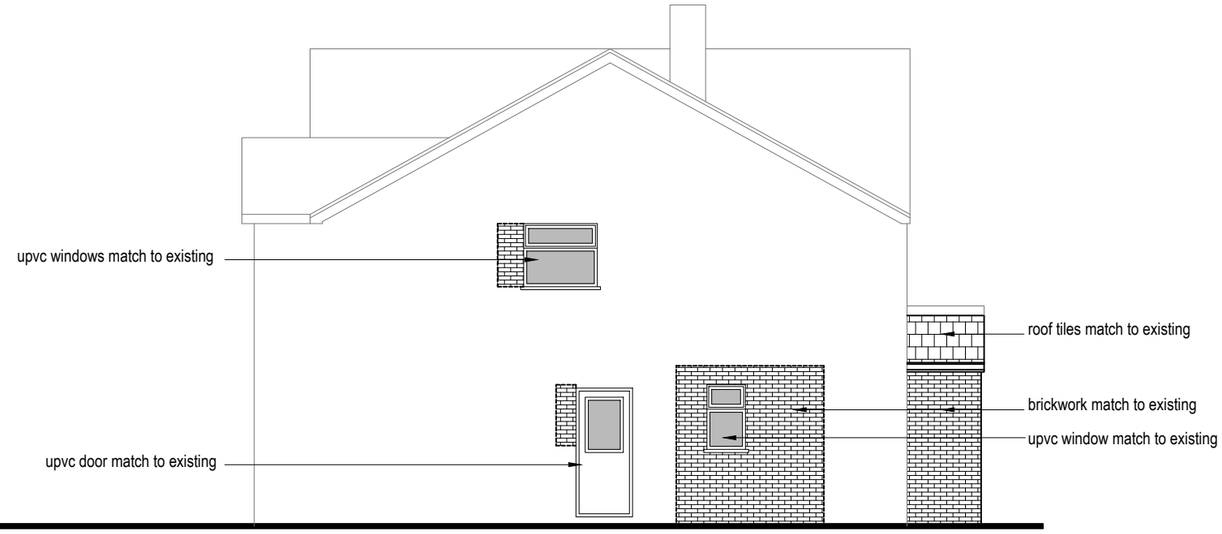

Proposed Side Elevation

0 1 2 3 4 5
metres 1:100 scale

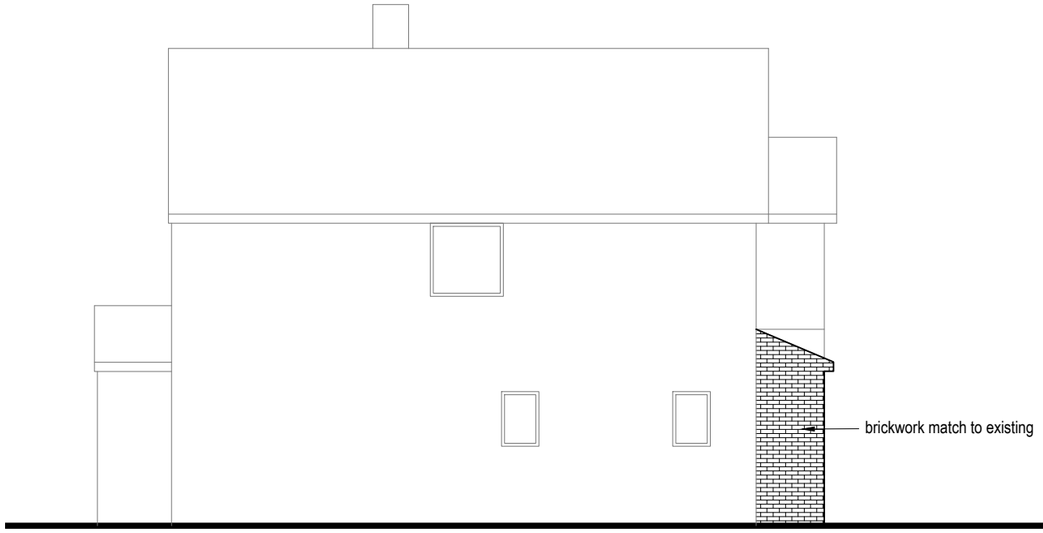

Proposed Side Elevation

0 1 2 3 4 5
metres 1:100 scale

Proposed Rear Elevation

0 1 2 3 4 5
metres 1:100 scale

Rev	Date	Comments

V - Design

Dimensions to be verified on site
DO NOT SCALE FROM THIS DRAWING.
Any areas indicated on this drawing are for guidance only.
No responsibility is taken for their accuracy.

This drawing is the property of **V-DESIGN CAD Services Ltd** Copyright is reserved by them and the drawing is issued on the condition that it is not copied, reproduced, retained or disclosed to any unauthorized person, either wholly or in part without the consent in writing of **V-DESIGN CAD Services Ltd**

Email: vishal.p@vdesigncad.co.uk Mobile: 07971083395

Site Address:

52, Rectory Way
Ickenham
UB10 8BT

Title:

Proposed Elevations

Scale: 1:100 | Paper Size: A3

Drawn By: VP
Job Ref: 20117V
Date: Dec 2020
Drawing No. PL - 04

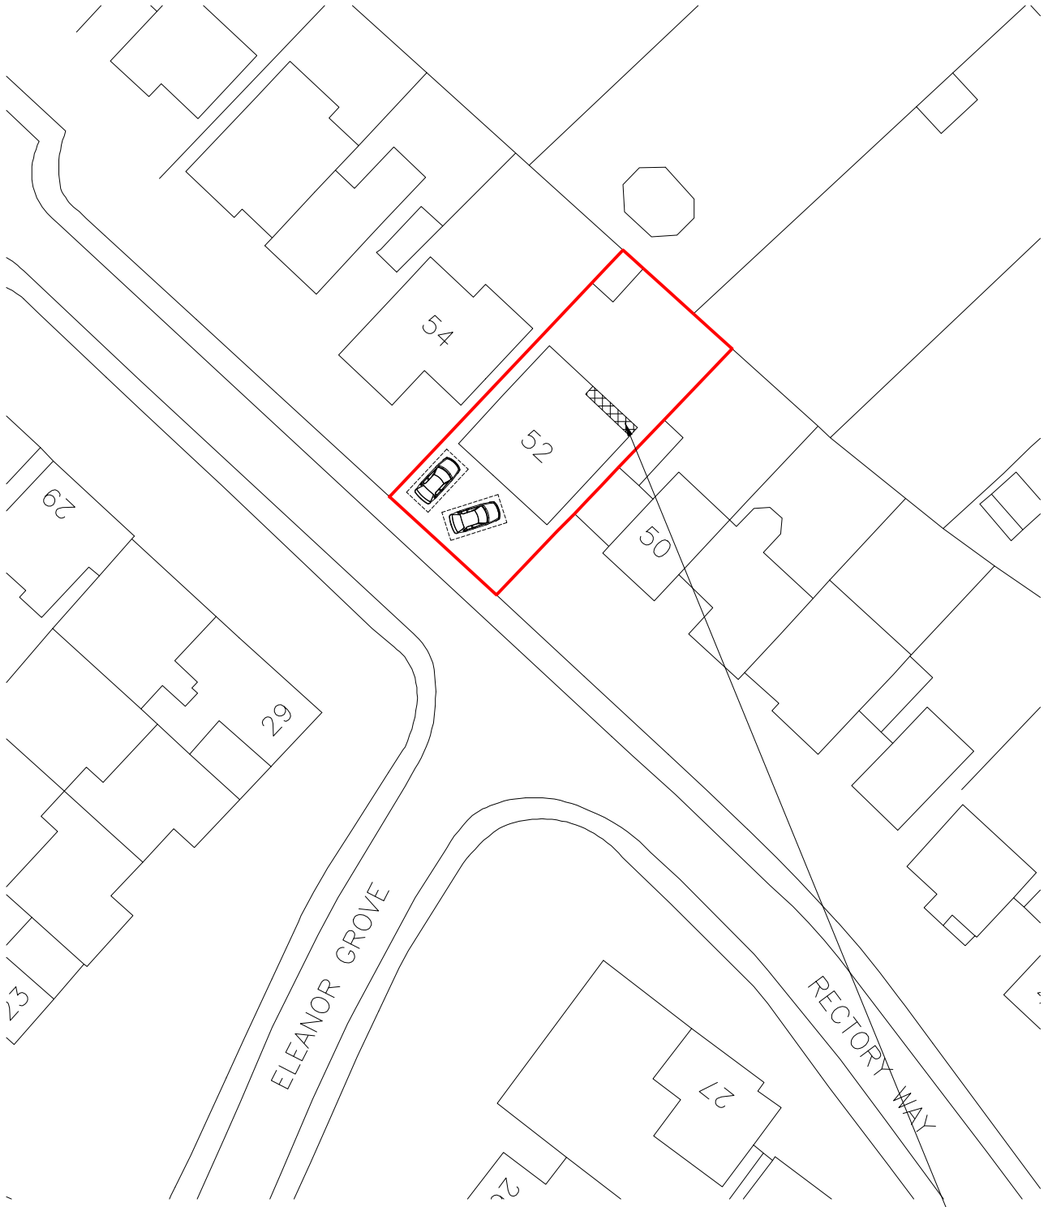

Block Plan

0 5 10 15 20 25
metres 1:500 scale

Proposed Extension

Site Location

0 10 20 30 40 50
metres 1:1250 scale

Rev	Date	Comments

V - Design

Dimensions to be verified on site
DO NOT SCALE FROM THIS DRAWING.
Any areas indicated on this drawing are for guidance only.
No responsibility is taken for their accuracy.

This drawing is the property of **V-DESIGN CAD Services Ltd** Copyright is reserved by them and the drawing is issued on the condition that it is not copied, reproduced, retained or disclosed to any unauthorized person, either wholly or in part without the consent in writing of **V-DESIGN CAD Services Ltd**

Email: vishal.p@vdesigncad.co.uk Mobile: 07971083395

Site Address:

52, Rectory Way
Ickenham
UB10 8BT

Title:

Block & Location Plans

N

Scale: 1:500, 1:1250

Paper Size: A3

Drawn By:	VP
Job Ref:	20117V
Date:	Dec 2020
Drawing No.	PL - 05