




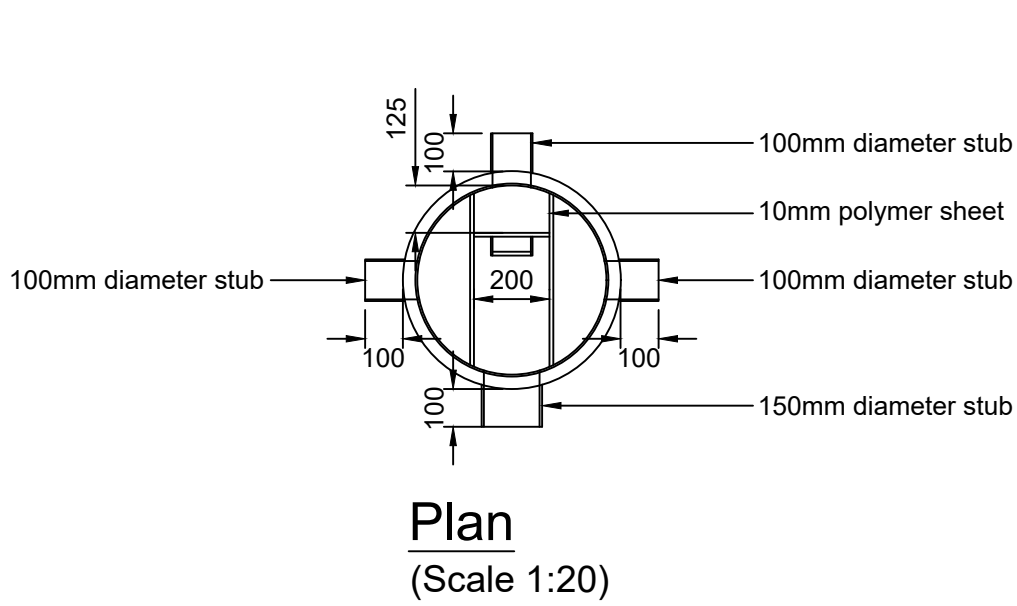


Elevation
(Scale 1:20)

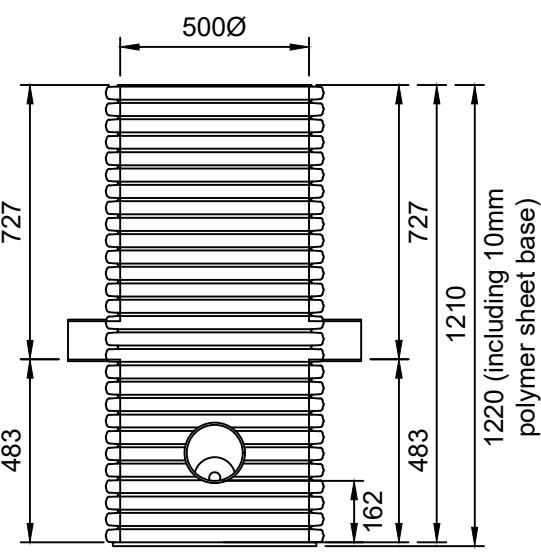


Elevation
(Scale 1:20)

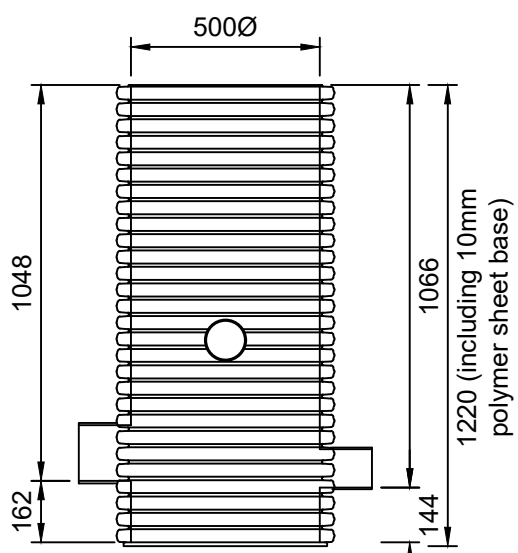


Silt Trap - Plan
(Scale 1:20)

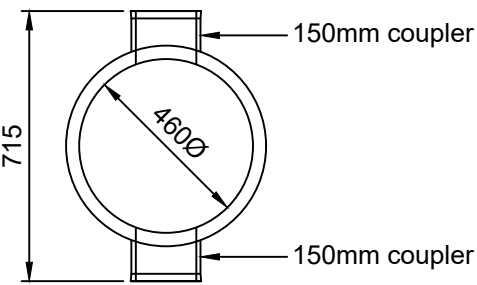


Section A-A
(Scale 1:20)

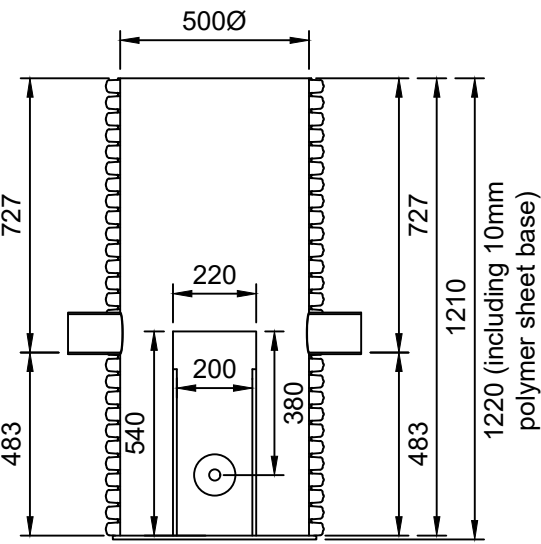



Section B-B
(Scale 1:20)

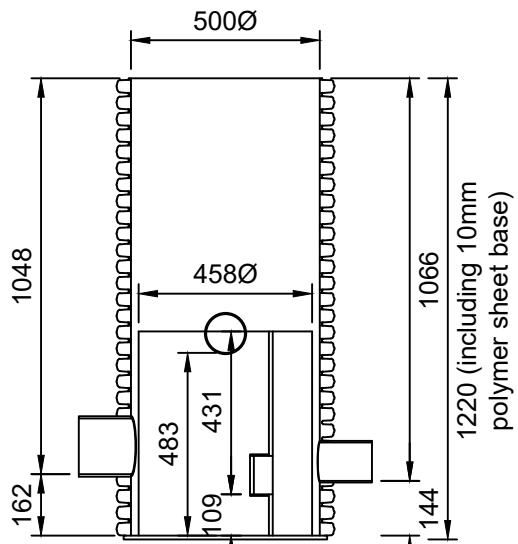


Silt Trap - Elevation
(Scale 1:20)

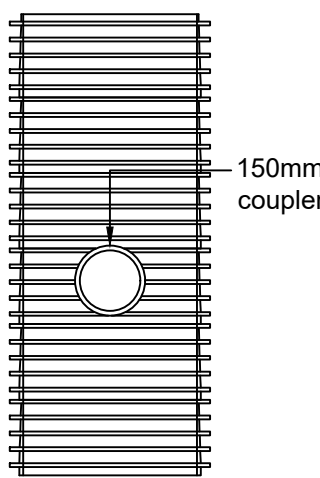


Silt Trap - Section
(Scale 1:20)

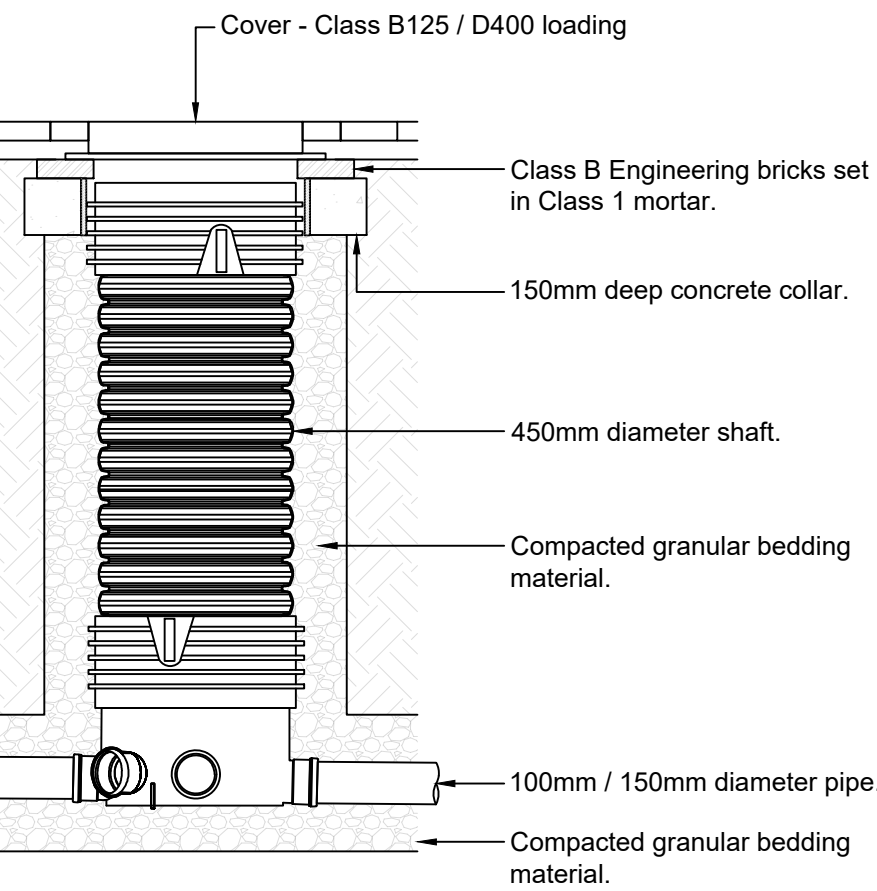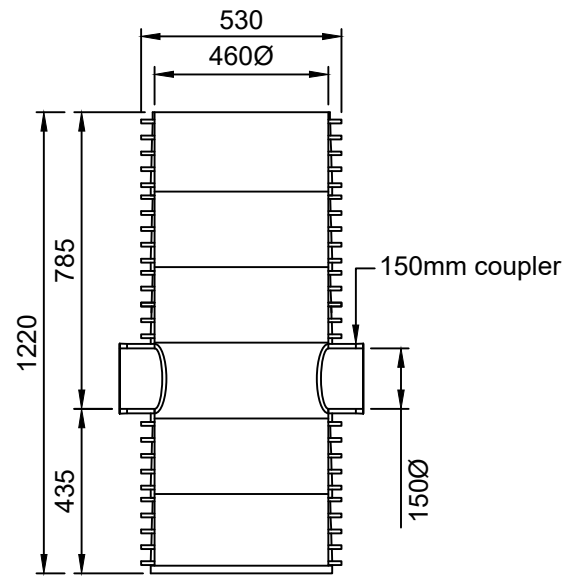


450mm PPIC - B125 / D400 Cover
(Scale 1:20)

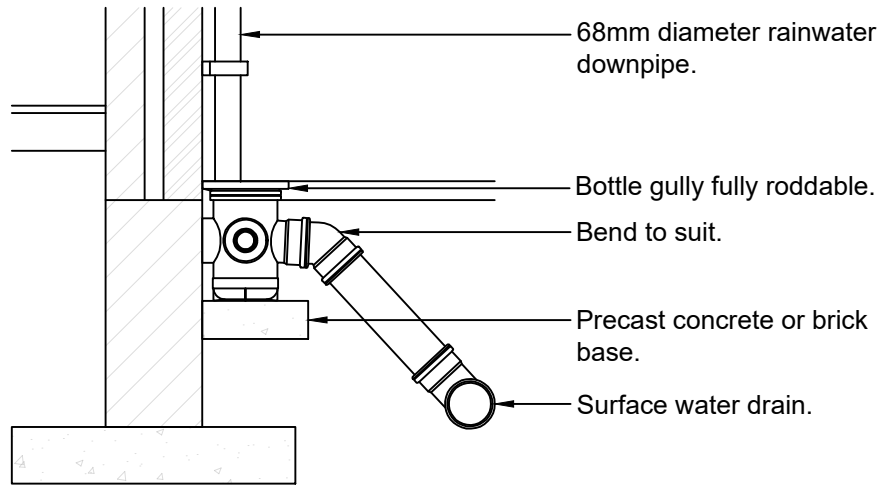


RWP to Bottle Gully - Section
(Scale 1:20)

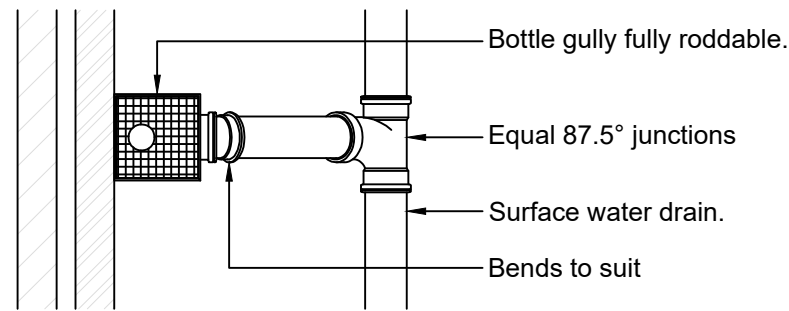


RWP to Bottle Gully - Plan
(Scale 1:20)

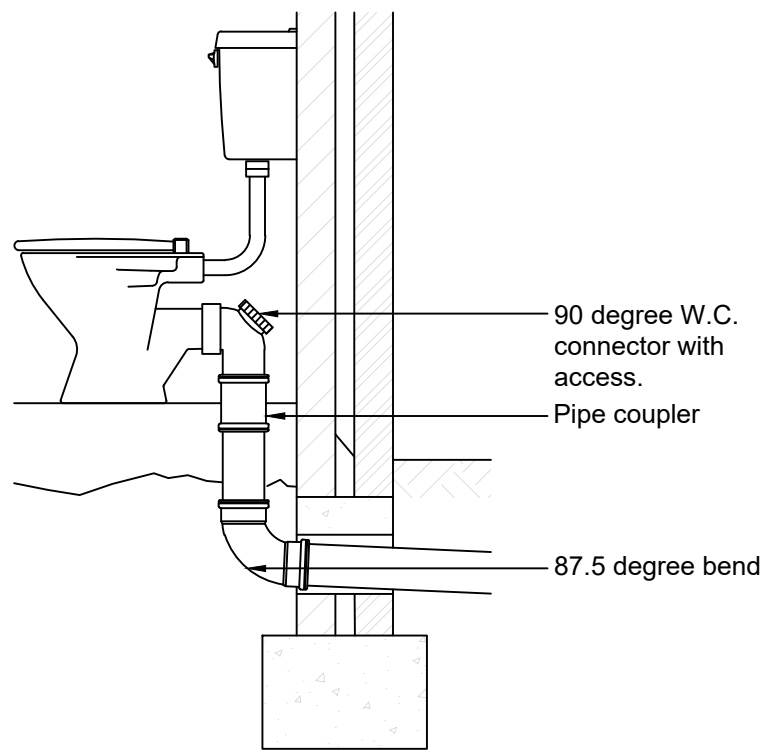


WC Through External Wall
(Scale 1:20)

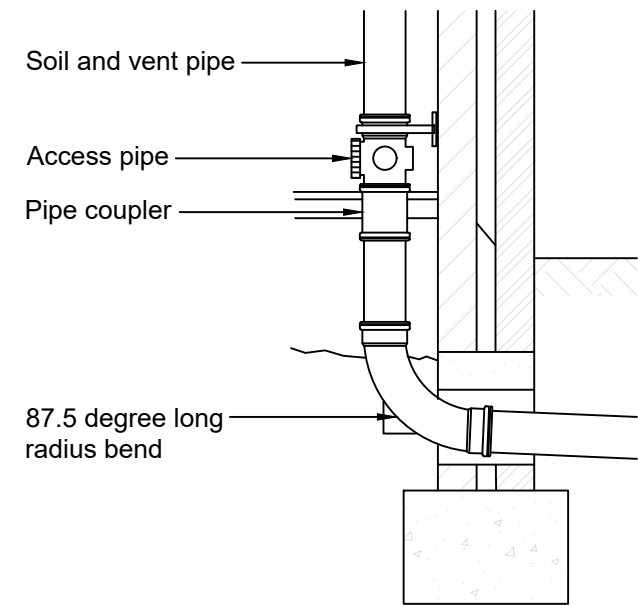


SVP Through External Wall
(Scale 1:20)

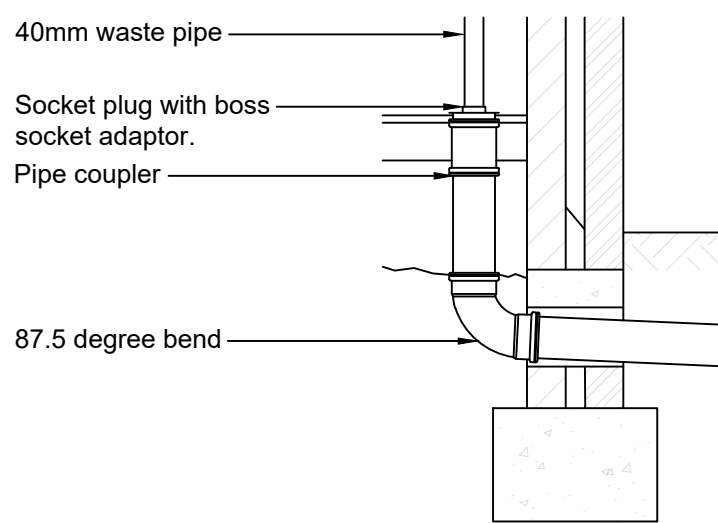

Internal Waste Pipe Through External Wall
(Scale 1:20)

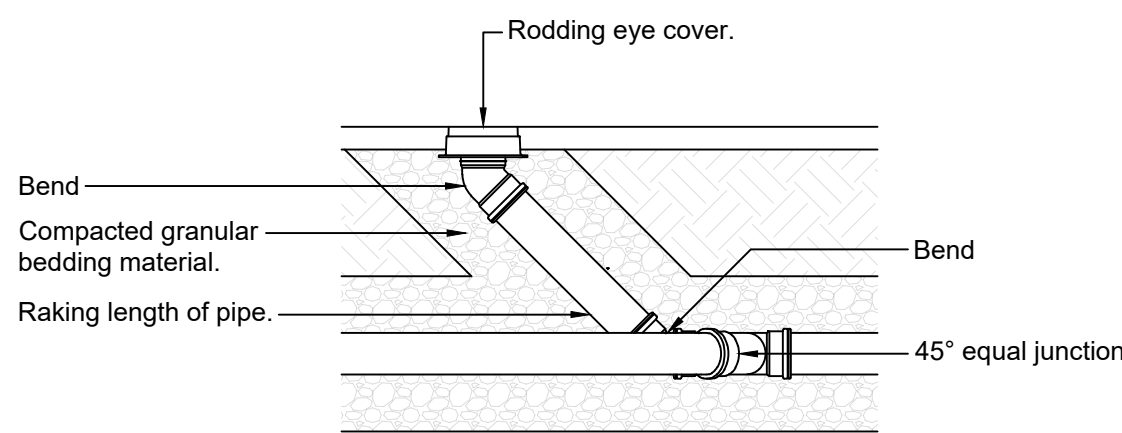


Rodding Eyes
(Scale 1:20)

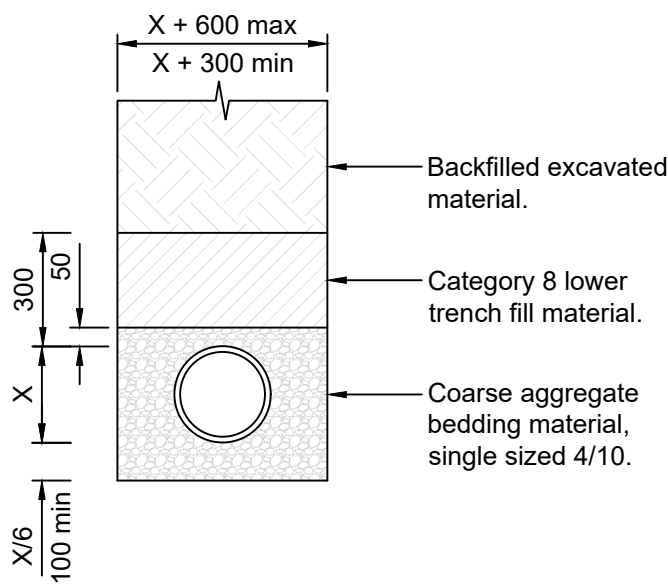

Type S - Bed and Surround
(Scale 1:20)

Surround to be used beneath vehicular loaded areas where cover is greater than 1.200m to soffit.
Surround to be used beneath soft landscaped areas where cover is greater than 0.900m to soffit.

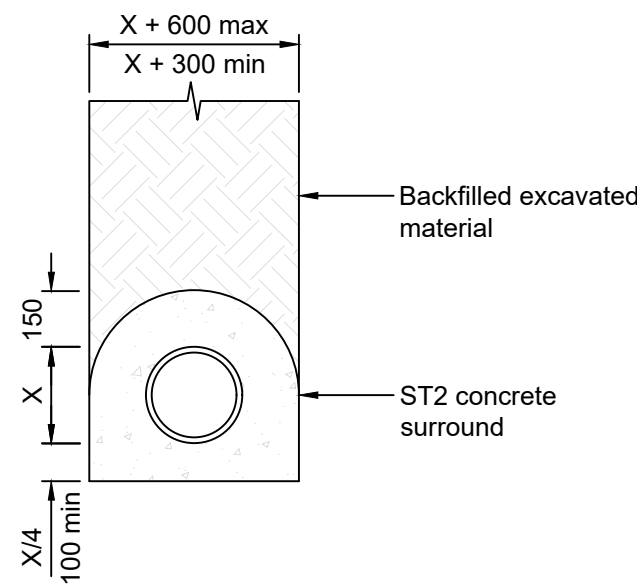

Type Z - Bed and Surround
(Scale 1:20)

Surround to be used beneath vehicular loaded areas where cover is less than 1.200m to soffit.
Surround to be used beneath soft landscaped areas where cover is less than 0.900m to soffit.

G30 Consulting Ltd

Copyright © 2019 G30 Consulting Ltd. All rights reserved.

Copying of these plans in full or in part is not permitted unless the written consent of G30 Consulting Ltd is obtained.

General Notes

1. Do not scale this drawing.
2. All dimensions are in millimeters unless stated otherwise.
3. This drawing is to be read in conjunction with all other relevant drawings & specifications.
4. All proprietary items to be installed in strict compliance with manufacturers instructions and recommendations.
5. No works shall commence on site until approval has been obtained from all relevant Agencies / Authorities.
6. All dimensions referred to in this drawing must be verified.

P1	First Issue	25.03.2019
Revision	Description	Date

PRELIMINARY



Unit 7, Neepsend Triangle Business Centre, 1 Burton Road,
Sheffield, South Yorkshire, S3 8BW
W: www.g30consulting.com
E: enquiries@g30consulting.com
T: 0114 349 2720

Project
Landmark Builder Ltd
Former Garage Site,
Drayton Court, The Glebe, West Drayton

Title
Construction Details

Drawn by SG	Checked by SG	Paper Size A1
Drawing Number 07-0140-002	Revision P1	Scale As Shown Date 25.03.2019