


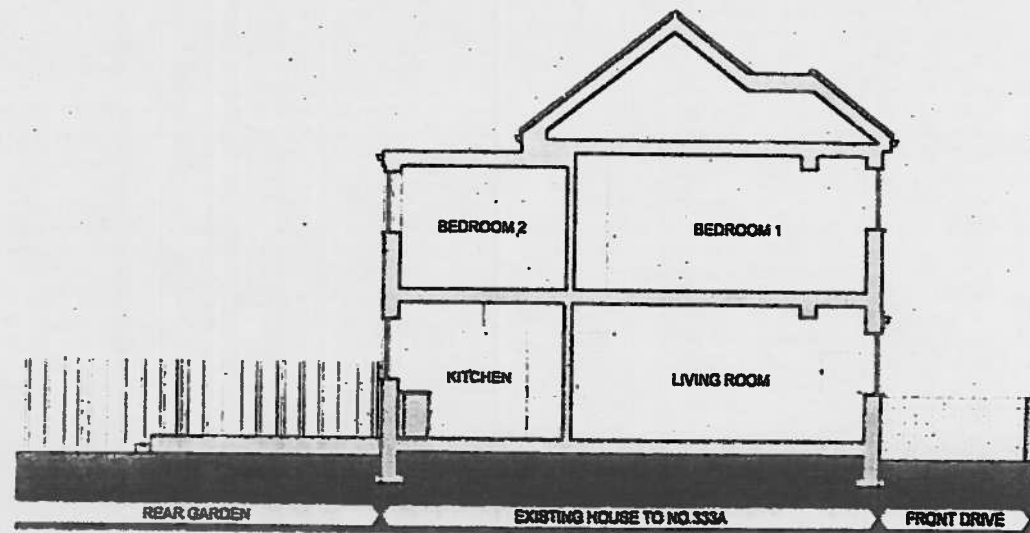

FFL +2890 mm EX FIRST FLOOR

FFL +0 mm EX GROUND FLOOR
FSL -350 mm EXTERNAL GROUND

TEALING BROOK

OPEN GREEN SPACE

EXISTING THATCHED
FENCE TO BOUNDARY

49 TYPICAL OPENING HOUSE TO REAR BOUNDARY

EXISTING
COURT AREA

EXISTING THATCHED
FENCE TO BOUNDARY

EXISTING
THATCHED
DECK


303A

303


302


VICTORIA ROAD

WHITBY ROAD

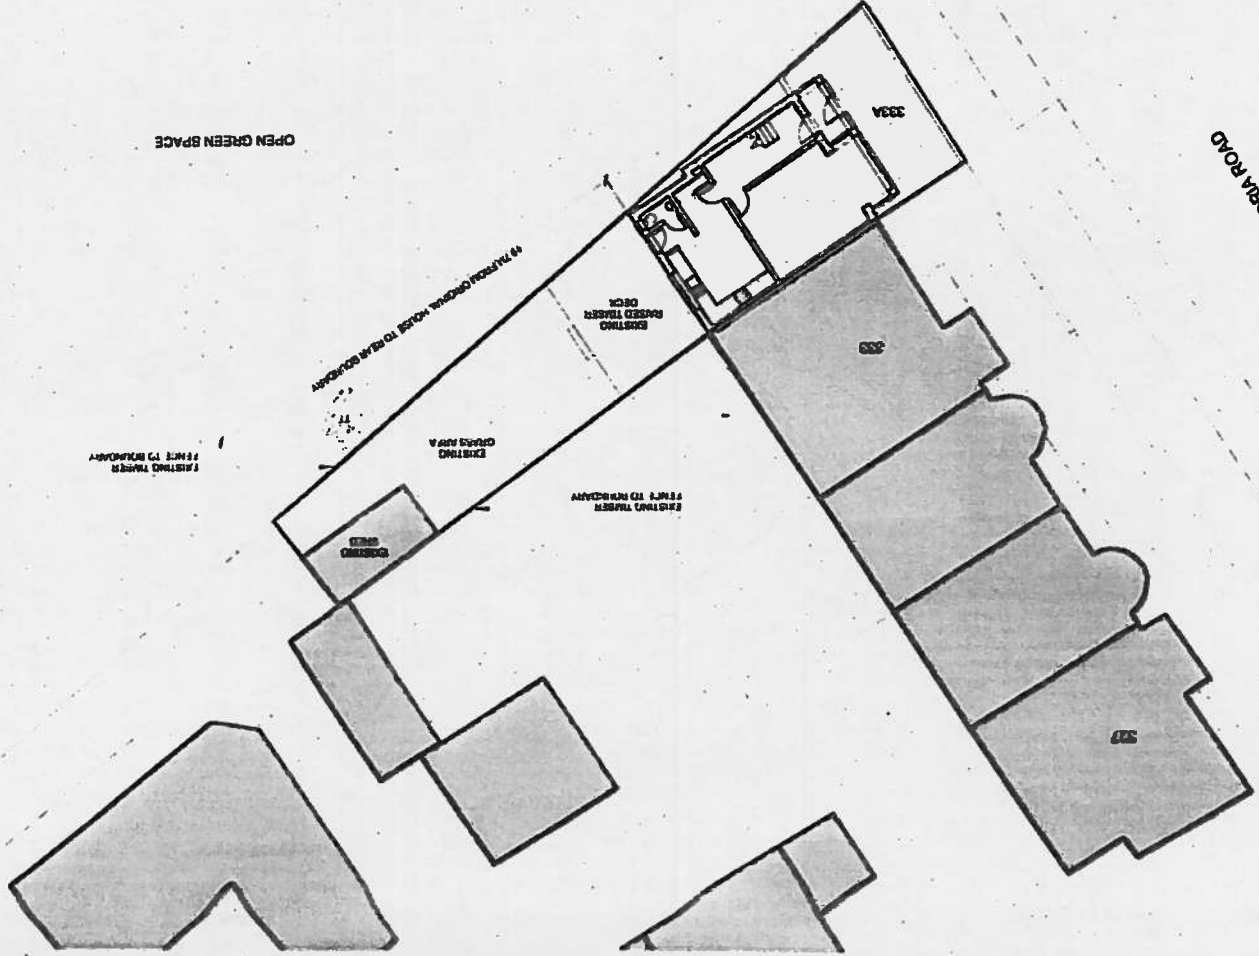



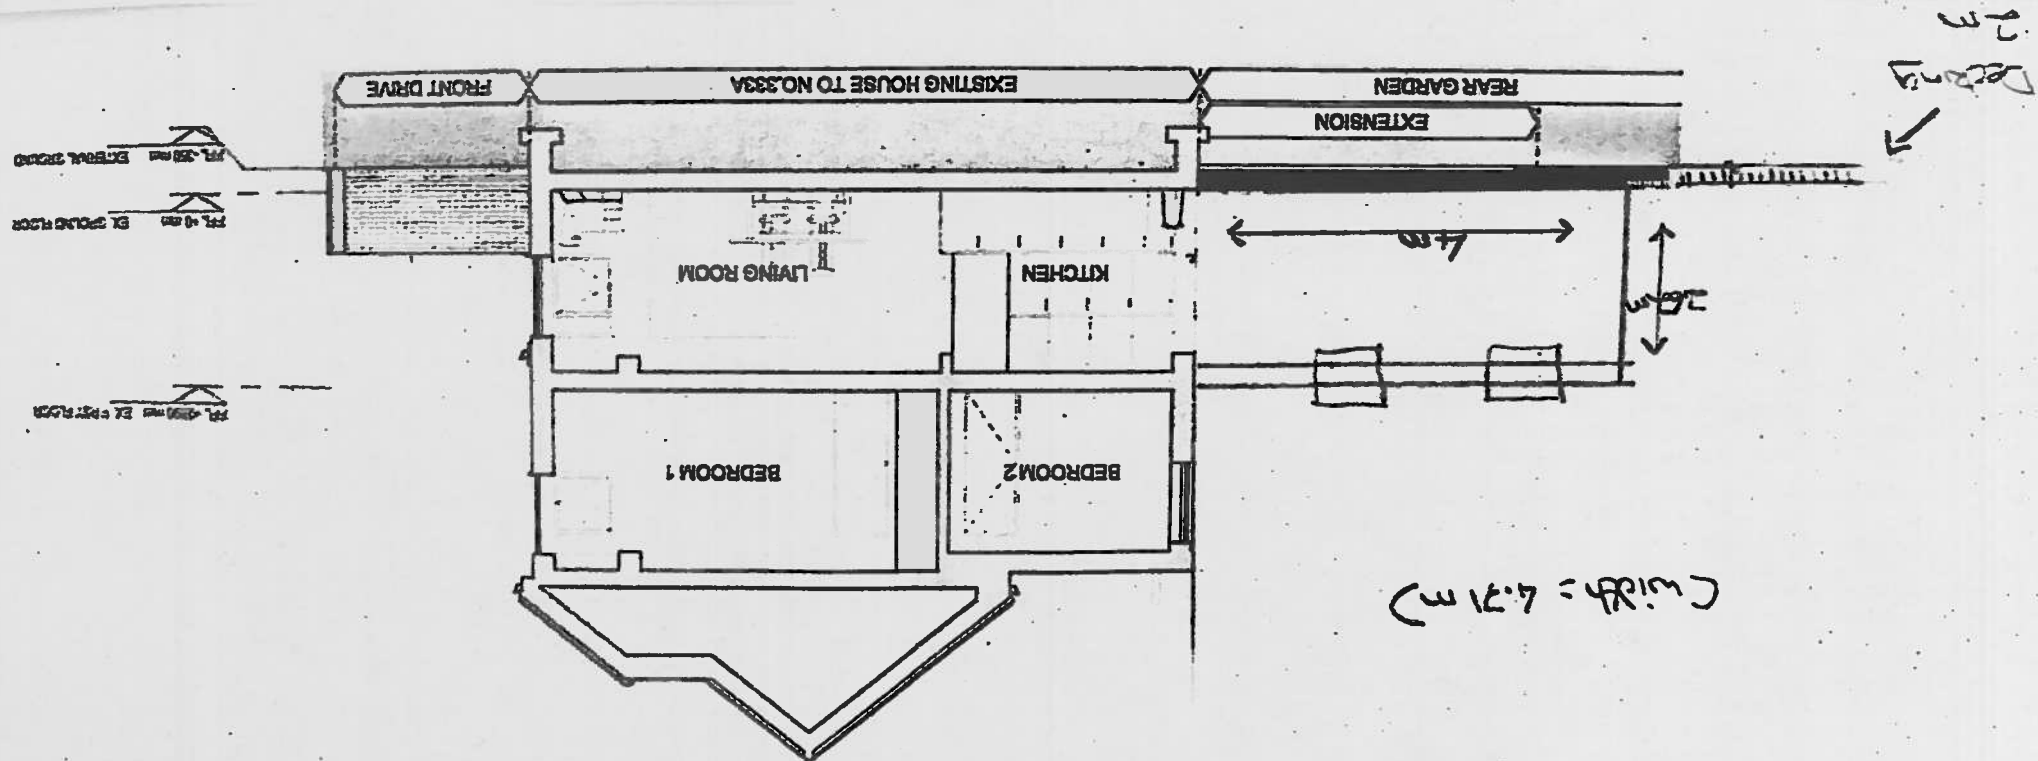

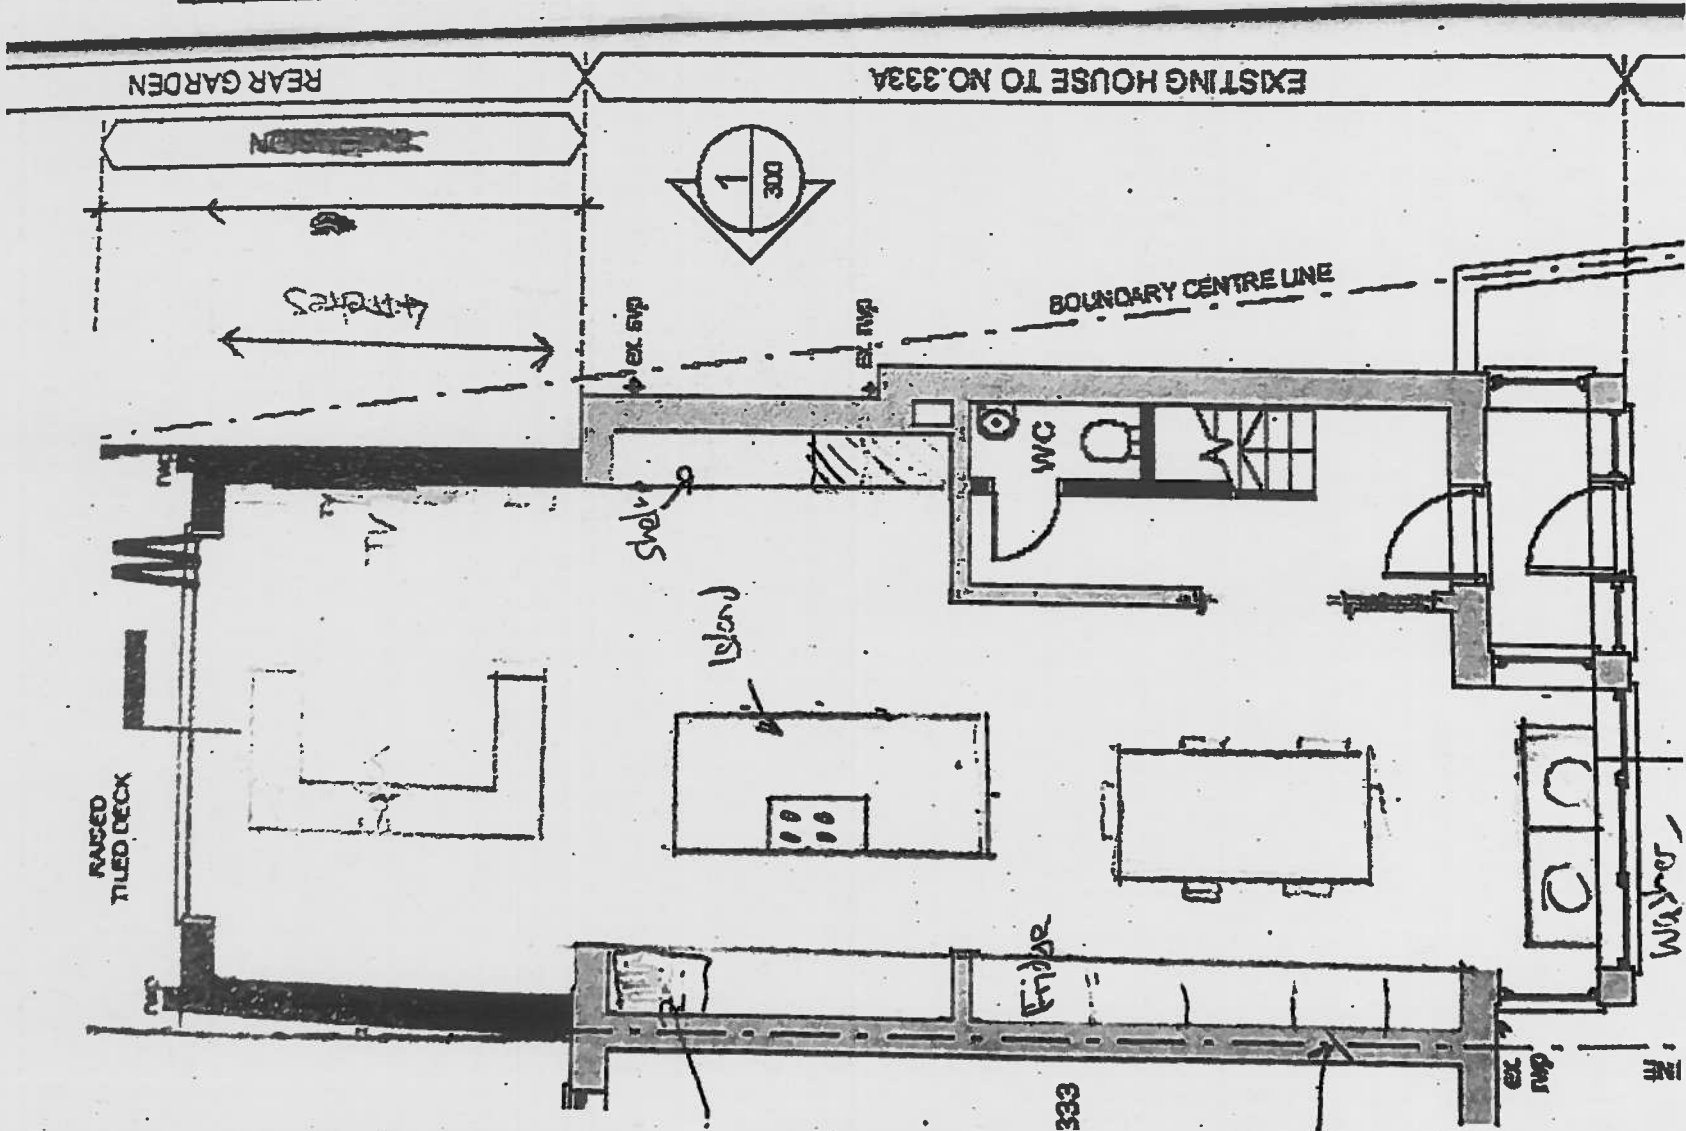

REAR GARDEN

EXISTING HOUSE TO NO. 333A

BOUNDARY CENTRE LINE

PAVED
TILED DECK

Fridge

WC

Washer

Island

Shelves

4 metres



333

ex n.p.

ex n.p.