

Notes

THIS DRAWING TO BE READ IN CONJUNCTION WITH ALL OTHER RELEVANT INFORMATION WHETHER PRODUCED BY MAXIM ARCHITECTURE OR OTHERS

BUILDER IS TO COMPARE ALL SUCH RELATED INFORMATION IN ADVANCE OF CONSTRUCTION AND REPORT ANY DIMENSIONAL OR OTHER INCONSISTENCY TO MAXIM ARCHITECTURE THIS IS PARTICULARLY IMPORTANT IN RELATION TO SETTING OUT

WORK TO DIMENSIONED FIGURES – DO NOT SCALE

IF IN DOUBT – ASK

Notes:

New window to be white uPVC to match existing.

New door to be white uPVC to match existing.

New brickwork to be rendered colour to match existing.

External materials to match existing.




Existing Front Elevation



Existing Side Elevation



Existing Rear Elevation

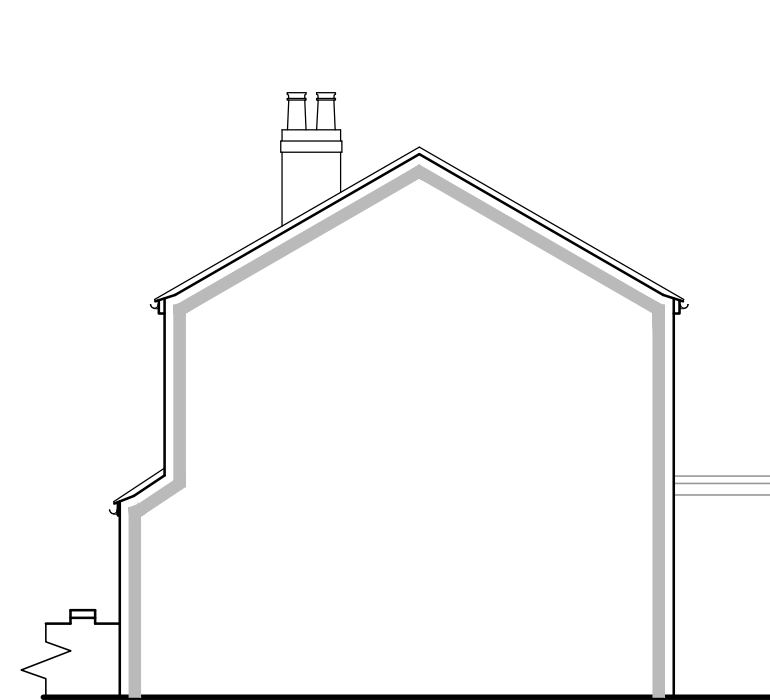

Existing Side Elevation




Proposed Front Elevation




Proposed Side Elevation





Proposed Rear Elevation

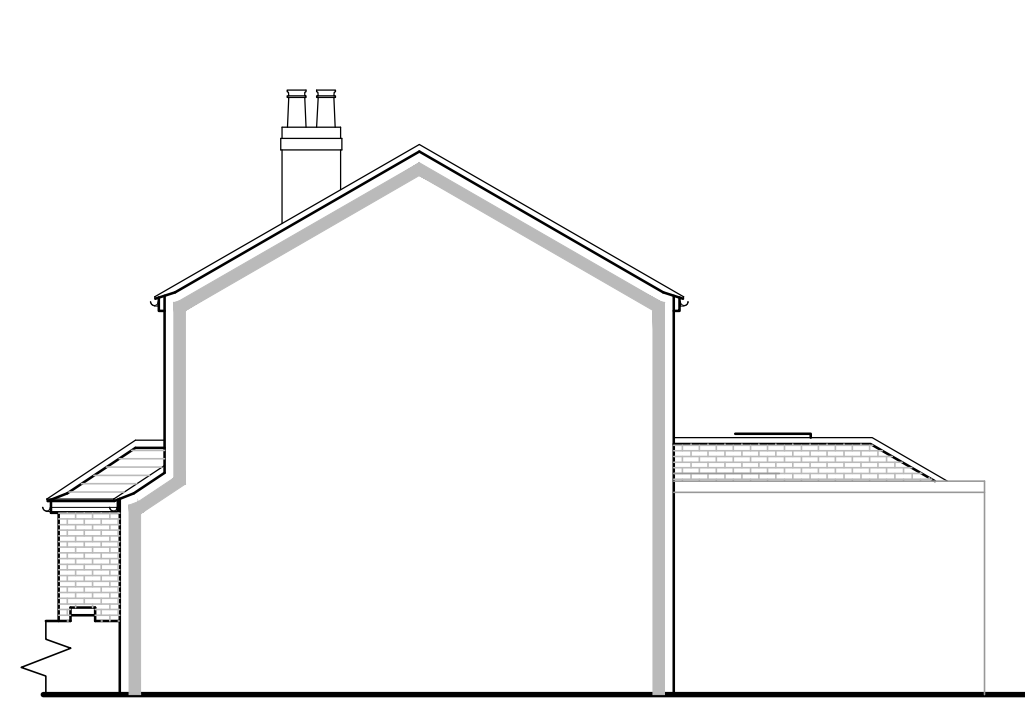


Proposed Side Elevation

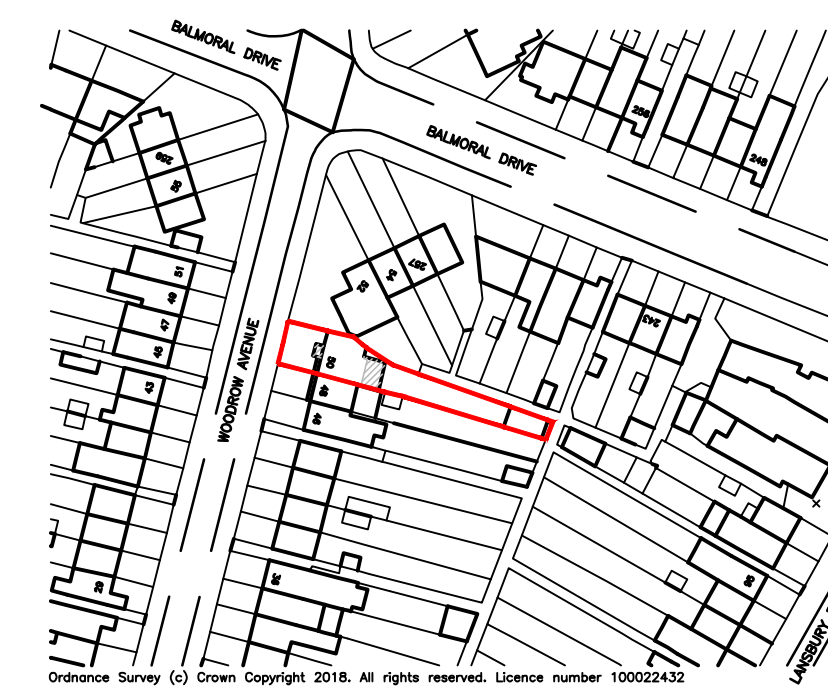


Location Plan (1:1250)

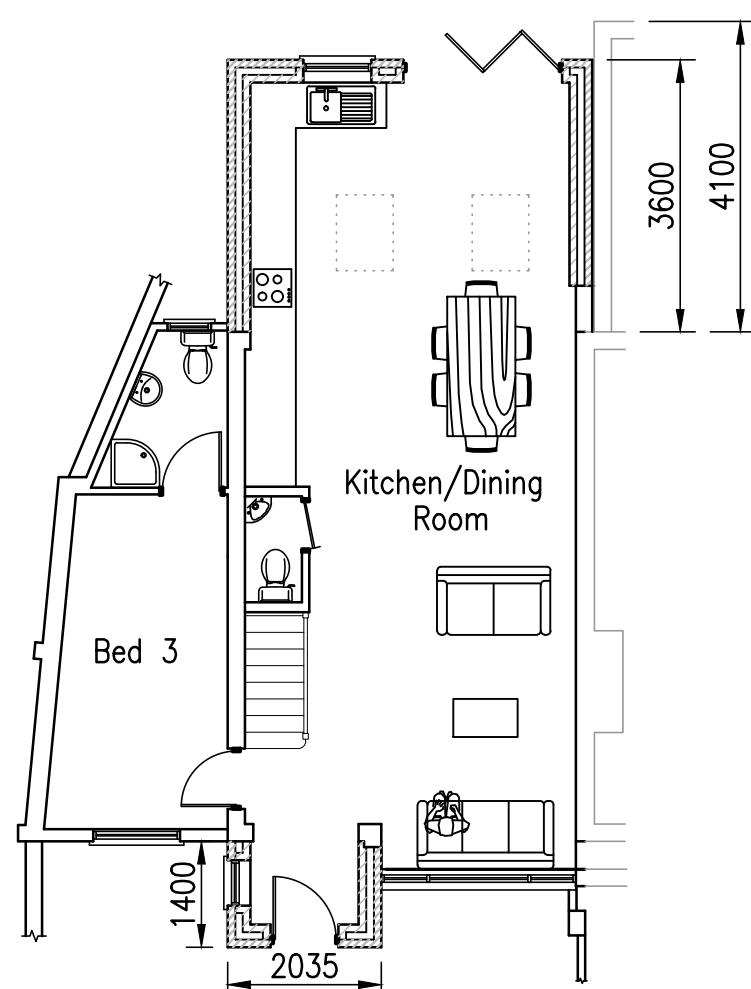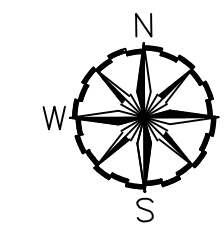


Proposed Ground Floor Plan

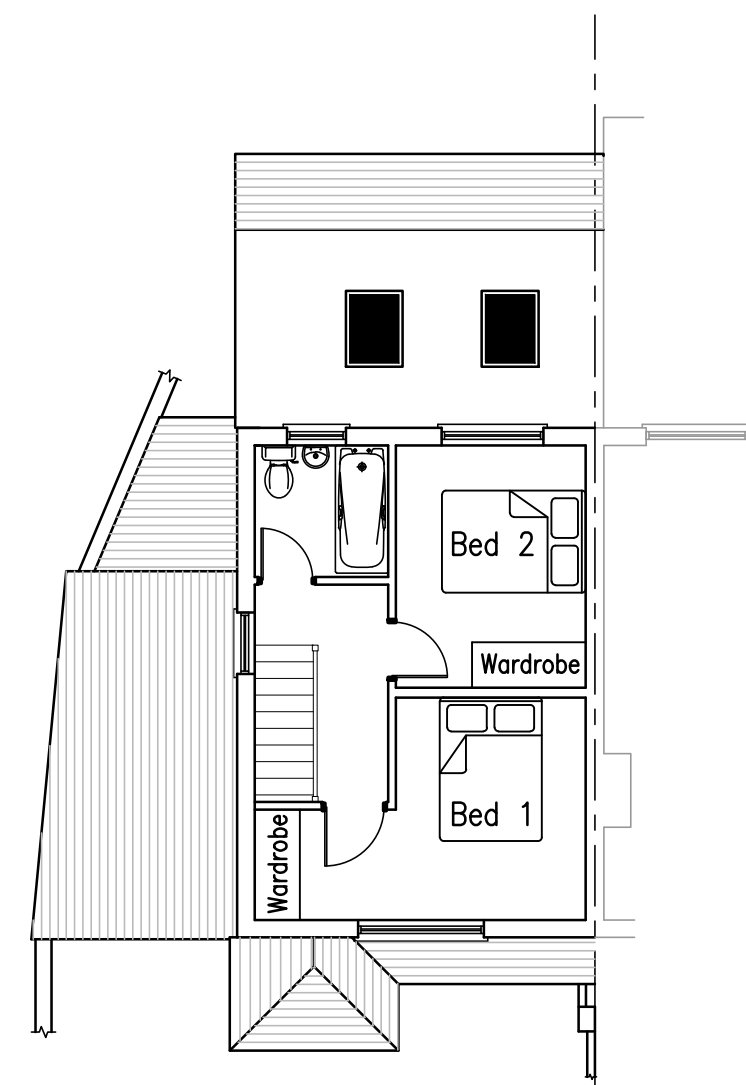


Proposed First Floor Plan

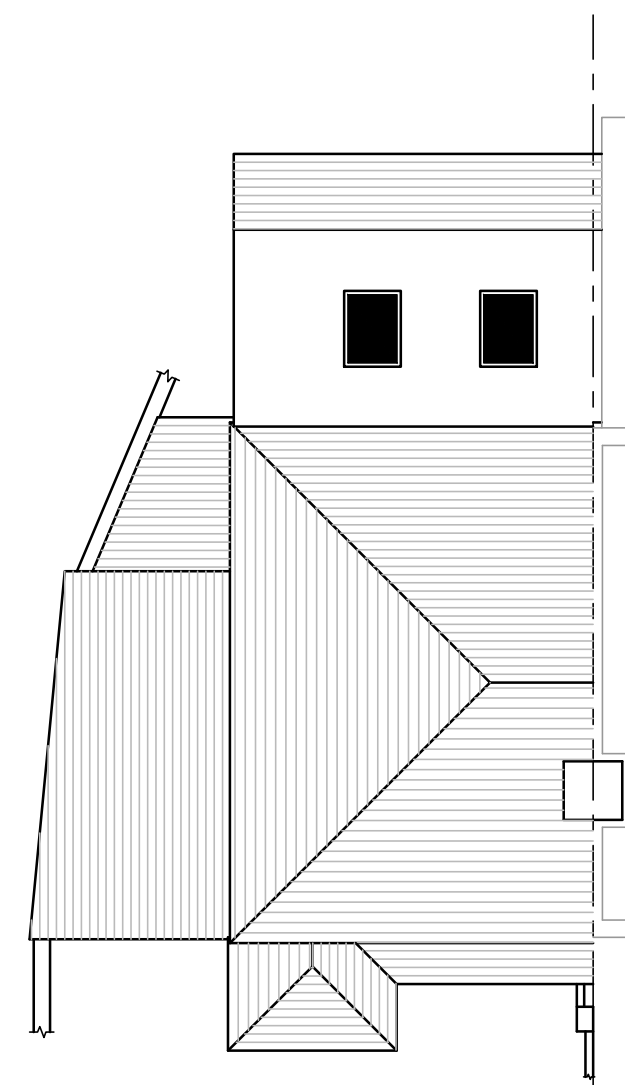


Proposed Roof Plan

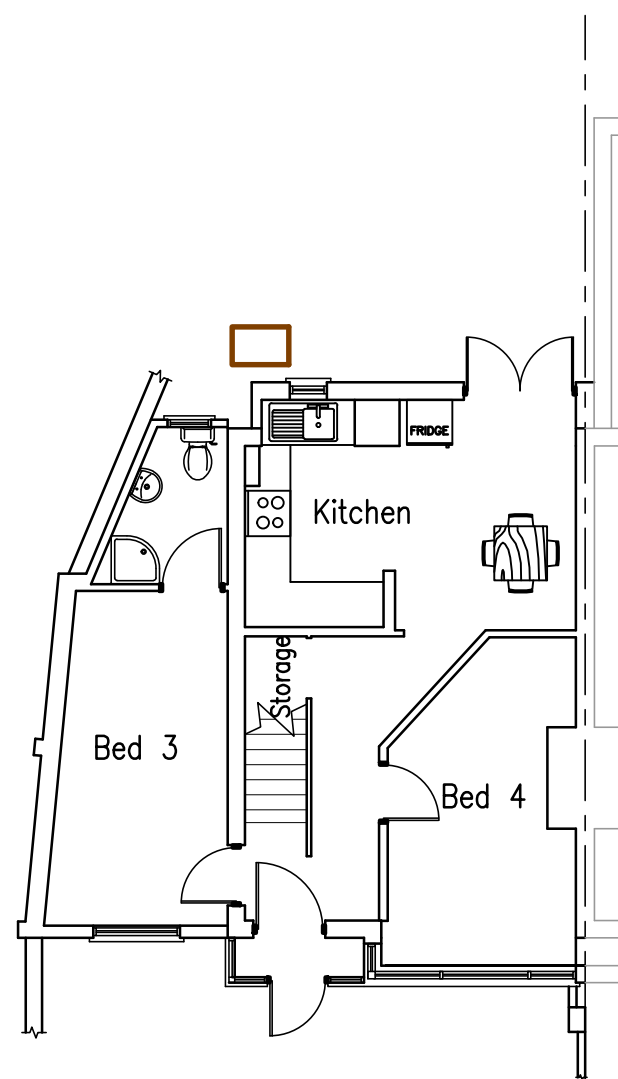

Existing Ground Floor Plan

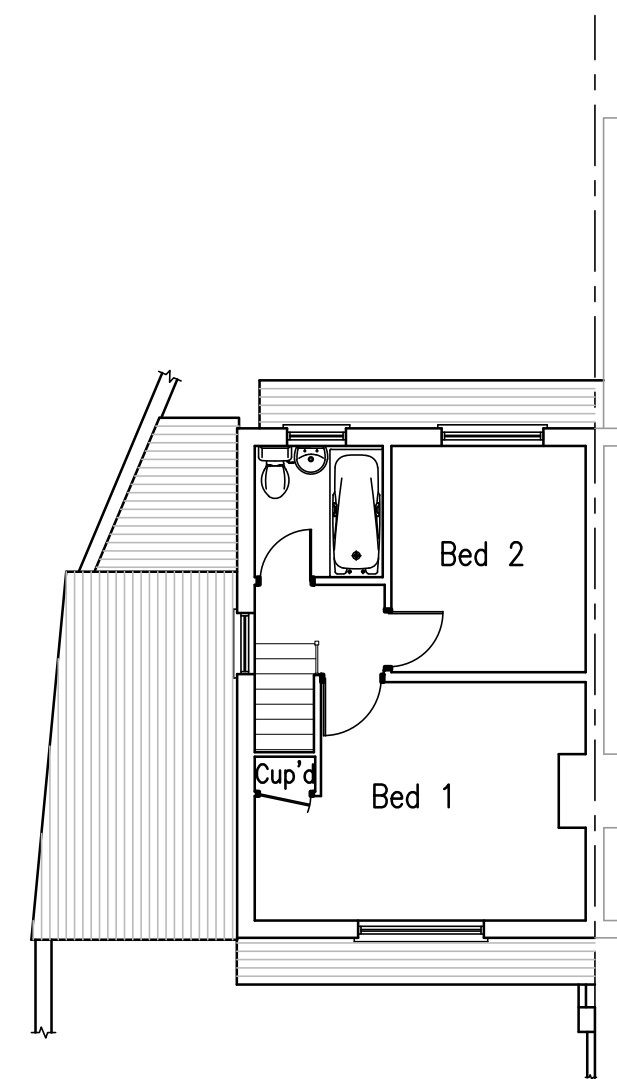

Existing First Floor Plan

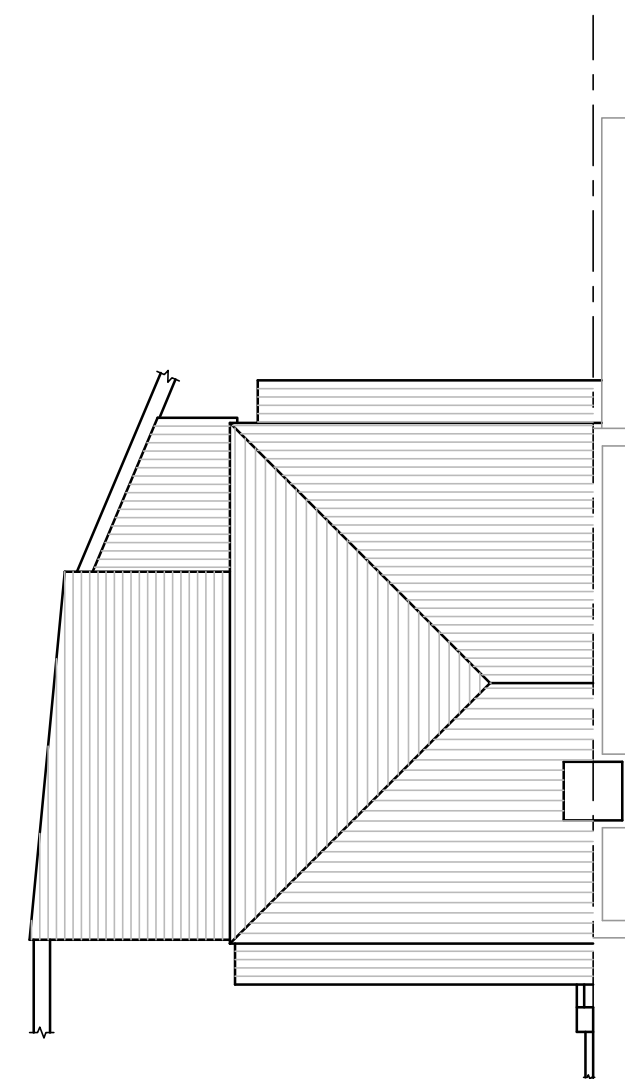

Existing Roof Plan



Block Plan (1:500)

Rev	Description	Date
DRAWING STATUS		
	Record Drawing	
	Construction Issue	
	Tender Issue	
	Preliminary Issue	

MAXIM ARCHITECTURE

Building Design & Planning Services

44 Homerton Road, Luton, Beds, LU3 2UL

Tel: 01582 519016 or Mobile: 07806504052

Email: leina@maxim-architecture.co.uk

Job

50 Woodrow Avenue

Hayes

Middlesex

UB4 8QL

Drawing Title

Proposed Single Storey Rear Extension and Front Porch

Client

Mr Luan Hajdari

Scale A1@	Drawn LM	Check 1	Check 2	Check 3	Date
1:100					24.12.2018

Job no	1837	Dwg no	02	Rev	
--------	------	--------	----	-----	--