


UXBRIDGE DENTAL CLINIC

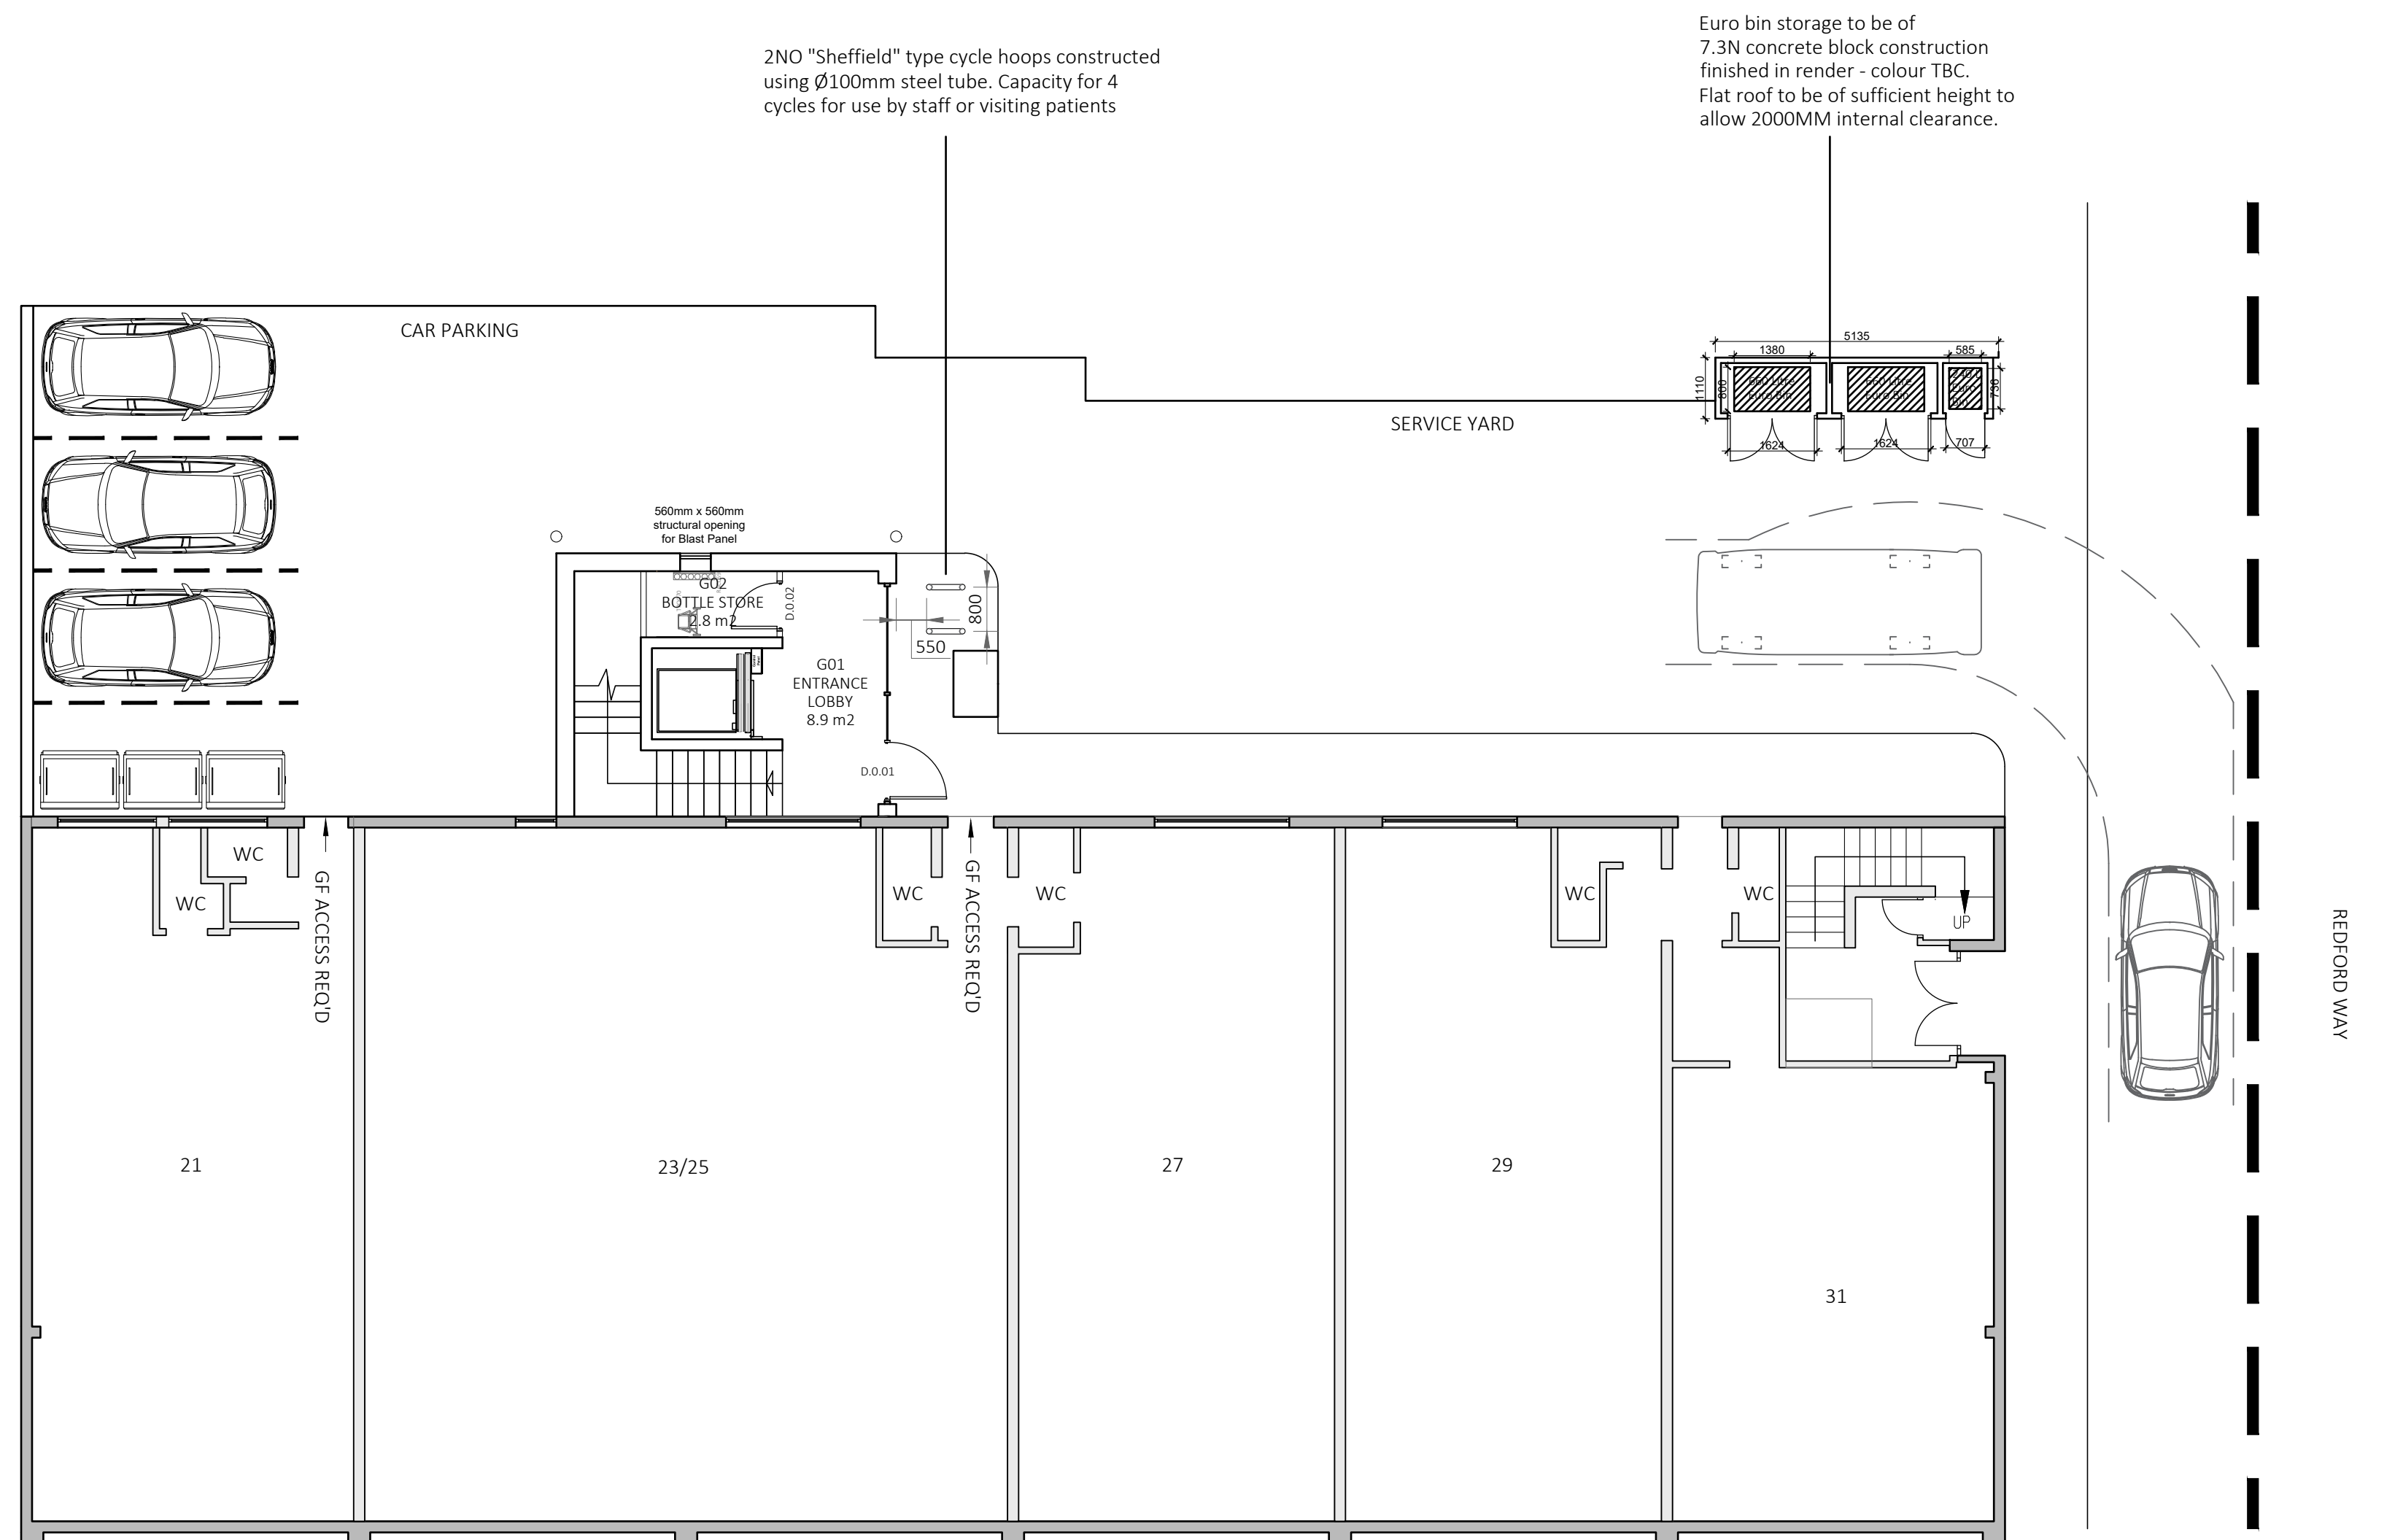

PROPOSED GROUND FLOOR
GA PLAN

A1053-00-101