


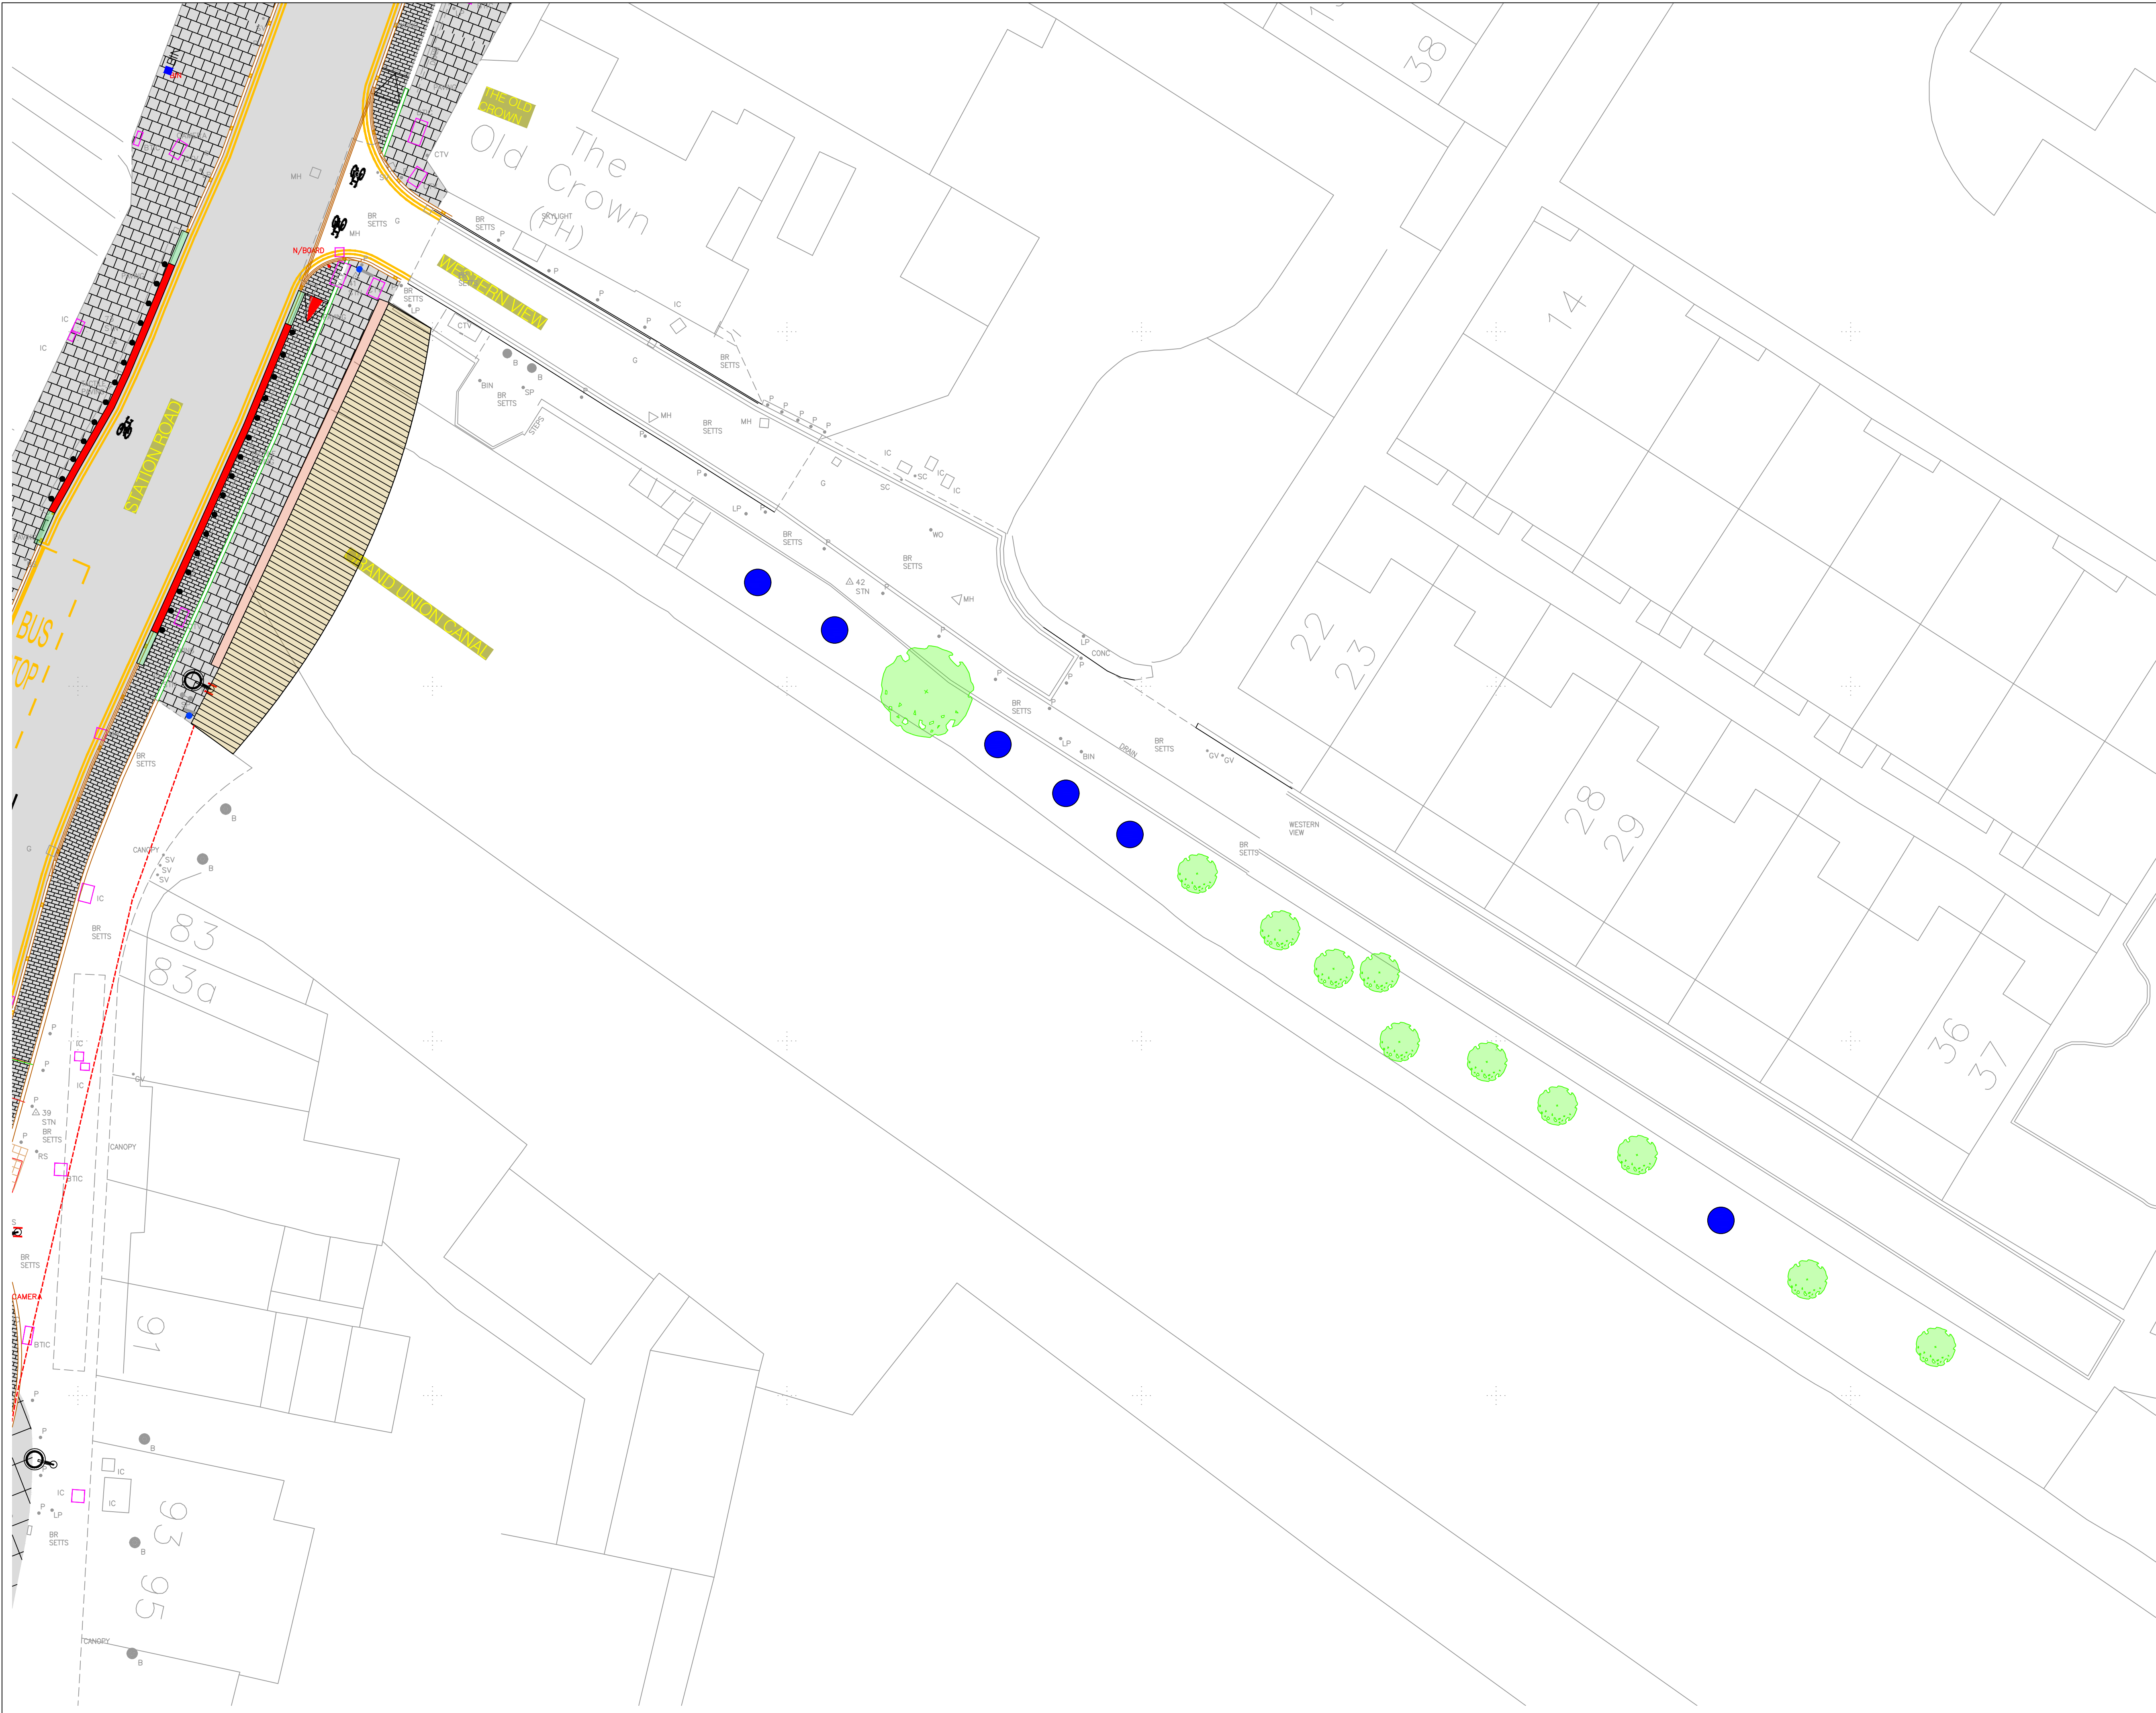

LEGEND

EXISTING TREE

PROPOSED BETULA UTILIS JACQUEMONTII

HILLINGDON
LONDON

BOTWELL BRIDGE BOARDWALK
EXTENSION

PLANNING APPLICATION REF:
7451/APP/2018/3686

PROPOSED LANDSCAPING

DRAWING REF:
LBH/2781/HT/001/A