


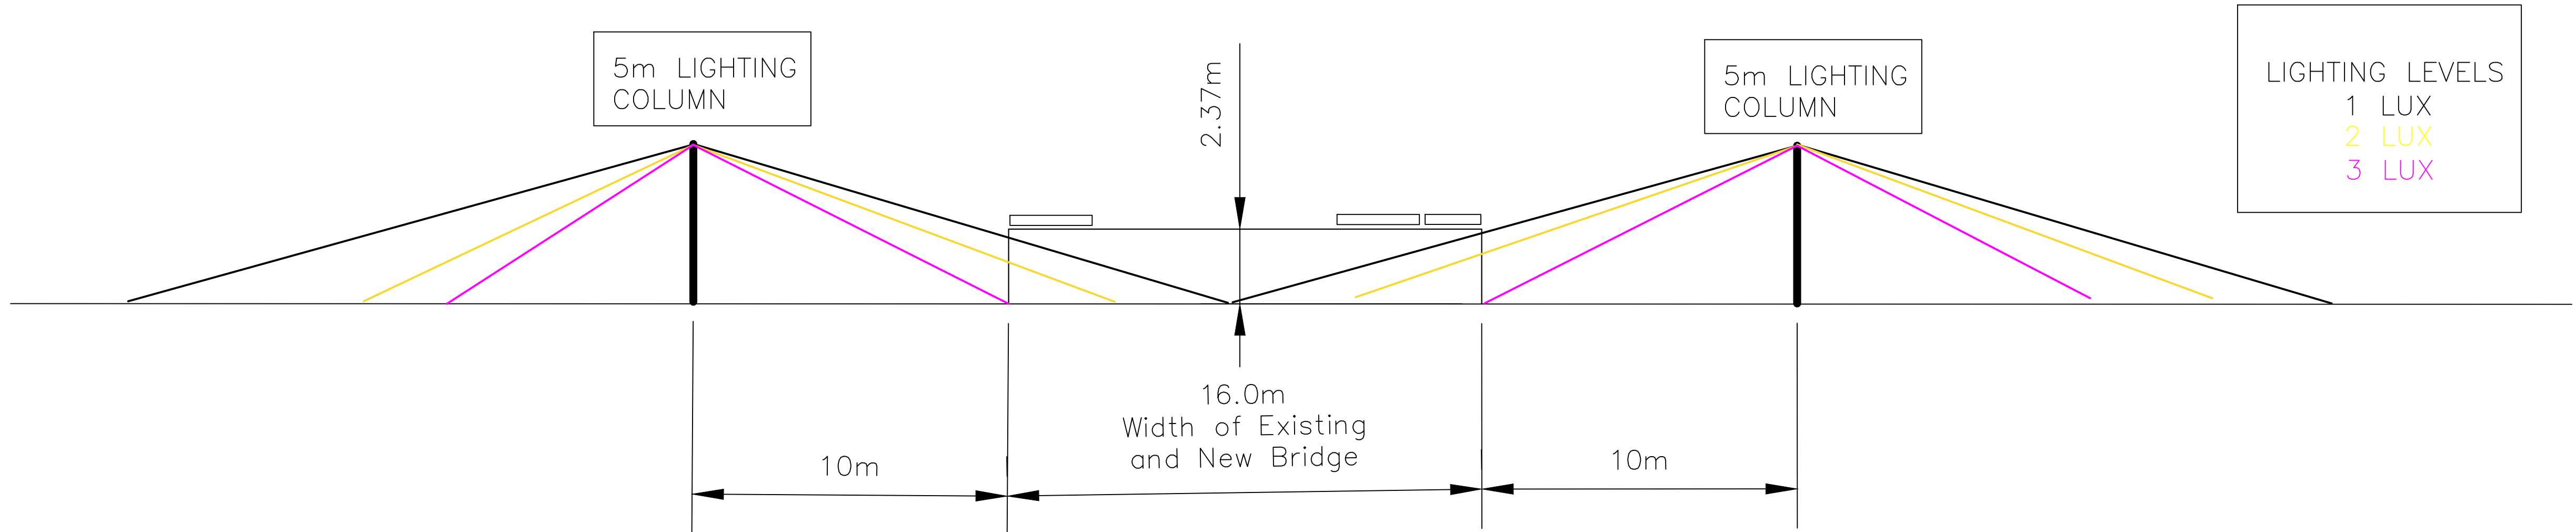


NOTE;
Drawing shows the two bridges (existing road and new footbridge) in section and the lighting from the two 5m lighting columns mounted at either side of the bridge.

We have calculated the soffit height of the new bridge & the existing bridge being approximately 2.37m.

Minimum illuminance requirement is 1 Lux.

Shields to be fitted to front of lanterns to reduce light spilt onto Canal.

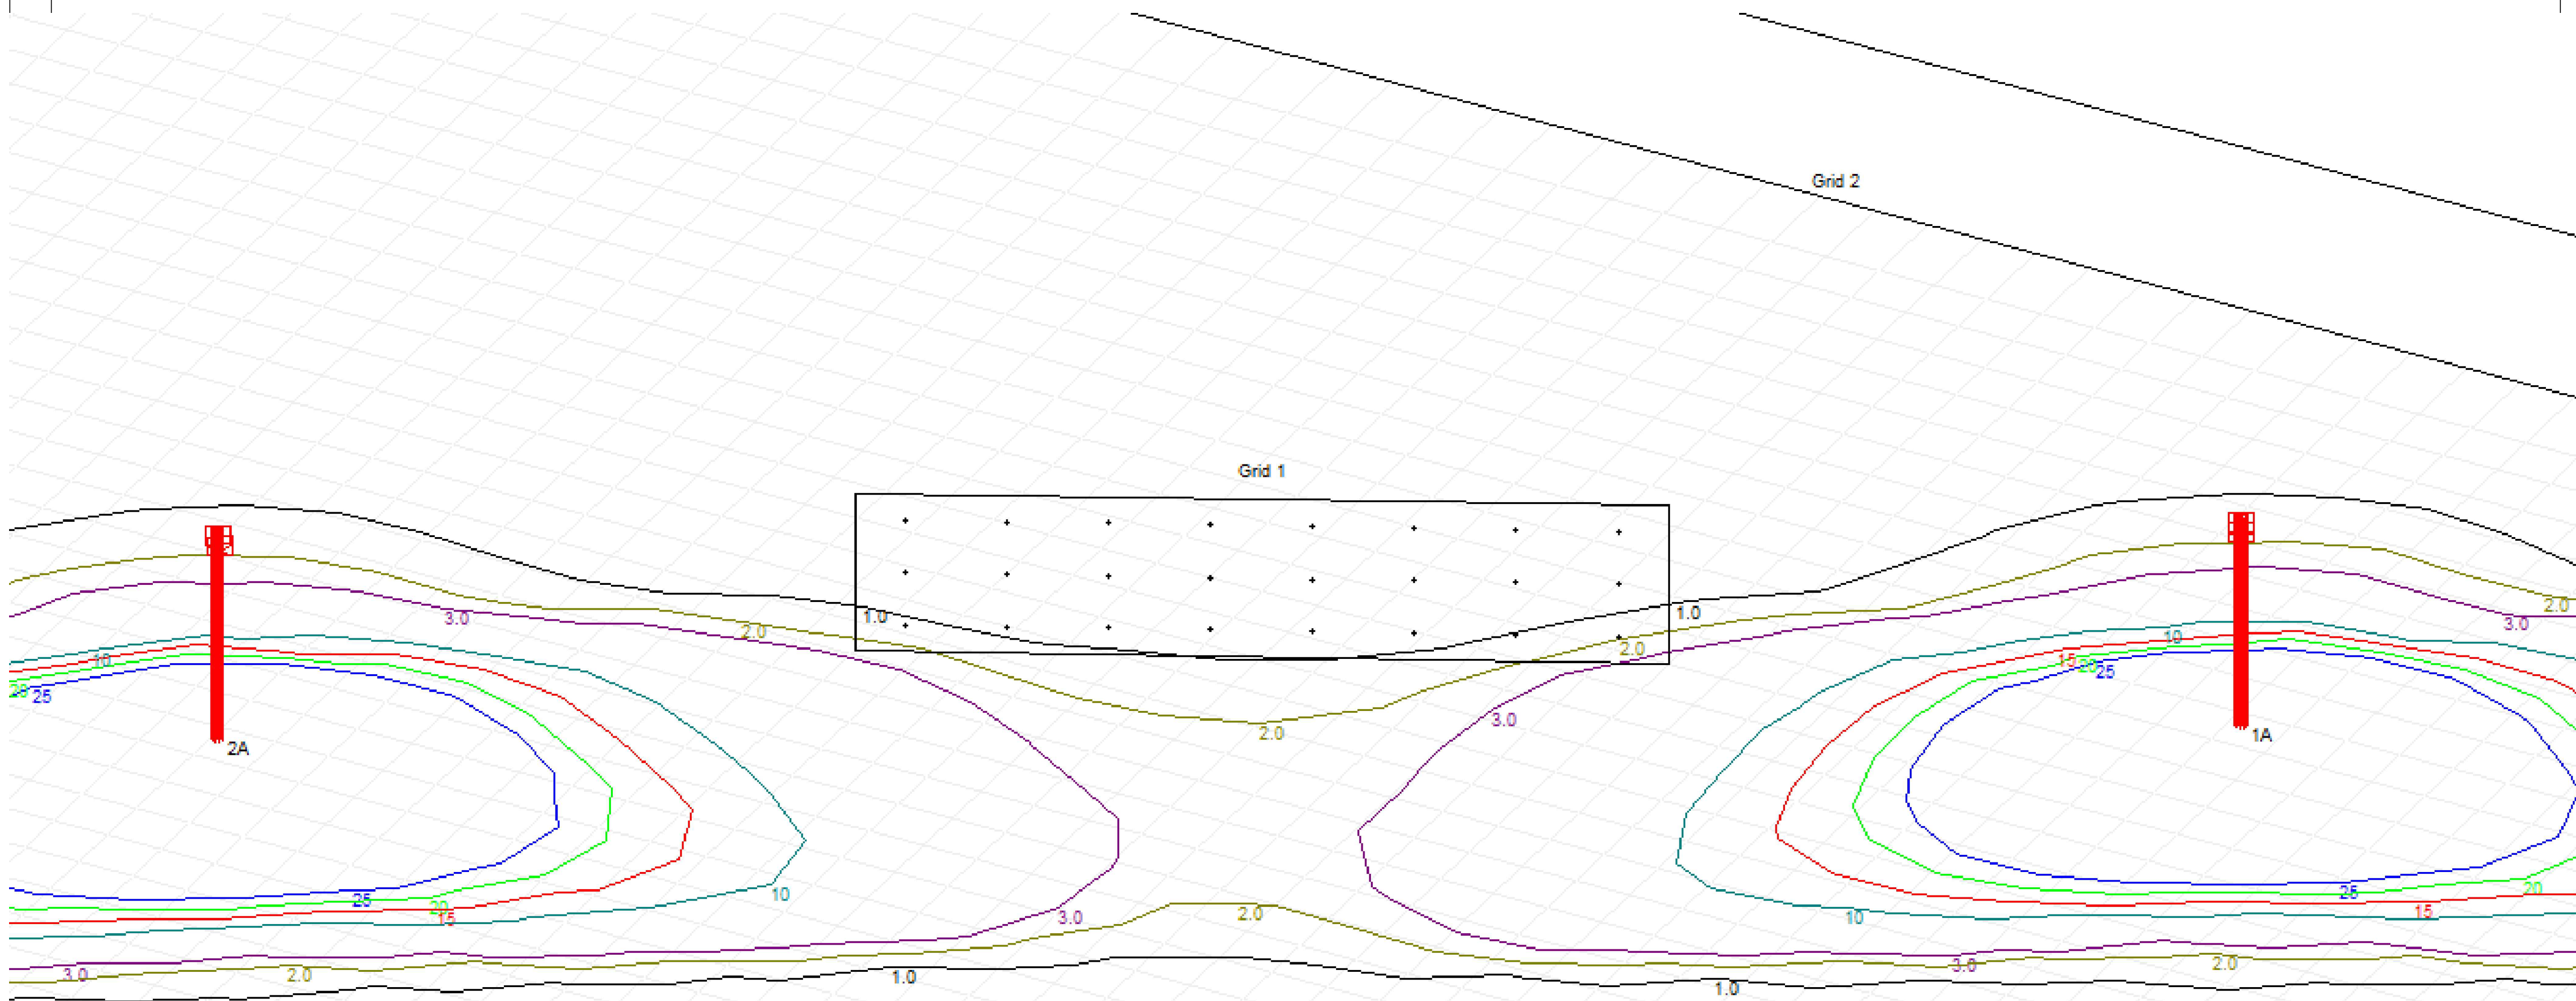

Revision			
© Drawn copyright and database rights 2011 Ordnance Survey, 100015283			
 HILLINGDON LONDON HIGHWAYS MAJOR PROJECTS RESIDENTS SERVICES CIVIC CENTRE 4W/06, HIGH STREET, UXBIDGE, UBB 1UW Tel No. 01895 250111 Fax No 01895 250676			
Project			
BOTWELL BRIDGE UNDERPASS			
Description			
PROPOSED LIGHTING LEVELS			
Scale	Designed	Drawn	Date
NTS @ A1	RT		01/09/20
Project No.		Drawing No.	Rev.
NTS		LBH/1400/ 1217rt/001	