




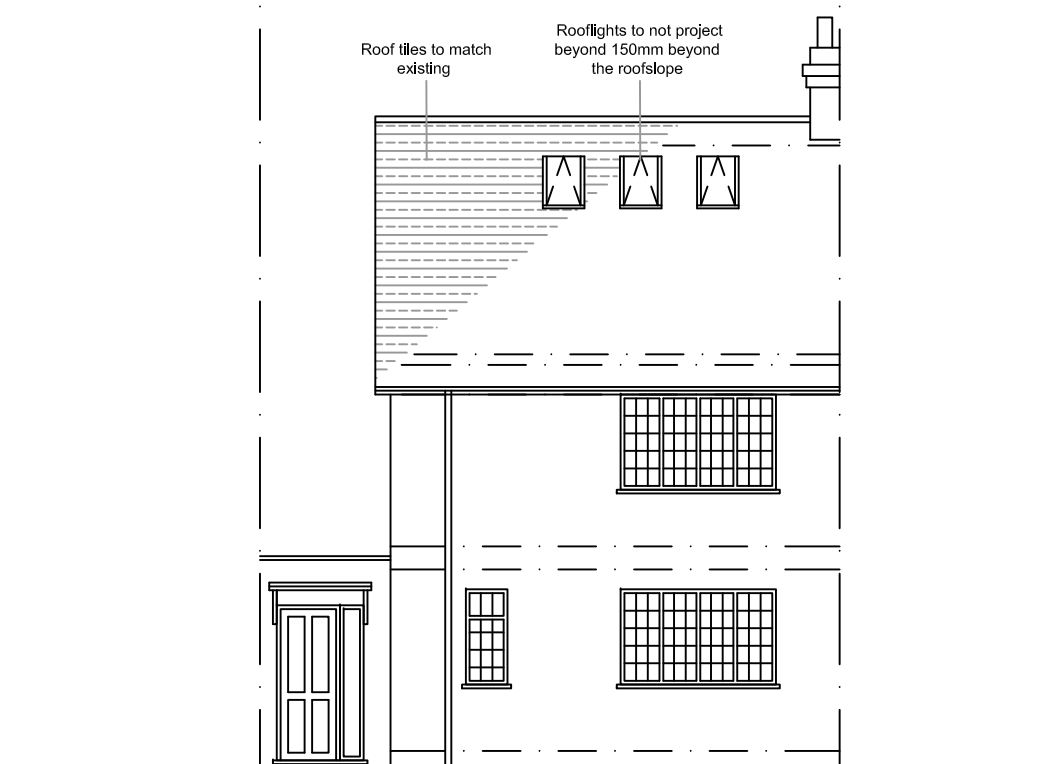

PROPOSED FRONT ELEVATION

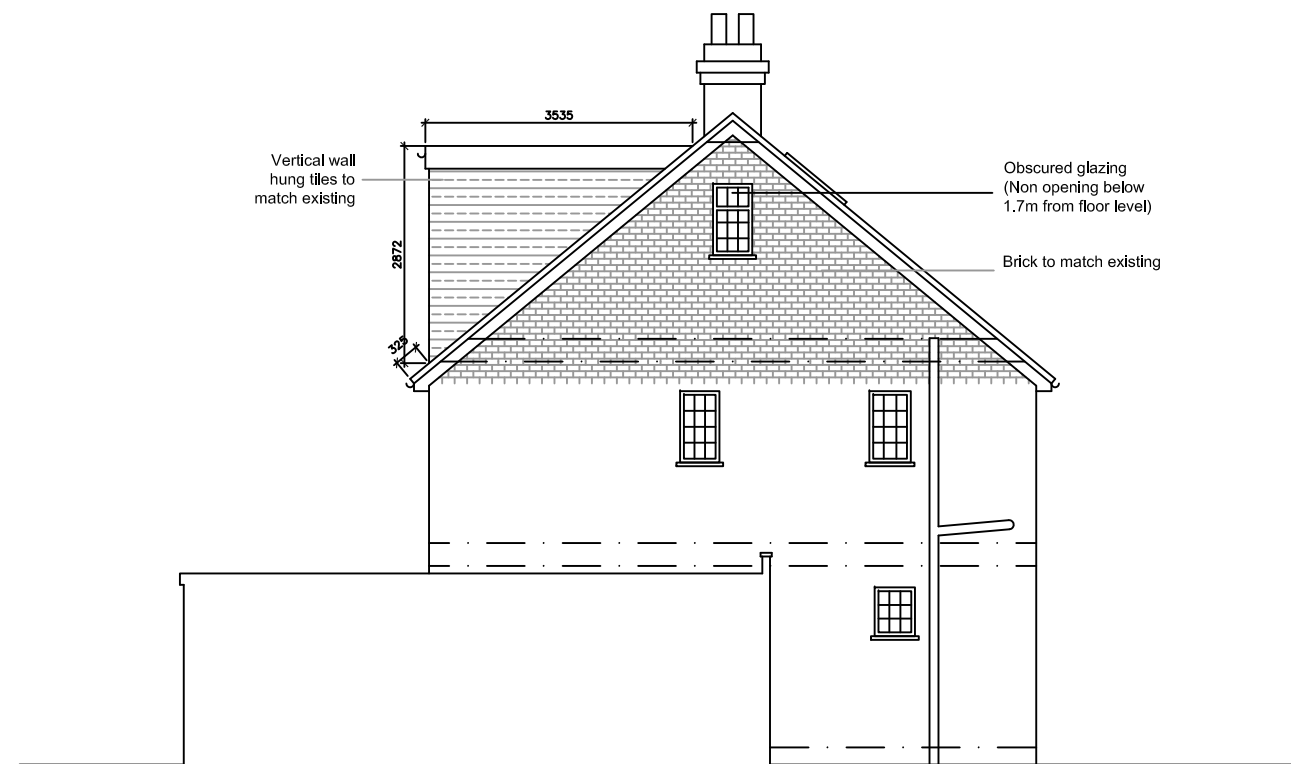

PROPOSED SIDE ELEVATION

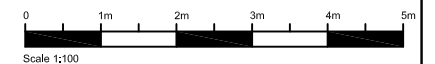


P2	DIMENSIONS	NP	07.11.18
P1	MINOR AMENDMENTS	NP	26.10.18
REVISION	DESCRIPTION	BY	DATE

SITE ADDRESS
235 LONG DRIVE
RUISLIP
HA4 0HS


DRAWING TITLE
PROPOSED ELEVATIONS

DATE	OCT 2018	DRAWN BY	NP
SCALE	1:100 @ A3	CHECKED BY	

DRAWING NO.	DD205-06-P2	REVISION	
-------------	-------------	----------	--

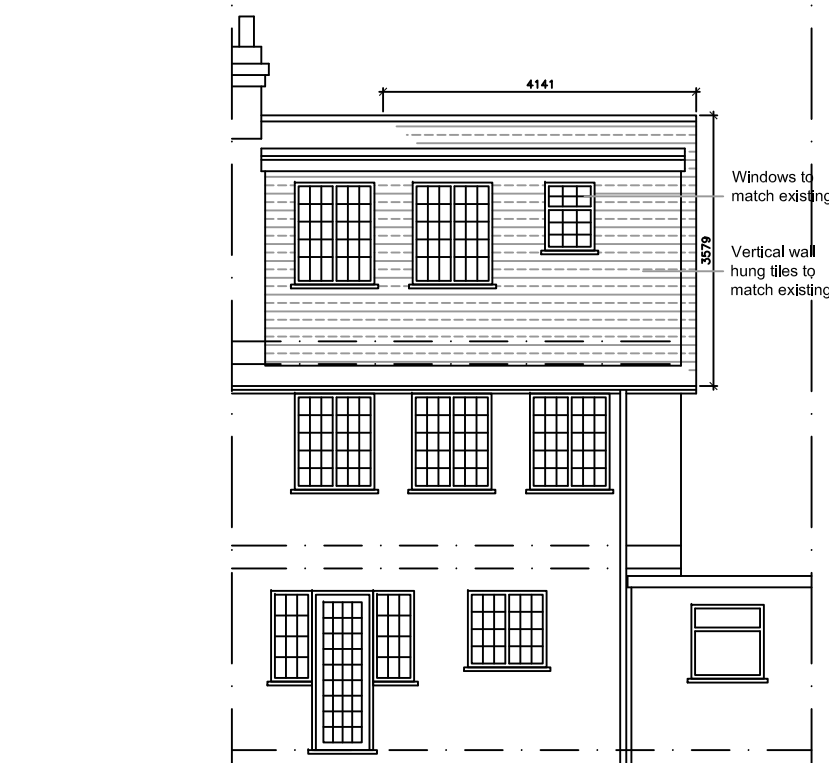

PROPOSED REAR ELEVATION

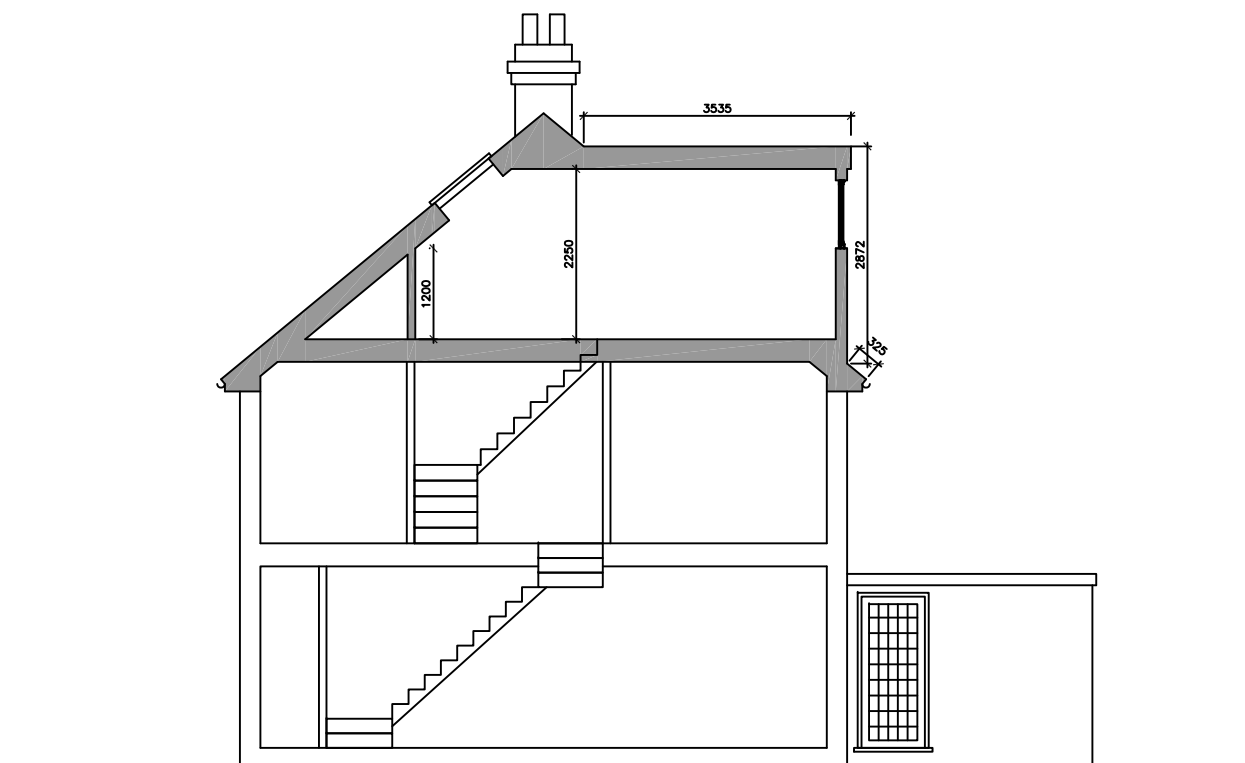

PROPOSED SECTIONAL SIDE ELEVATION