




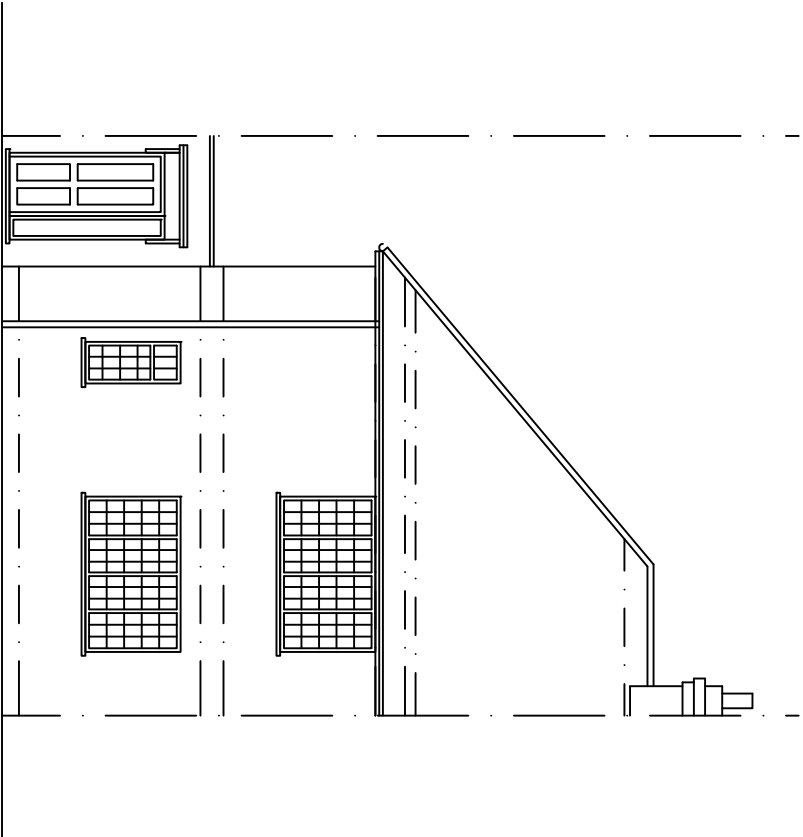


EXISTING FRONT ELEVATION

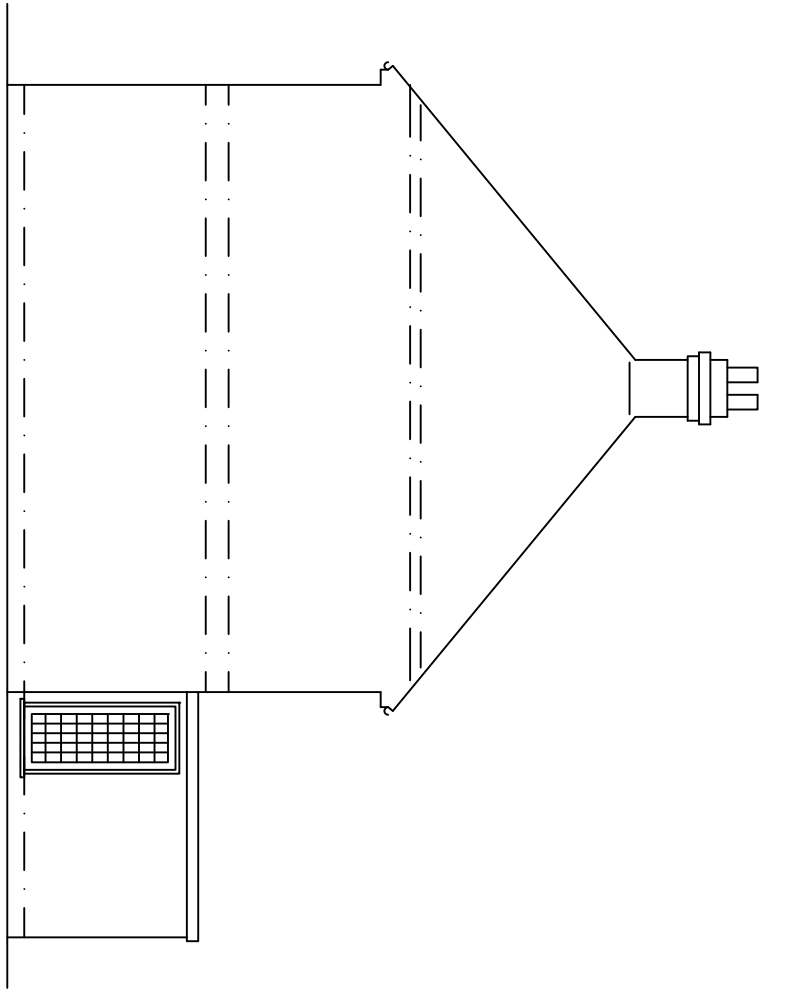

EXISTING SECTIONAL SIDE ELEVATION

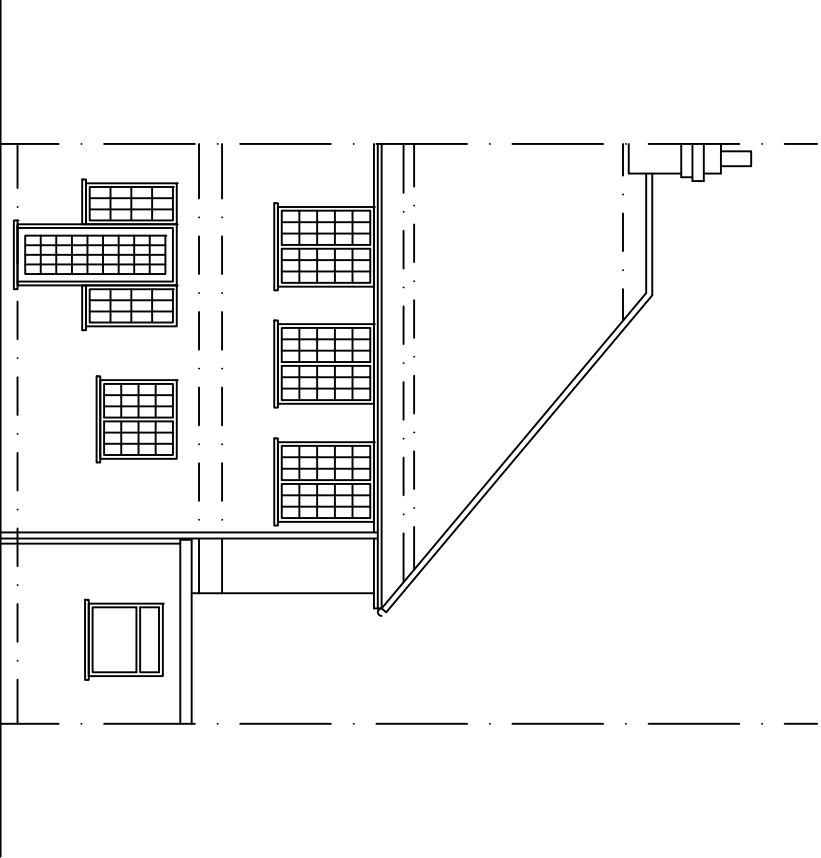

EXISTING REAR ELEVATION

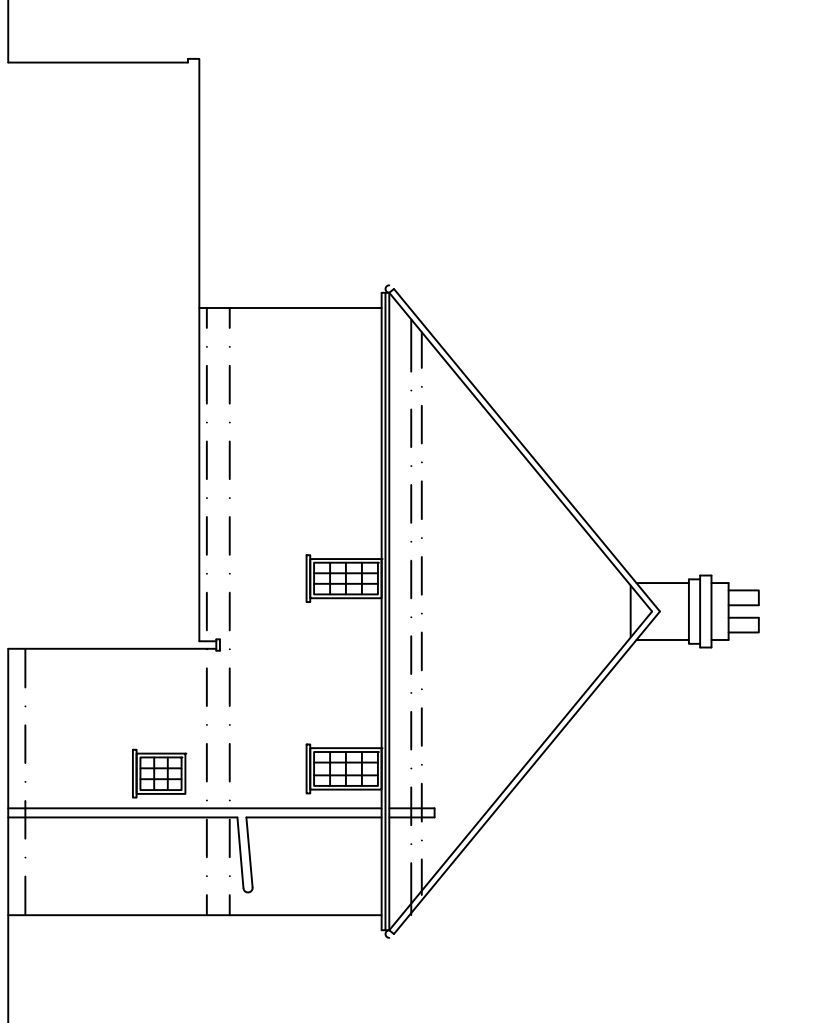

EXISTING SIDE ELEVATION



dhiva
designs
www.dhivadesigns.co.uk

SITE ADDRESS	235 LONG DRIVE RUSLIP HA4 0HS
--------------	-------------------------------------

DRAWING TITLE	EXISTING ELEVATIONS
---------------	---------------------

DATE	OCT 2018	DRAWN BY	NP
SCALE	1:100 @ A3	CHECKED BY	

DRAWING NO.	DD205-03-P0	REVISION	
-------------	-------------	----------	--