


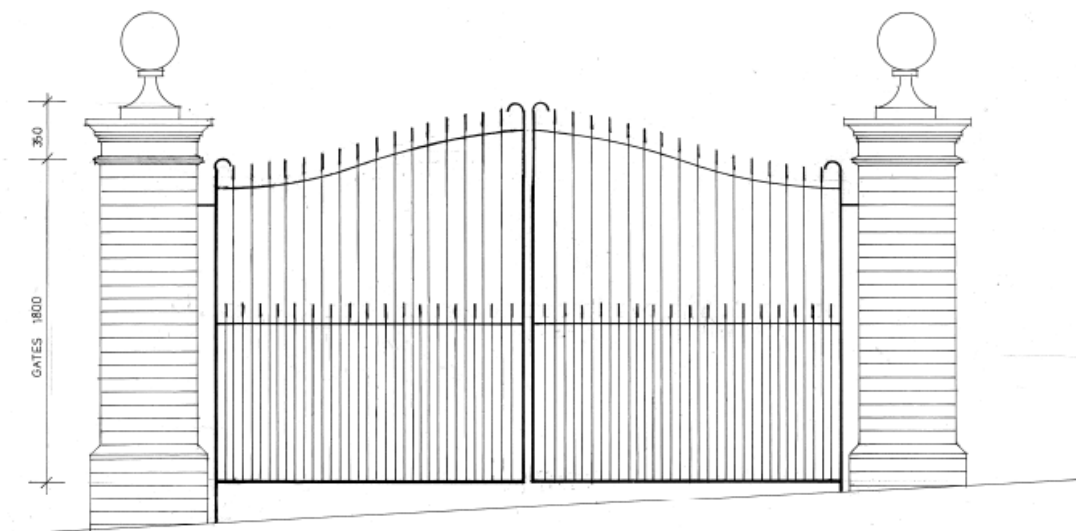

GATES AND PIERS ELEVATION

Haddonstone reconstituted stone ball 330mm diameter and collared base on decorative pier cap and course moulding.

Black finished metal gates 'Hertfordshire' style by the Great Gate Company with arched top, scroll detailing and finials along the top and middle rails.

Facing brickwork pier 552x552mm on 665x665mm brick base with chamfered plinth bricks.



ORCHARD ASSOCIATES
29 WEST STREET
HARROW-ON-THE-HILL
MIDDLESEX 020 8423 4866

client
MR N. MANEK

PROPOSED DRIVE ENTRANCE GATES
43 FRITHWOOD AVENUE
NORTHWOOD
MIDDLESEX

1:20

June 2021

612

3