



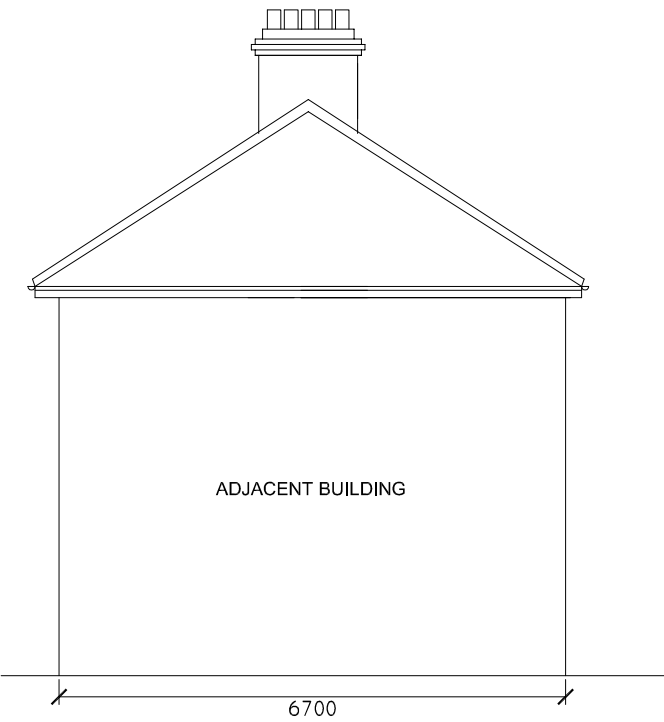

Existing Side Elevation

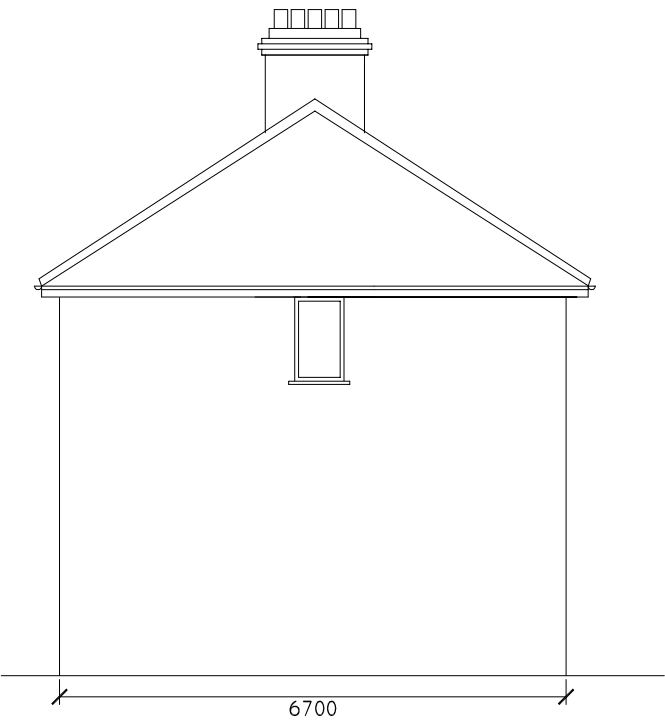

Existing Side Elevation



Existing Rear Elevation



Existing Front Elevation

- General Notes:
- The drawing does not necessarily show all the information needed to interpret the design intent or the construction details.
 - The drawing contains information from more than one source and must be read in conjunction with all relevant specifications.
 - Any apparent drafting errors and differences between other drawings and specifications shall be brought to our attention.

Project Notes:

001	ISSUED	JN	KN	11/17
Index	Description	Drawn & Chk by	Rev'd by	Date

Revisions

Drawing Title

12 ACACIA AV
EXISTING LAYOUT AND SECTIONS
PART 1 OF 3

Project No	Date	Scale @ A3
12 ACACIA AV	07/11/2017	1:100
DRAWING NUMBER		Revision
12 ACACIA AV - SK-EX-01		001