




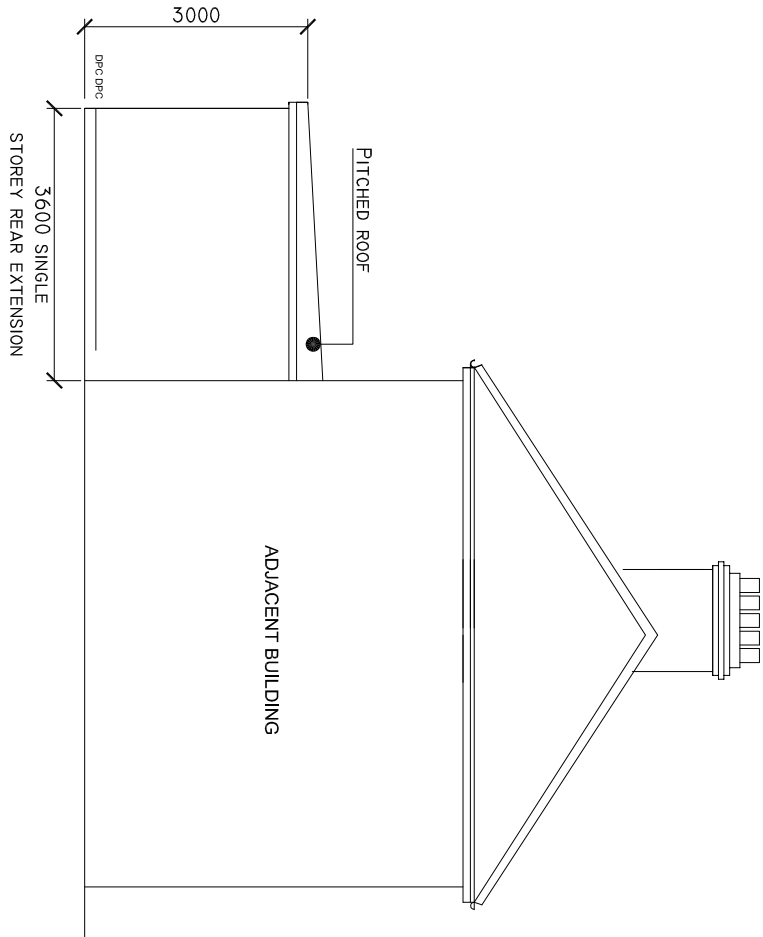


Proposed Side Elevation

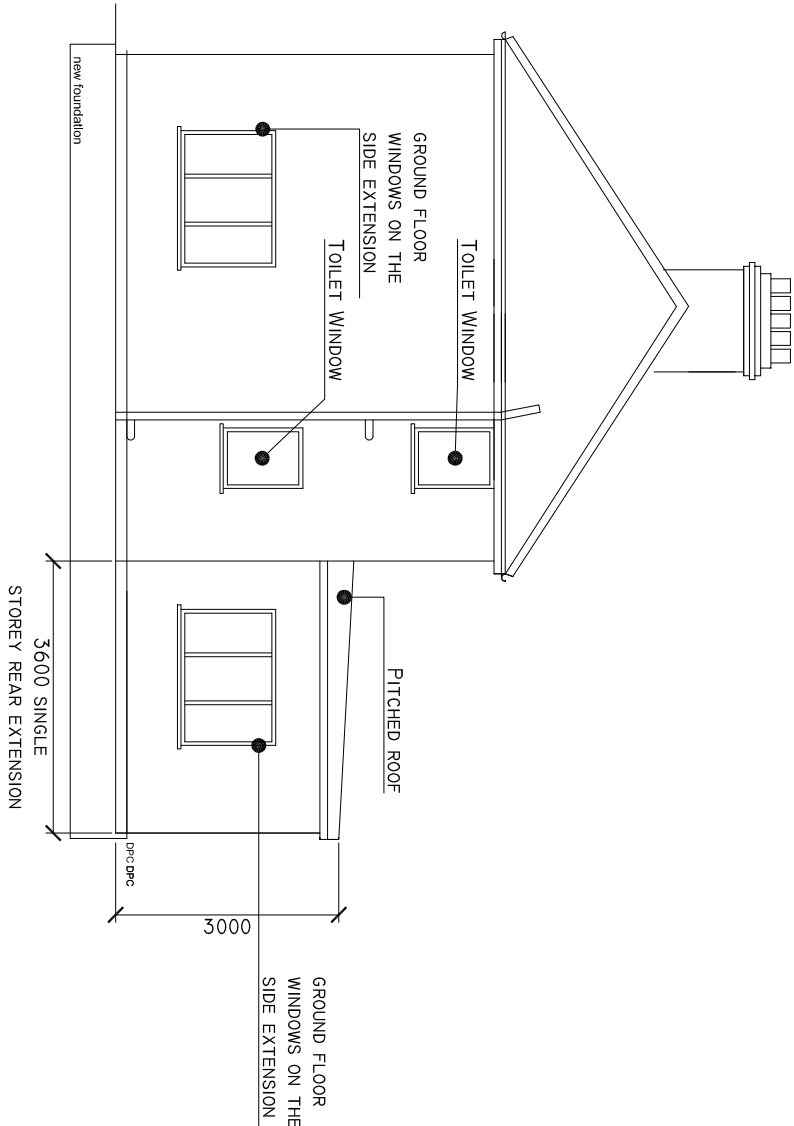

Proposed Side Elevation

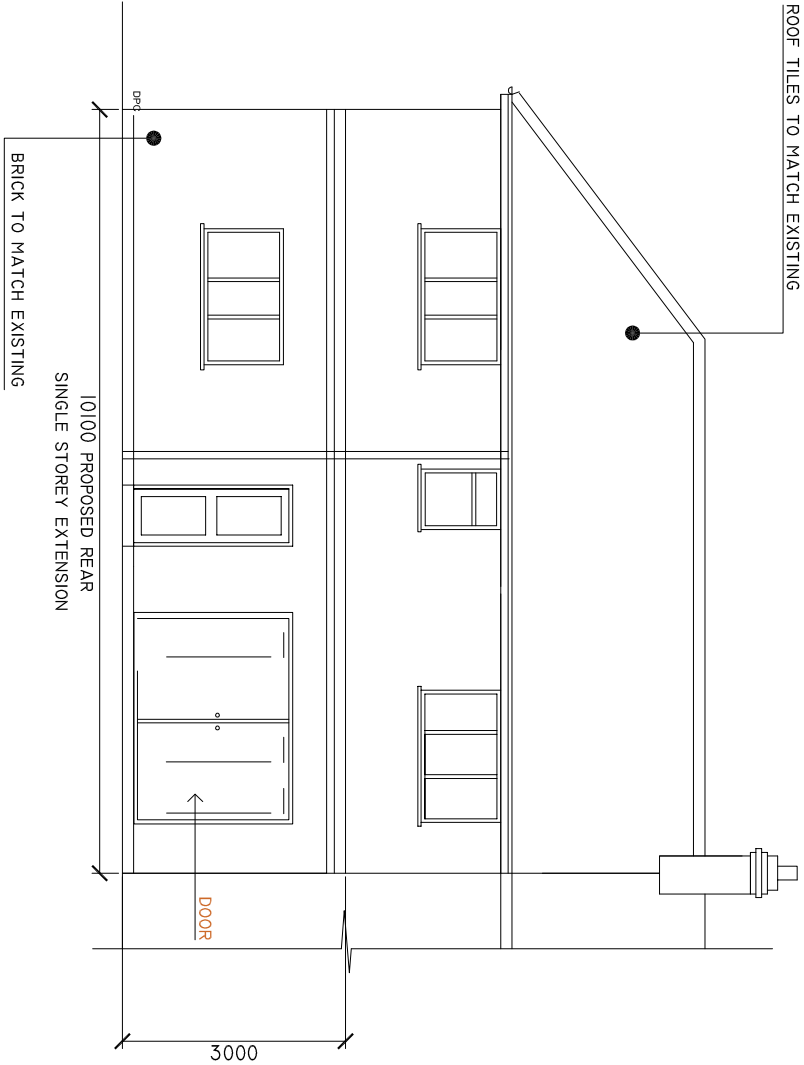

Proposed Rear Elevation

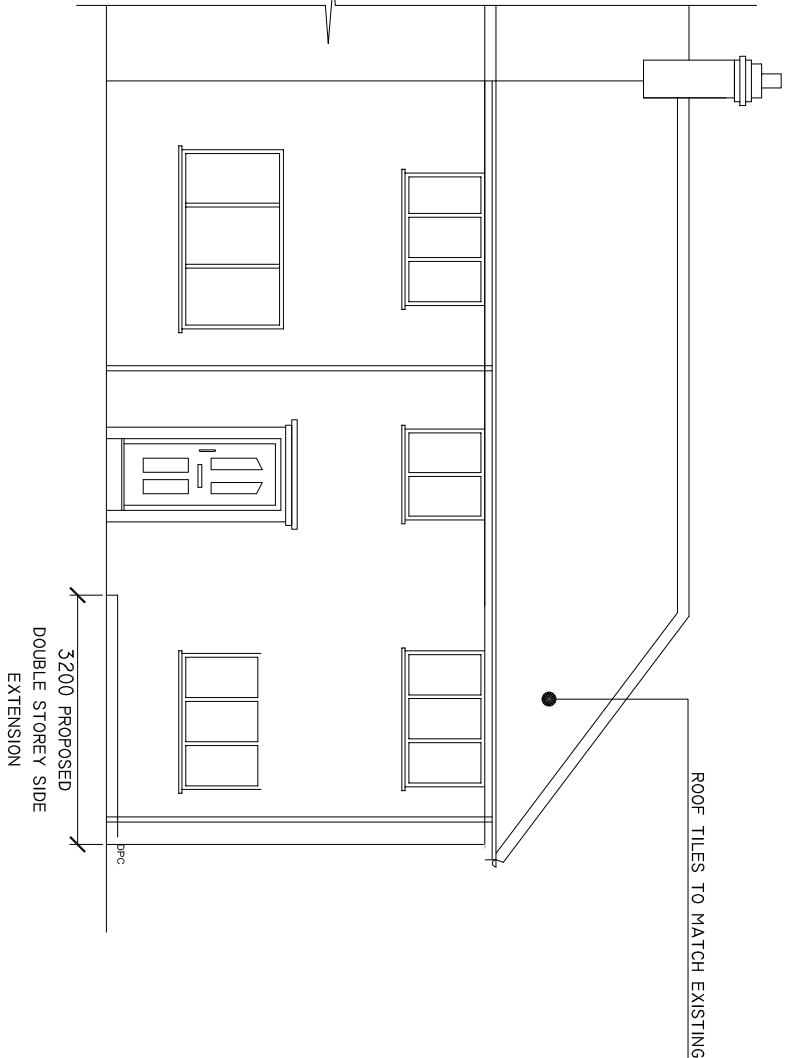

Proposed Front Elevation

General Notes:

- The drawing does not necessarily show all the information needed to interpret the design intent or the construction details.
- The drawing contains information from more than one source and must be read in conjunction with all relevant specifications.
- Any apparent drafting errors and differences between other drawings and specifications shall be brought to our attention.

Project Notes:

Revisions		Drawn & Rev'd			Date
Index	Description	Critk	By	Rev'd	Date
002	ISSUED	JN	JN	KN	04/19
001	ISSUED	JN	JN	KN	11/17

Revisions		
Drawing Title		
12 ACACIA AV NEW LAYOUT AND SECTIONS PART 1 OF 3		

Project No		Date	Scale @ A3	
12 ACACIA AV		07/11/2017	1:100	
DRAWING NUMBER				Revision
12 ACACIA AV - SK-NW-01				002