


Filepath: L:\Environment\zwet\CS046913_Drain\London_Tier2\Group1\ARC\mxd\GP1_Hillingdon_Fig5.2_Depth_SWIncidents_100.mxd

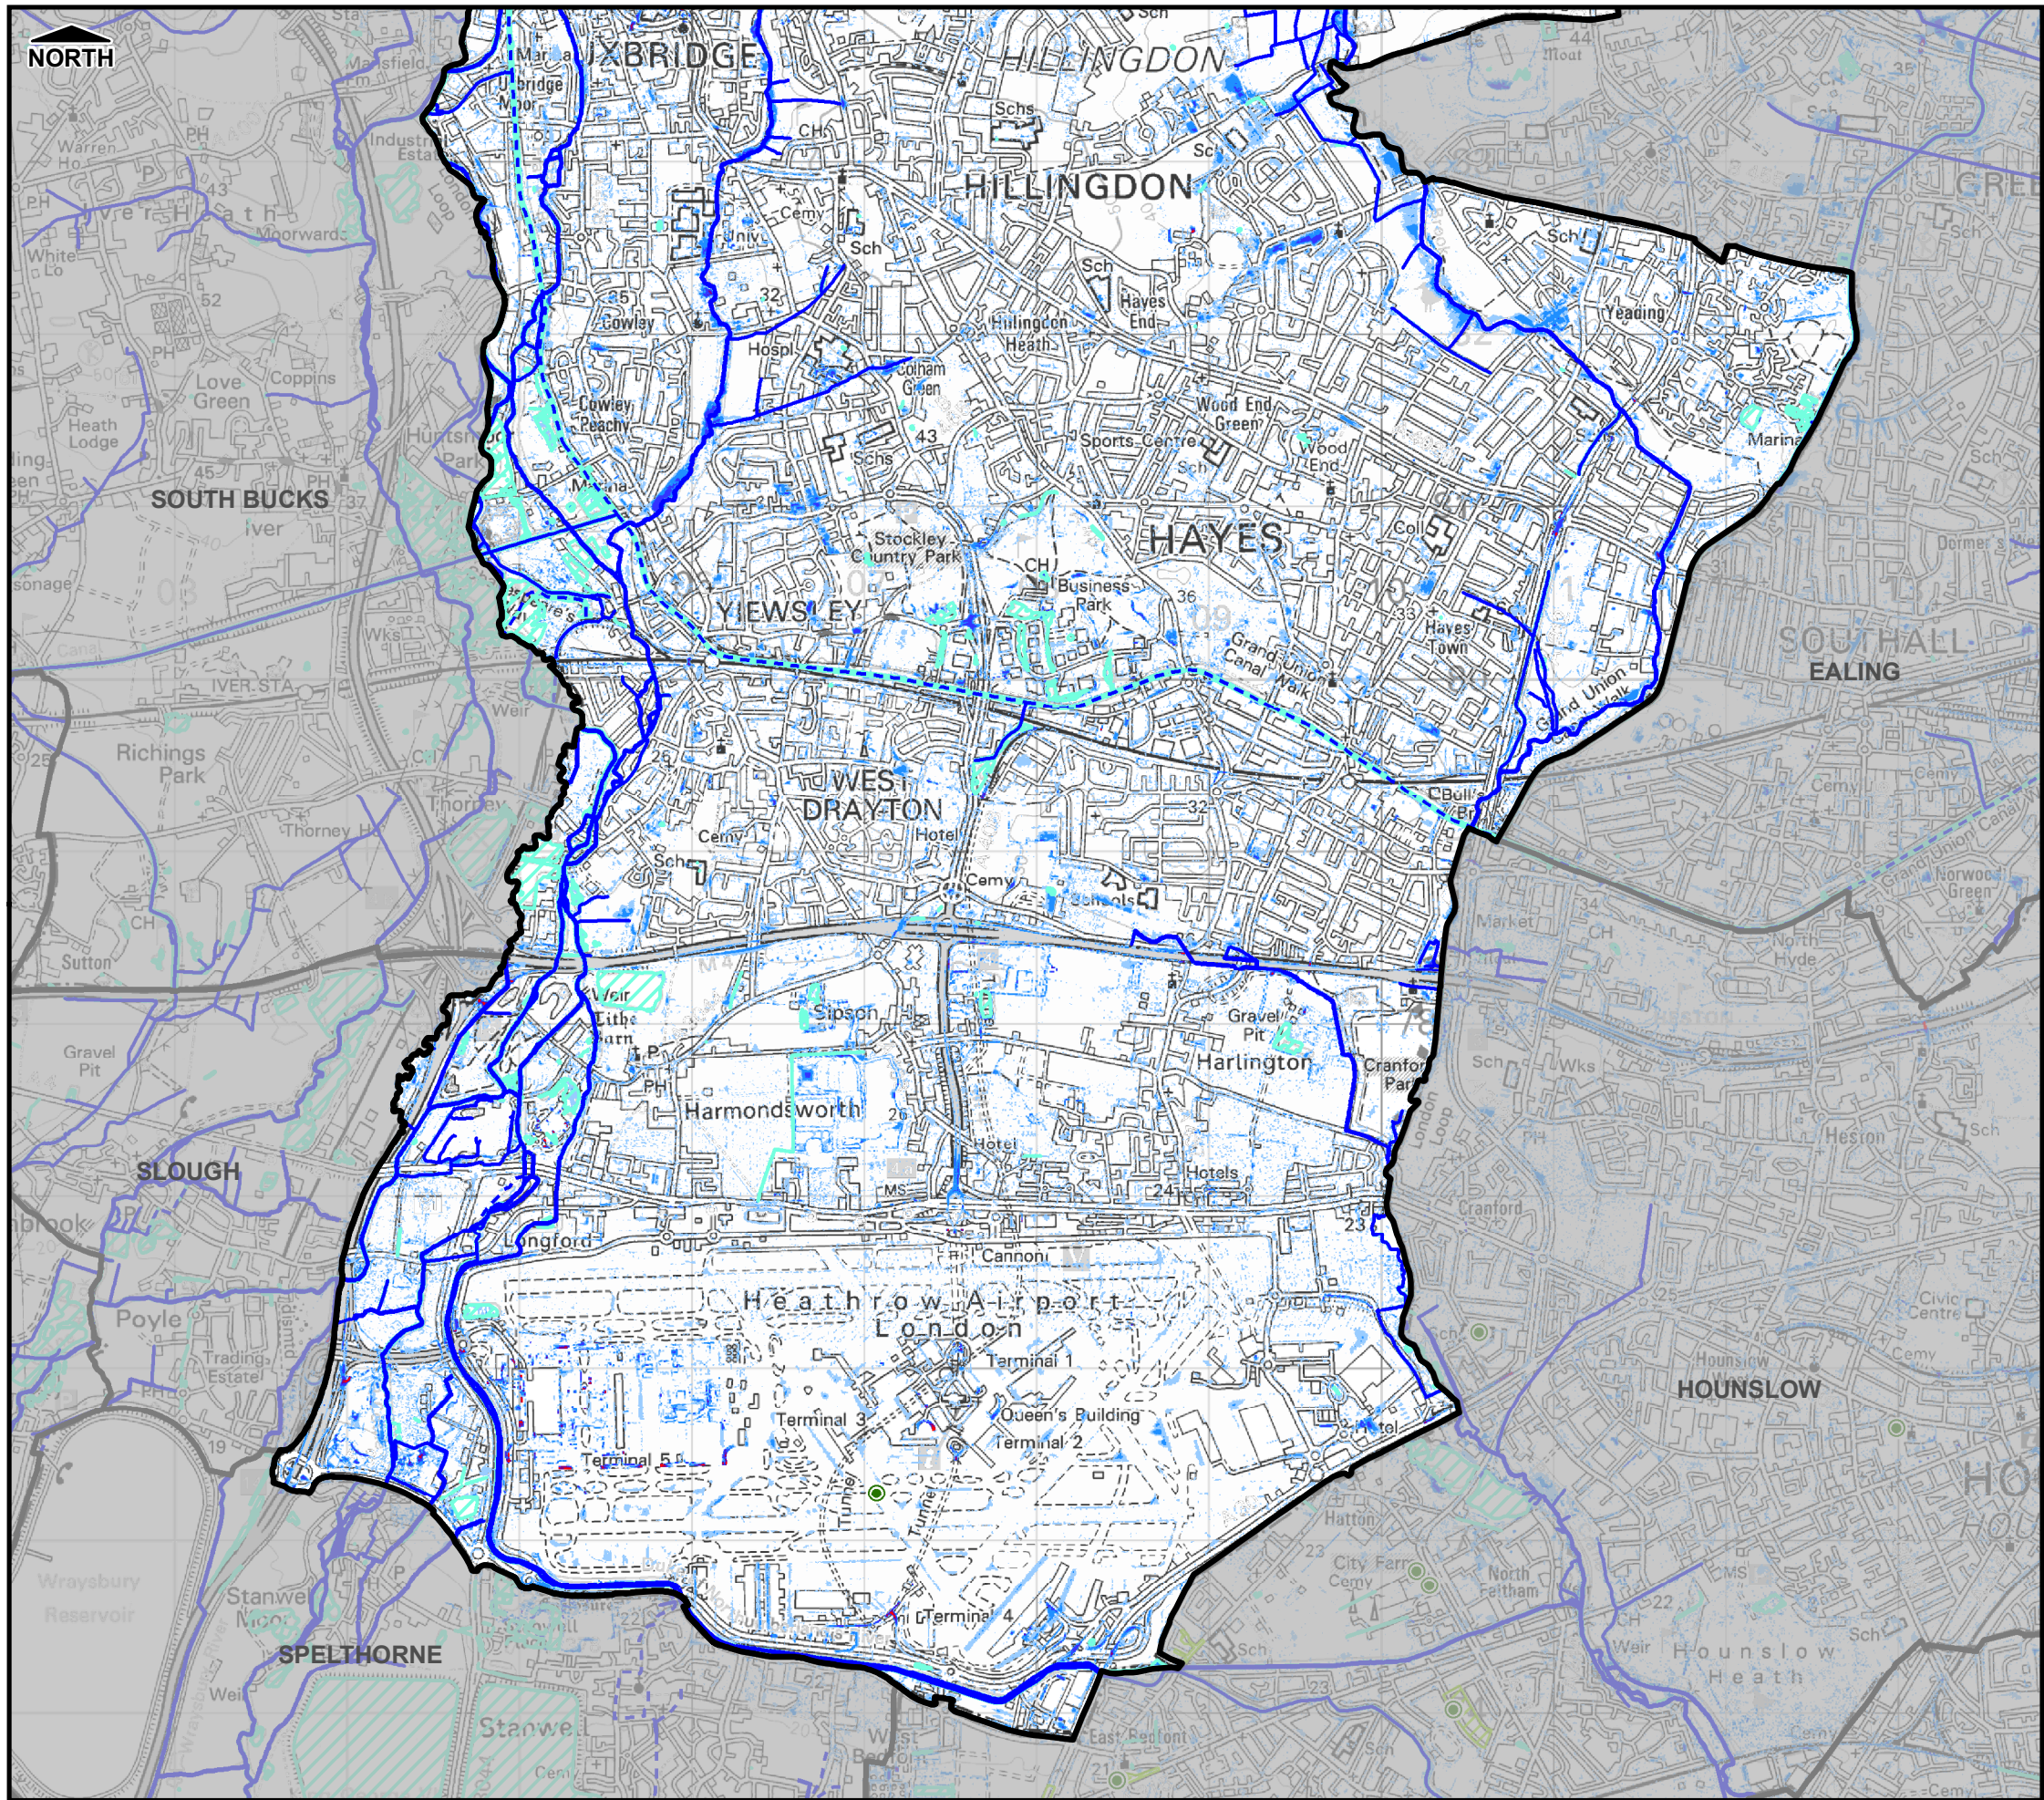

THIS DRAWING MAY BE USED ONLY FOR
THE PURPOSE INTENDED

Legend

- Borough Administrative Boundary
 - Main River
 - Ordinary Watercourse
 - Culverted Watercourse (Main River)
 - Permanent Water Bodies
 - Surface Water Flooding Incidents
 - Surface Water Flood Outline
- Flood Depth
- | | |
|--------------|-------------|
| < 0.1m | 0.5m - 1.0m |
| 0.1m - 0.25m | 1.0m - 1.5m |
| 0.25m - 0.5m | > 1.5m |

Notes

1. This map only shows the predicted likelihood of surface water flooding (this includes flooding from sewers, drains, small watercourses and ditches that occurs in heavy rainfall) for defined areas, and due to the coarse nature of the source data used, are not detailed enough to account for precise addresses.
2. Users of this map should refer to section 3.2 of the Surface Water Management Plan for a complete description of limitations and accuracy of the flood/hazard extents shown.

London Borough of Hillingdon



Surface Water Management Plan

© Crown Copyright. All rights reserved. GLA (LA100032379) 2011
Covers all data that has been supplied and distributed under
license for the Drain London project.
Digital geological data reproduced from British Geological Survey
(c) NERC Licence No 2011/053A

Scale at A3	Date	Drawn by	Approved by
1:40,000	08/04/2011	R.MOORE	P.HLINOVSKY

1 in 100 year rainfall event depth and recorded surface water flood incidents

Consultants

CAPITA SYMONDS
Flood Risk Management




Capita Symonds
Level Seven,
52 Grosvenor Gardens,
Belgravia,
London
SW1W 0AU

Drain London Programme Board Members



FIGURE 5.2

Filepath: L:\Environment\zwet\CS046913_DrainLondon_Tier2\Group1\ARC\mxd\GP1_Hillingdon_Fig8.2_TWSEwerNetwork.mxd

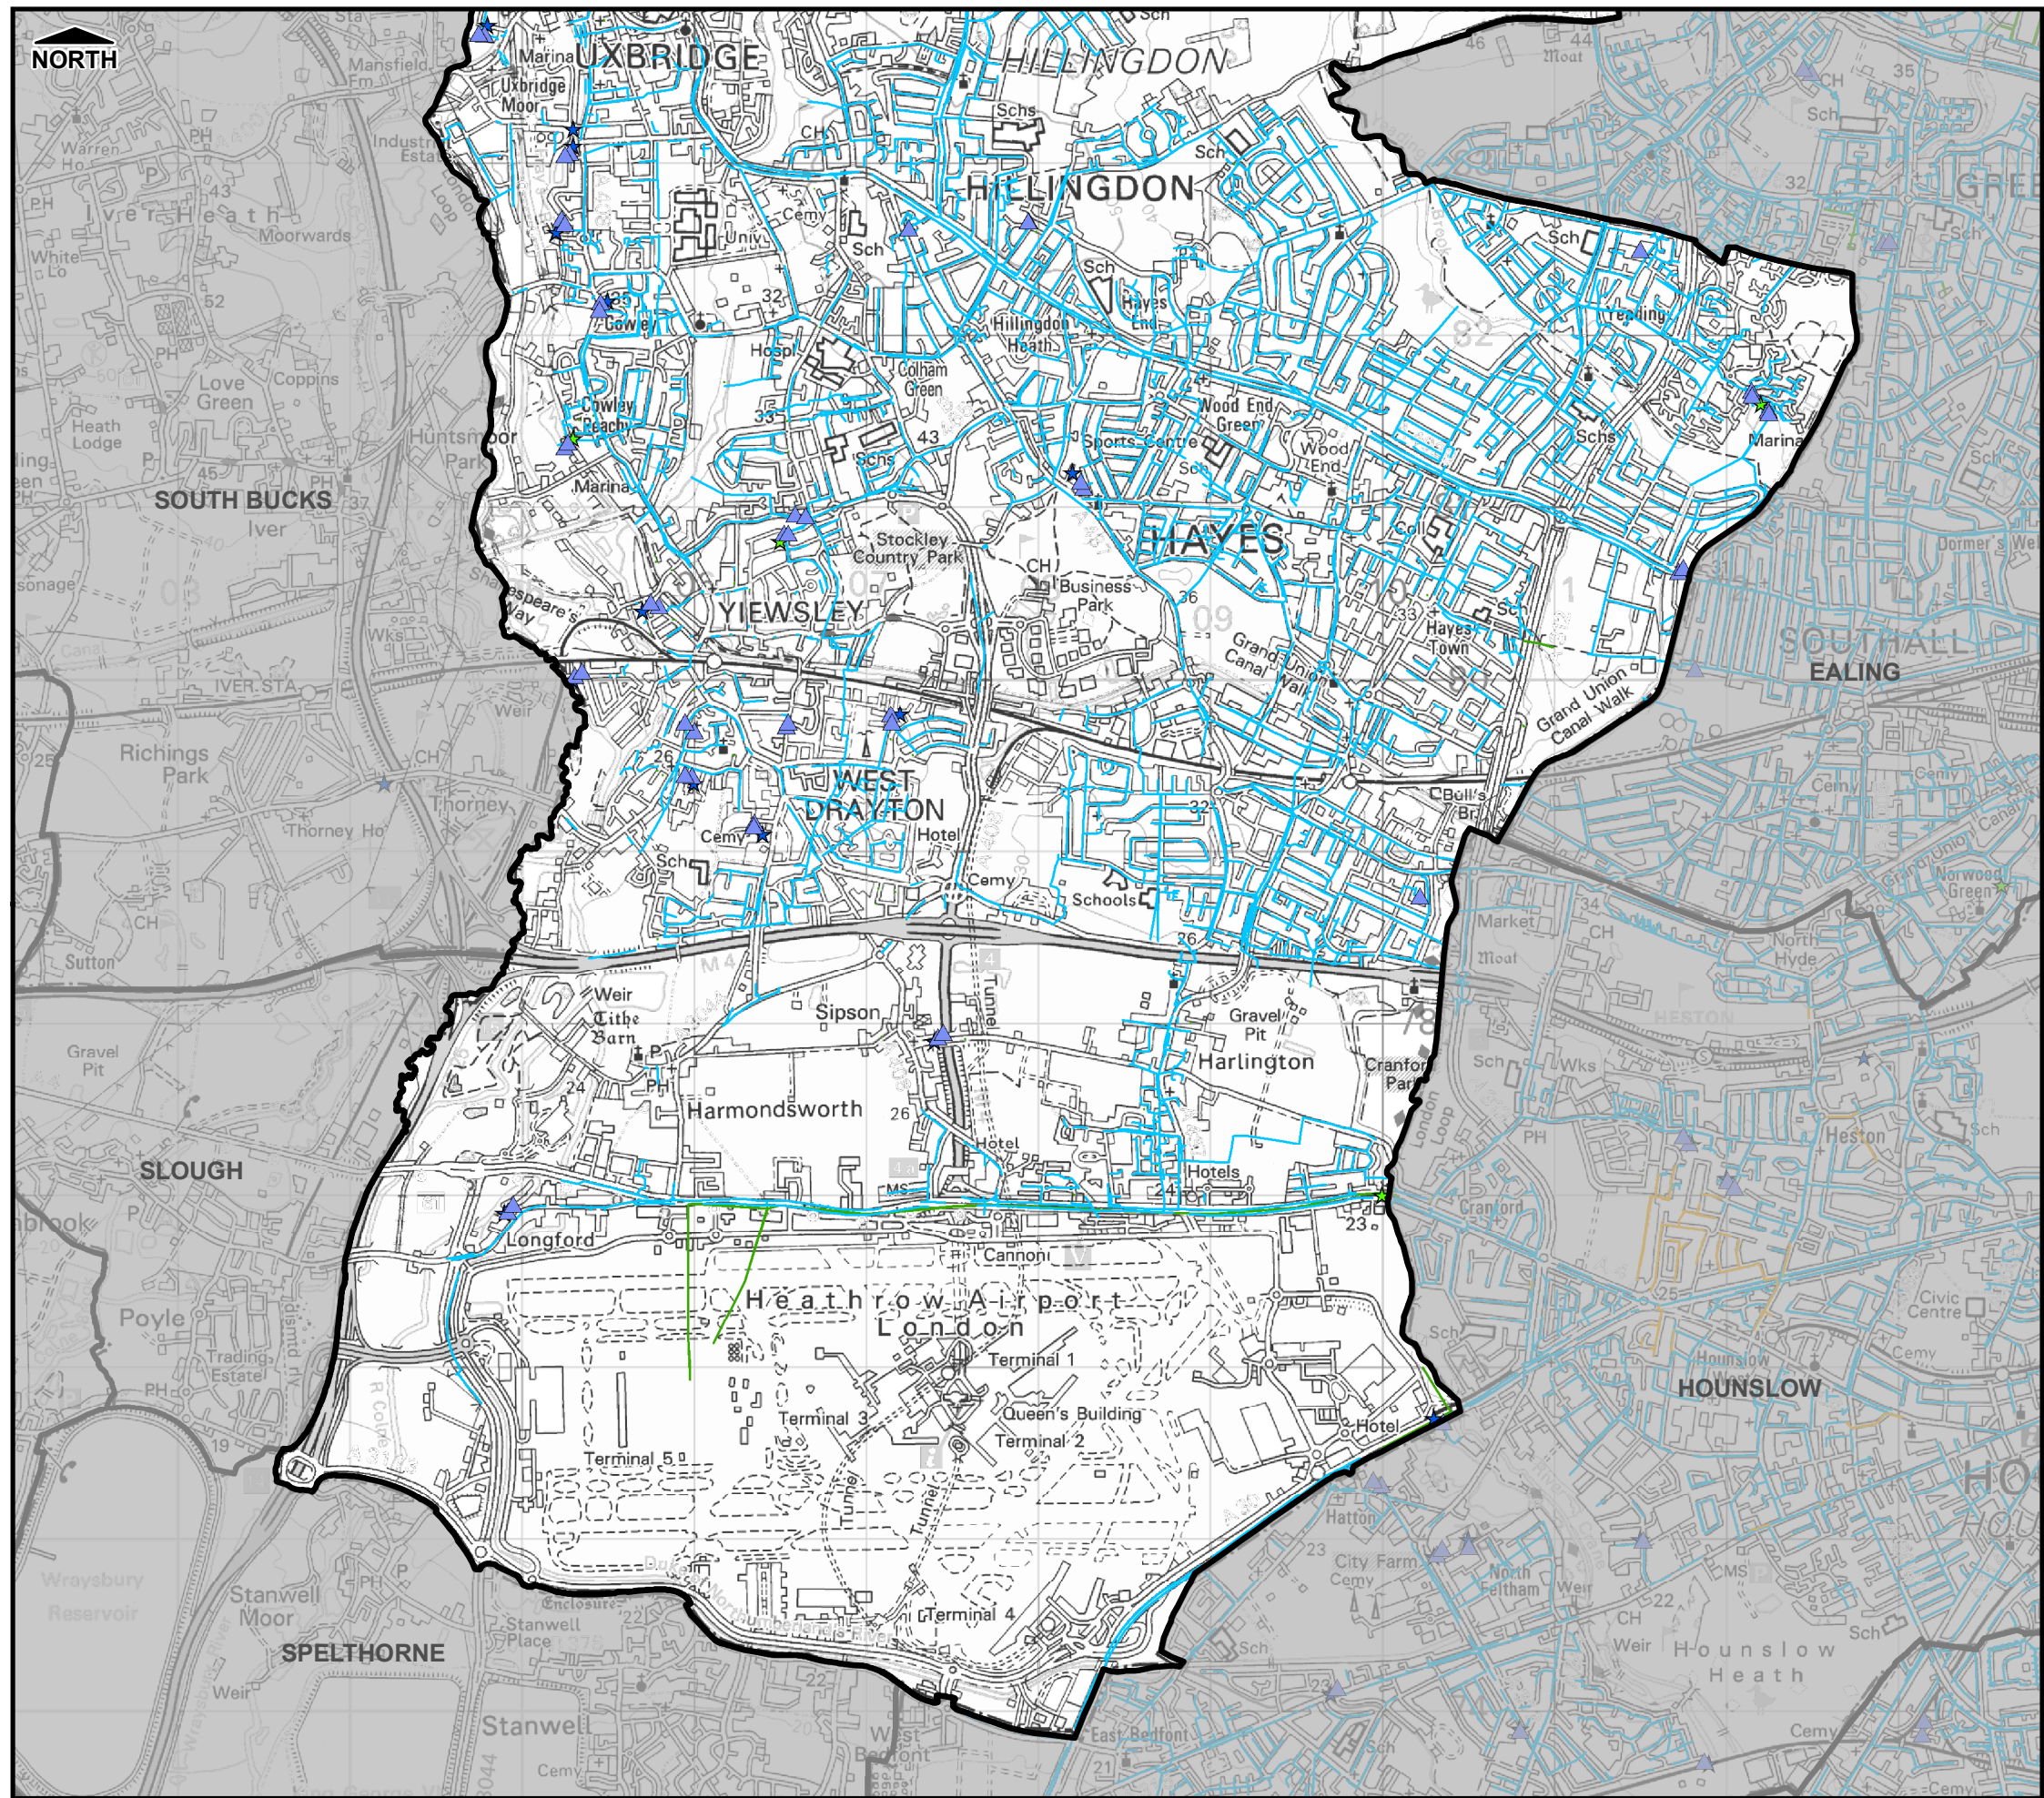

THIS DRAWING MAY BE USED ONLY FOR
THE PURPOSE INTENDED

Legend

- Borough Administrative Boundary
- Sewage Treatment Works Locations
- Pumping Stations
- Combined Sewer Overflow Locations
 - Other
 - Pumping Stations
- Combined Sewer
- Surface Water Sewer
- Other Sewers

Notes

- Foul drainage network not displayed;
- Drainage networks with a diameter less than 150mm not displayed.
- The pipe network shown on this drawing is as supplied by Thames Water. Any queries relating to connectivity should go directly to Thames Water.

**London Borough of
Hillingdon**



Surface Water Management Plan

© Crown Copyright. All rights reserved. GLA (LA100032379) 2011
Covers all data that has been supplied and distributed under
license for the Drain London project.
Digital geological data reproduced from British Geological Survey
(c) NERC Licence No 2011/053A

Scale at A3	Date	Drawn by	Approved by
1:40,000	08/04/2011	R.MOORE	P.HLINOVSKY

Thames Water Sewer Network

Consultants

Capita Symonds
Level Seven,
52 Grosvenor Gardens,
Belgravia,
London
SW1W 0AU

Drain London Programme Board Members



FIGURE 8.2