

THE CONTRACTOR MUST VERIFY ALL DIMENSIONS ON SITE BEFORE MAKING SHOP DRAWINGS OR COMMENCING WORK OF ANY KIND. NO DIMENSIONS TO BE SCALED FROM THIS DRAWING.

REV.	DATE	REVISION
B	06.10.23	Response to planning comments
C	28.05.24	Planning refusal response
D	06.03.25	Pre-App response
E	25.03.25	Minor adjustment
F	07.09.26	Red line adjusted

Public Open Space		Area (m ²)
①	Bath Road Meadow	1315
②	Western Ornamental Gardens	525
③	Northern Courtyard (inclusive of play area)	870
④	Noble Lawn	300
⑤	Central Gardens	570
⑥	Northern Park (Inclusive of Play Area)	1100
⑦	Northern Lawn	440
Total		5120

Key	
	Soft landscaping/ Usable amenity space. For detail refer to Landscape proposal
	Private gardens

PLANNING

Osel architecture

PROJECT:
STATUS PARK
BATH ROAD
HEATHROW

CLIENT:
BMR HEATHROW

DRAWING:
ESTATE MASTER
PLAN

DRAWING No.:
E21-038/SIT100

REV:
F

SCALE: 1:500@A1

DRAWN: WTM


DATE: 12/12/2022

CHECKED:

DATE:

G.04 | The Record Hall | 16-16A Baldwin's Gardens | London | EC1N 7RJ
Tel: 020 7224 2447

E-mail: admin@oselarch.co.uk Web: www.oselarchitecture.co.uk
©COPYRIGHT EXISTS ON THE DESIGNS AND INFORMATION SHOWN ON THIS DRAWING

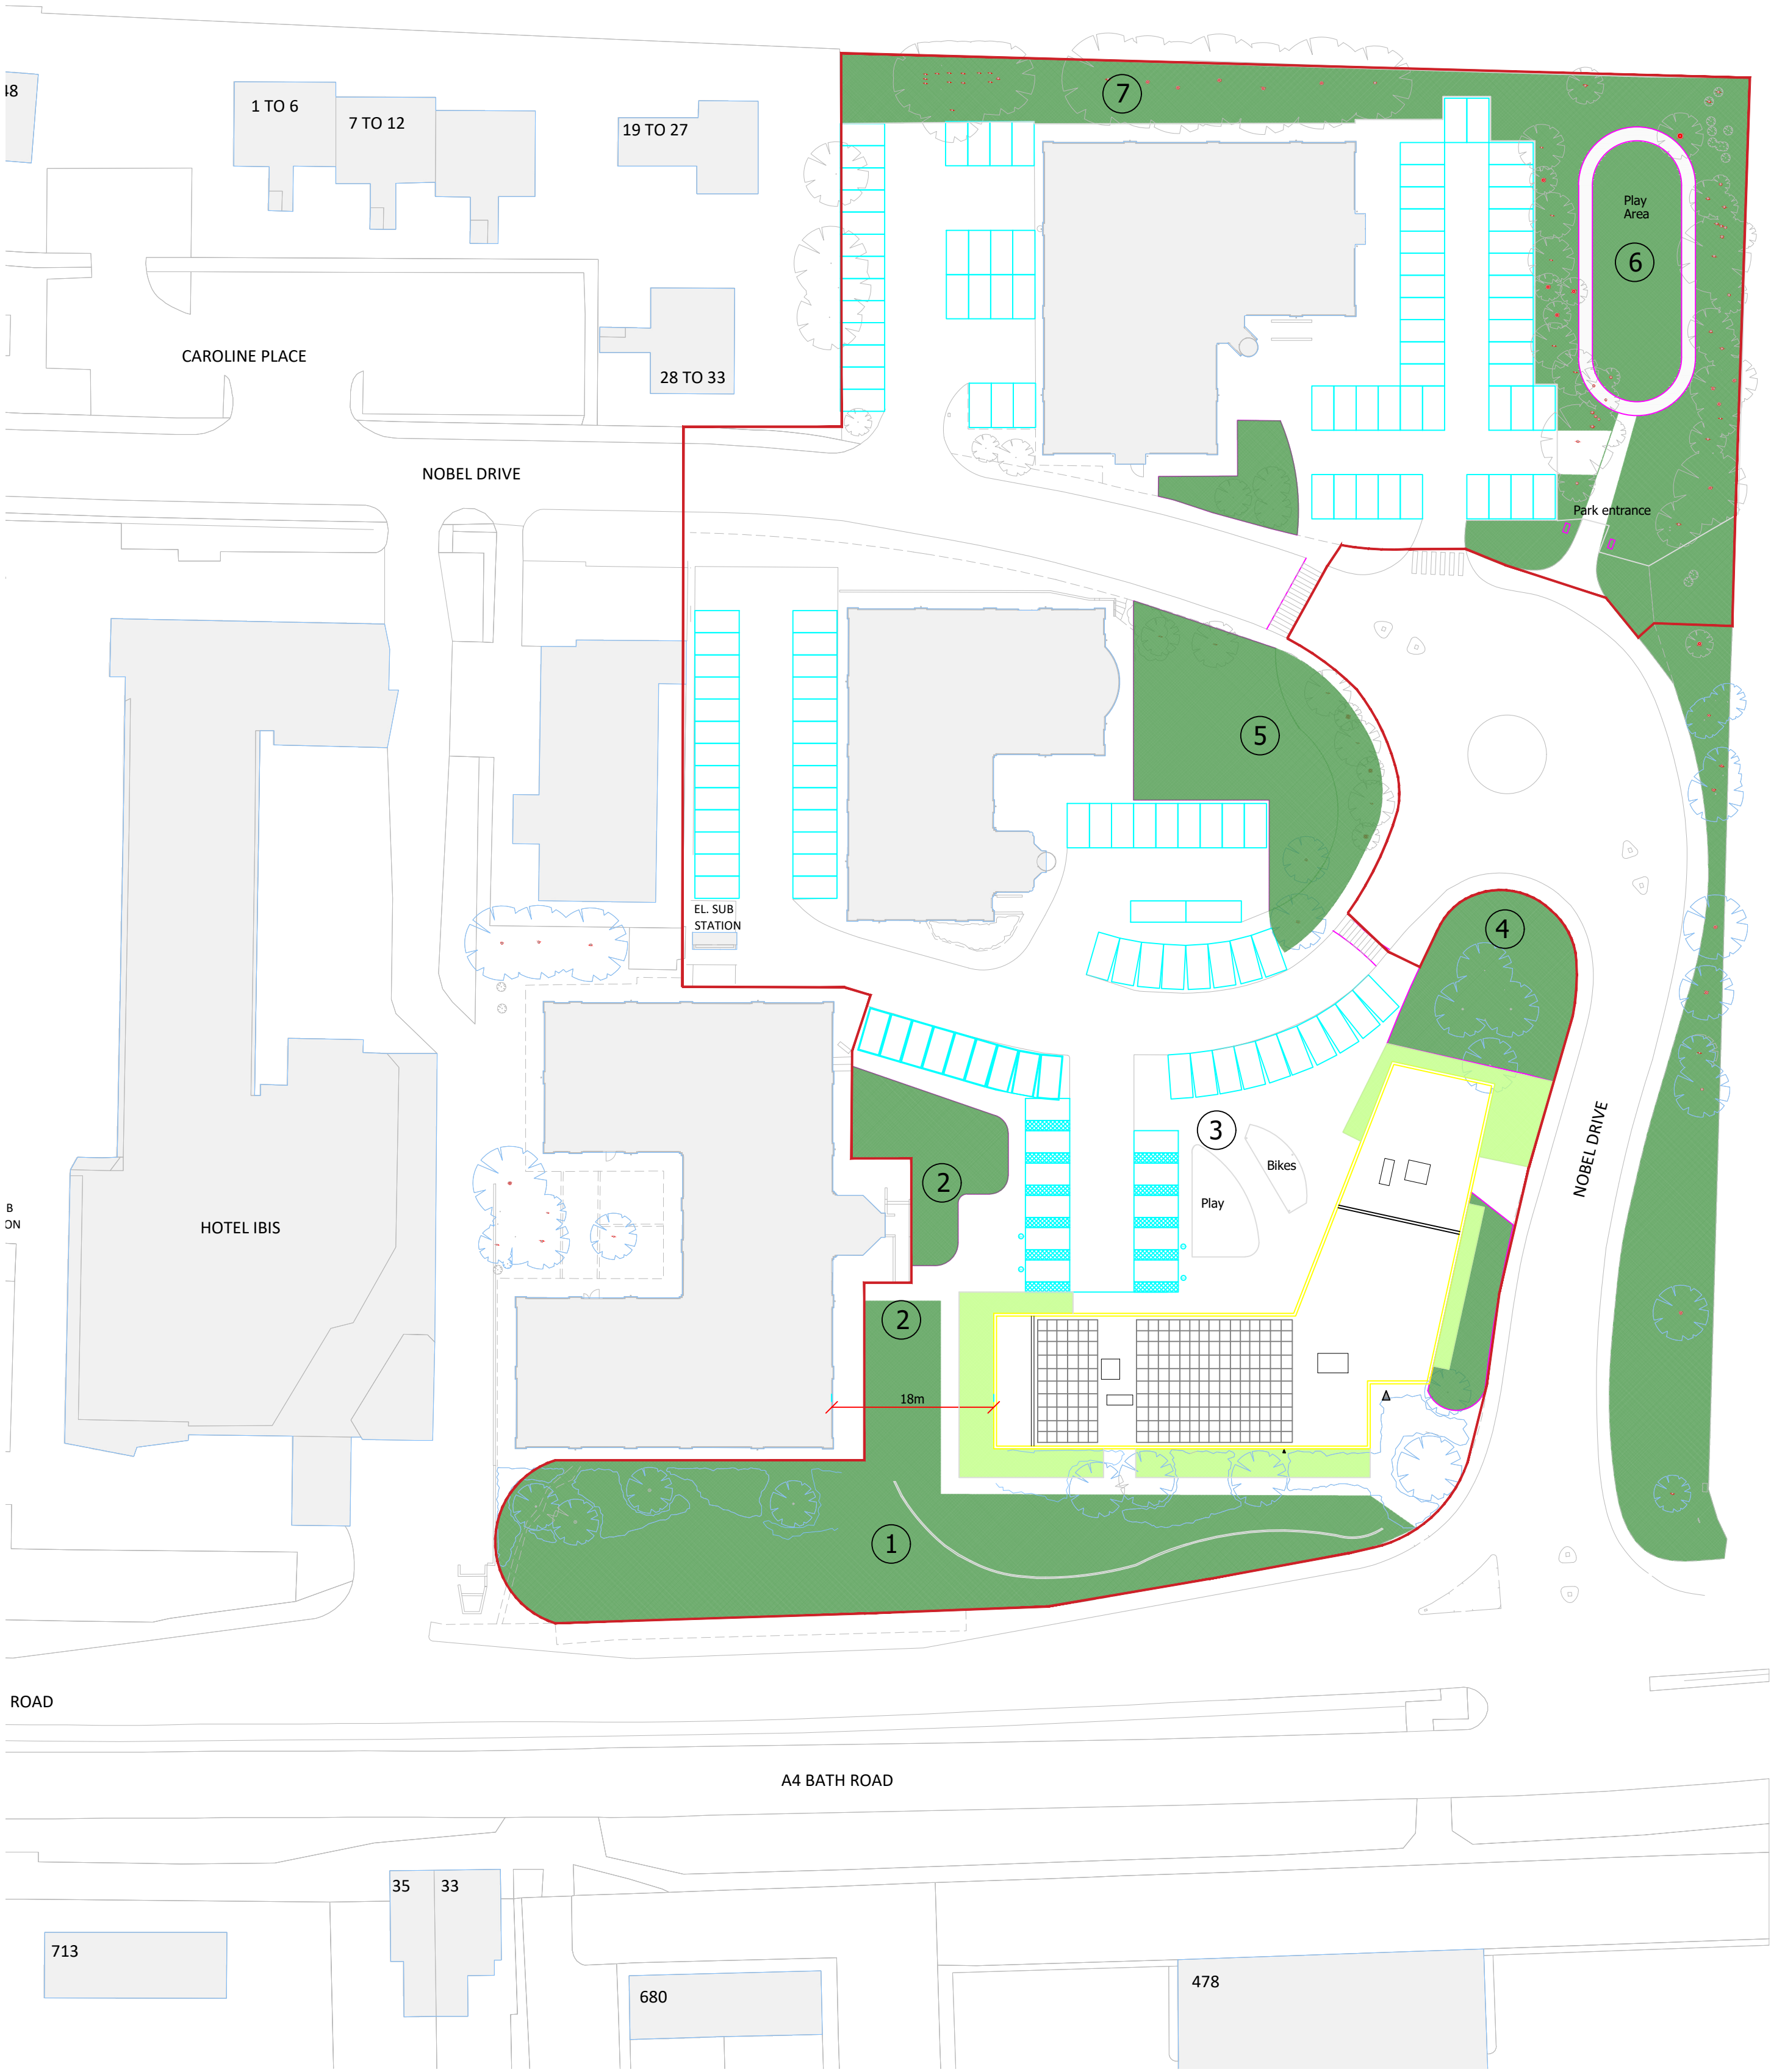

01 SITE ESTATE PLAN
Scale 1:500