



NOTES

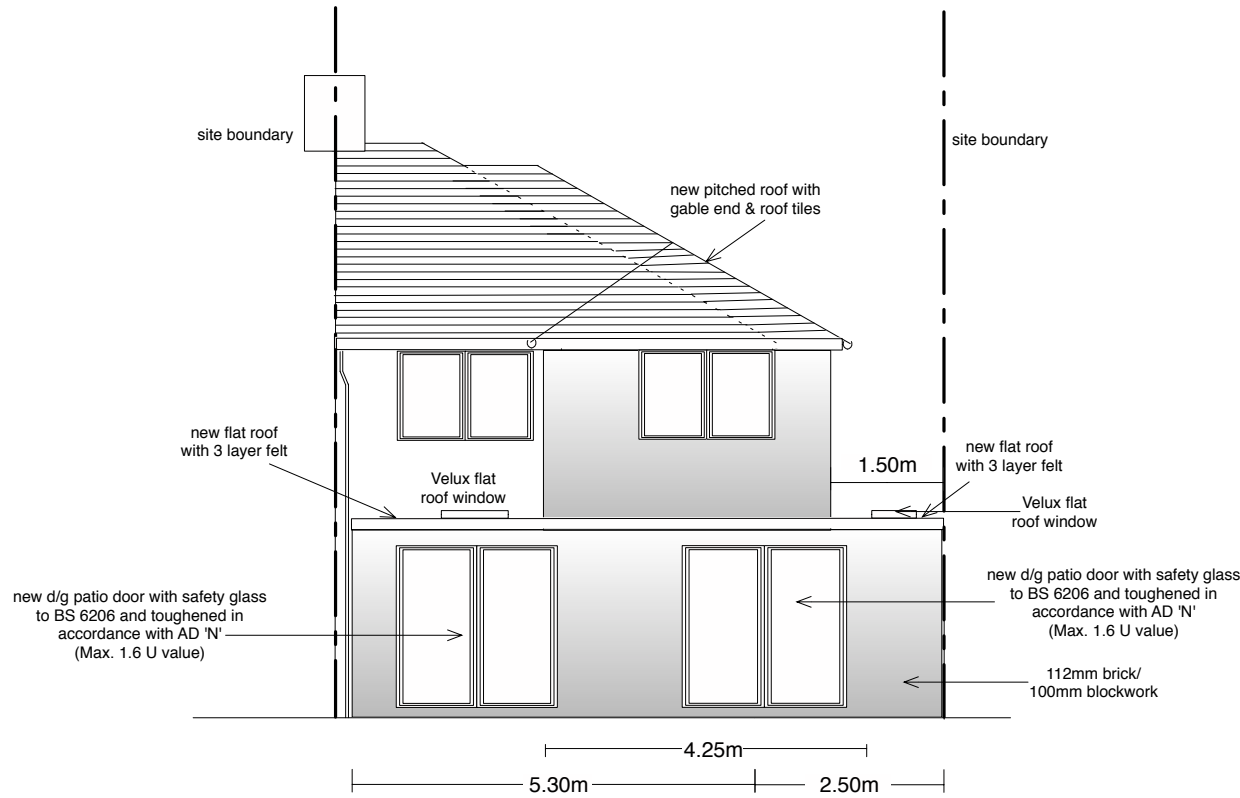


proposed rear elevation

1:100

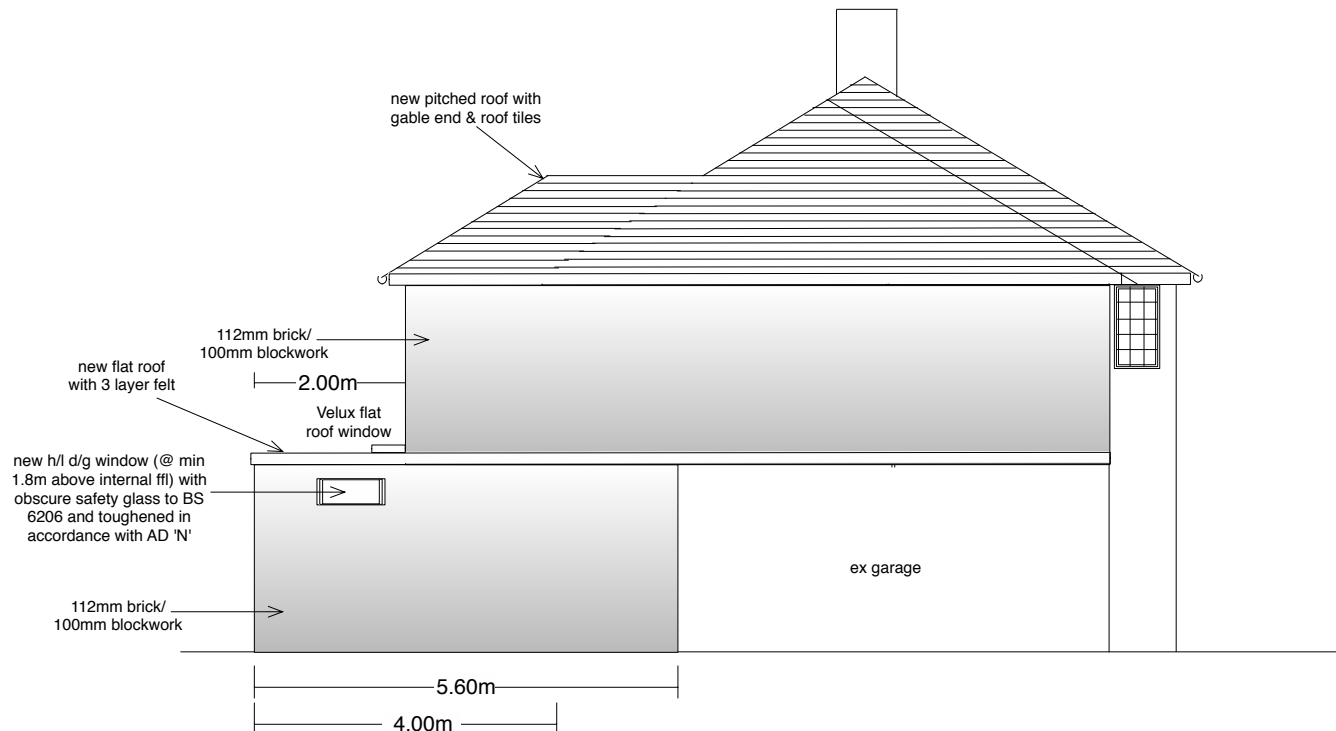


proposed side elevation from no.36

1:100

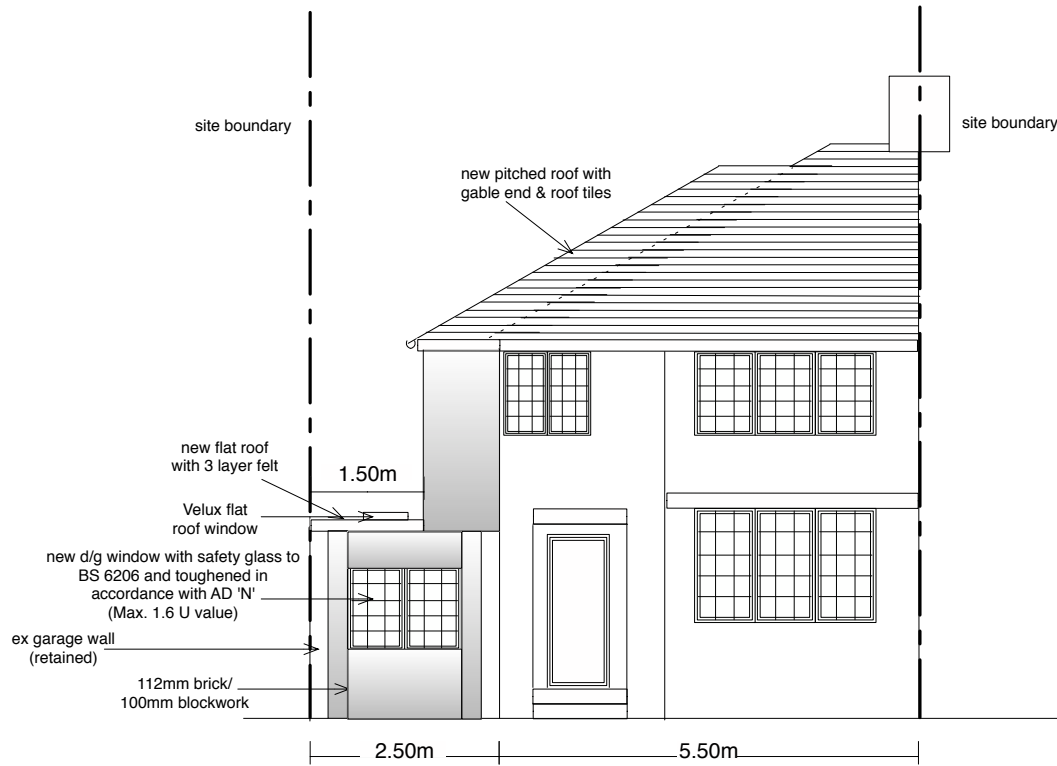

proposed front elevation

1:100

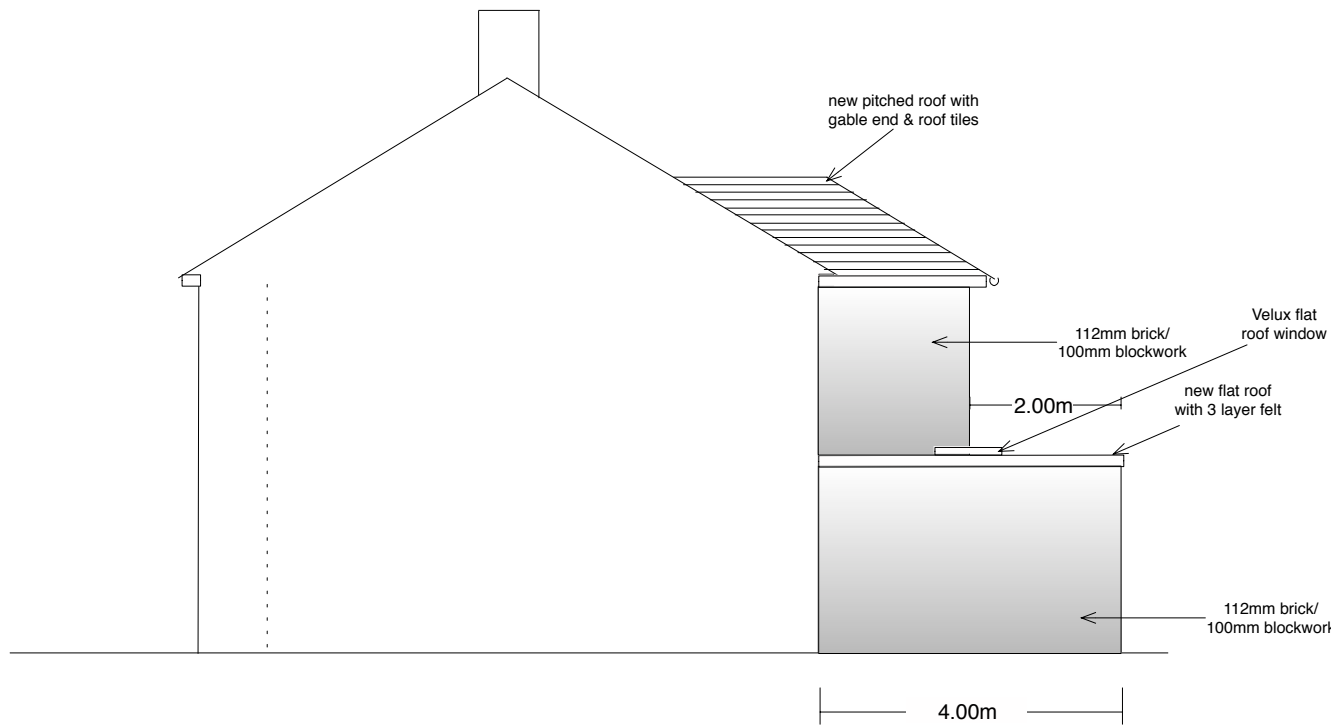

proposed side elevation from no.32

1:100



MIDDLESEX & HERTS

7 ELGIN DRIVE

NORTHWOOD

MIDDLESEX

HA6 2YR

TEL: 01923 826296

Client

MR & MRS CHEAL

Job Title

34 GREENCROFT AVENUE

RUISLIP

MIDDLESEX

Drawing Title

SINGLE STOREY

REAR/SIDE EXTENSION

Dimensions not to be scaled from drawing
& to be checked on site at time of construction

Scale

1:100

Planning Rev A

(17/03/19)

Date

28 - 10 - 18

Drawn by

N. Sheikh

Drg No.

HAN/2110/LS/18/04A

Rev.

A