




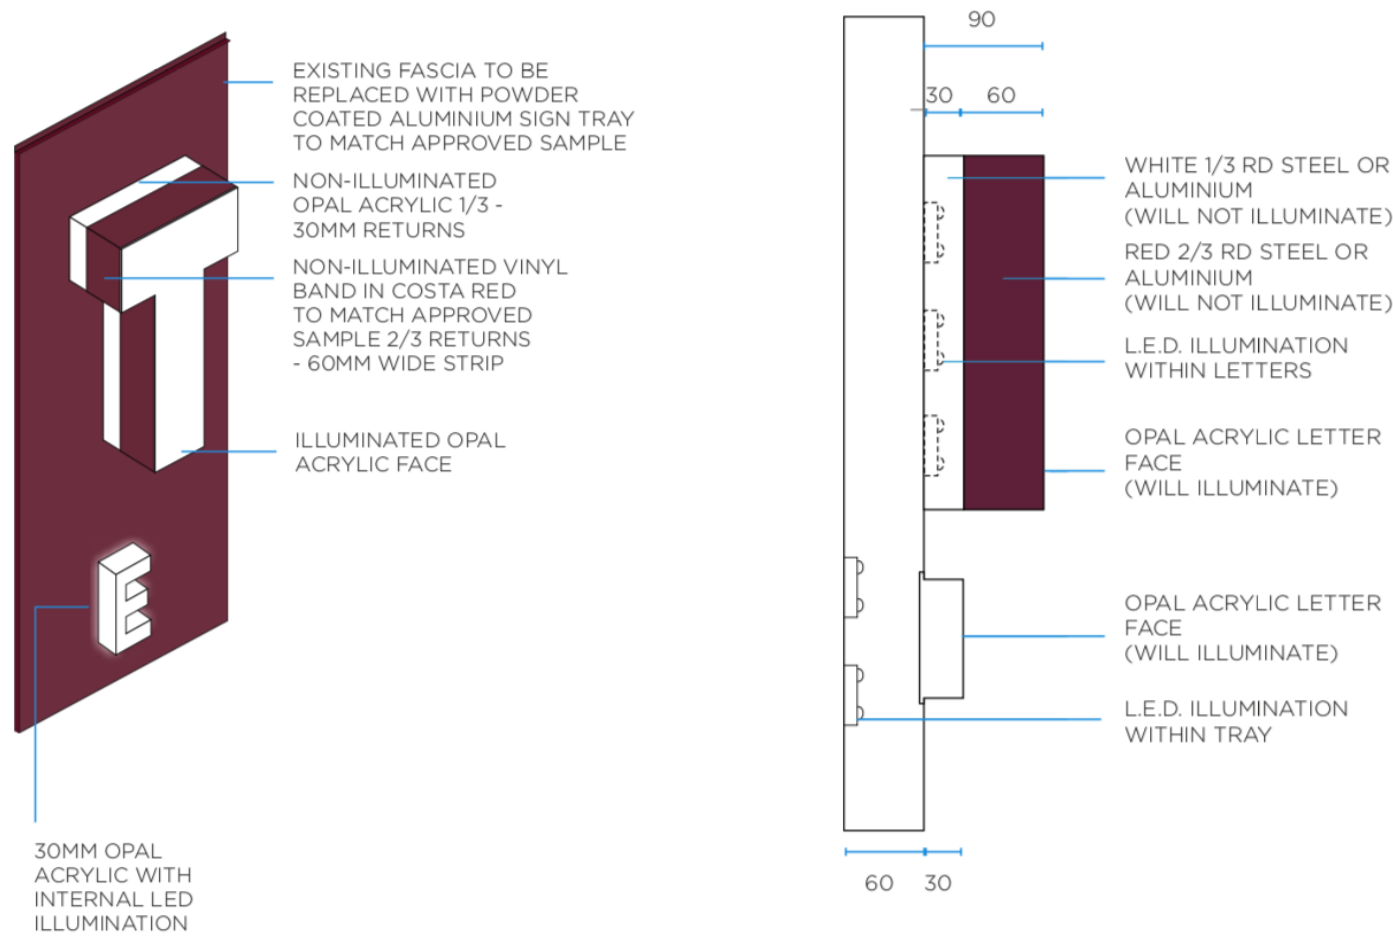

Signage Details
NTS

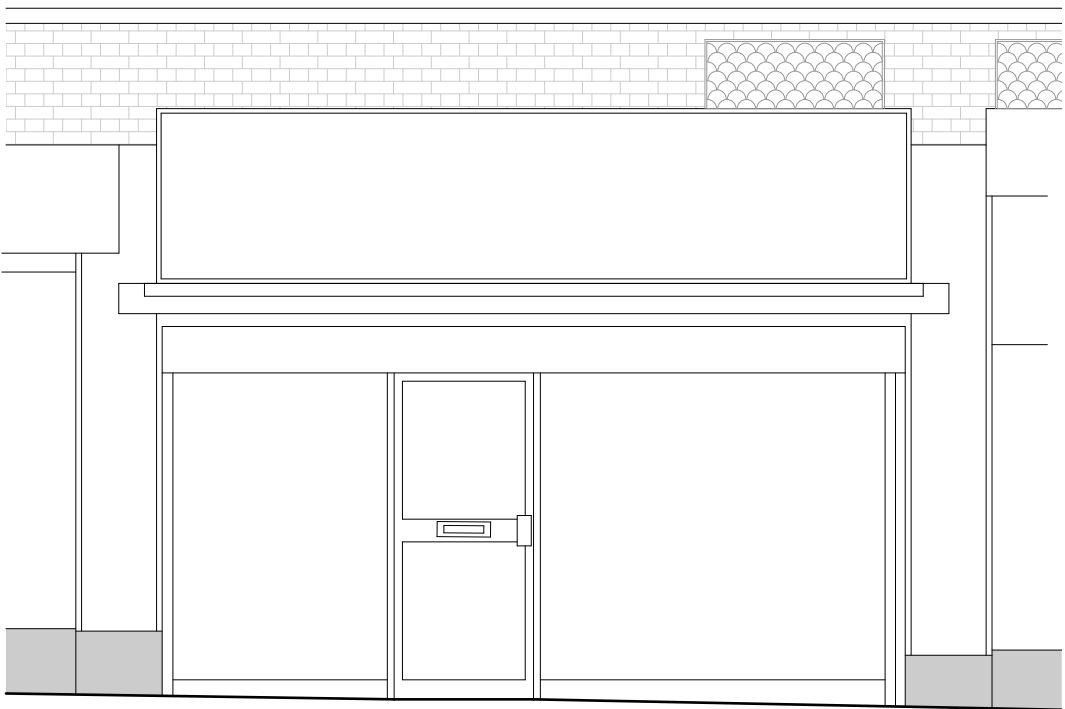

Existing Shopfront
1:50

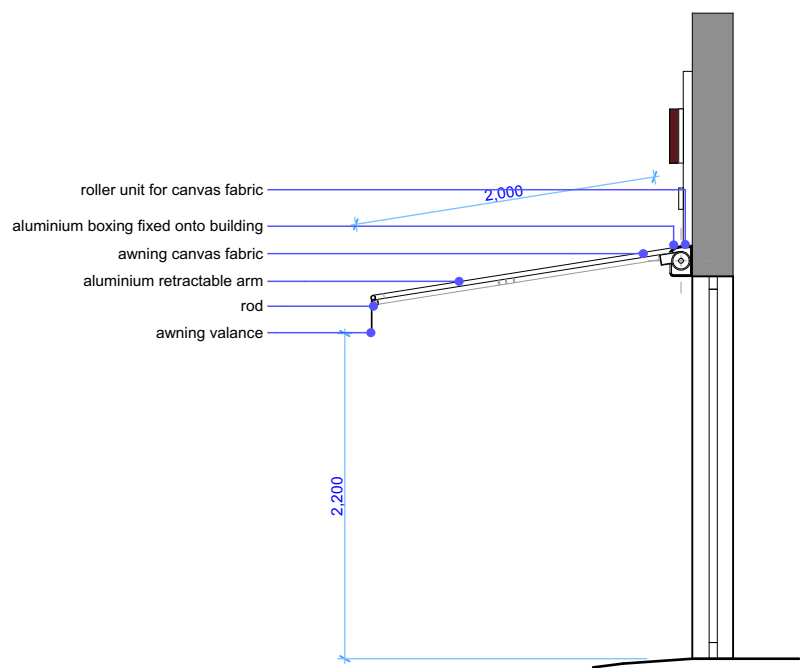


Awning Section
1:50

Proprietary cable display system
Metal frame to accommodate promotional posters. Stainless steel cables and clamp fixings. Refer to standard details

Permanent cut vinyl
250 x 466mm cut white vinyl.

Optimount printed vinyl
245 x 150mm cut white vinyl printed onto clear optimount vinyl.

Modesty decals - lean bar roasting gradient
Reverse applied frosted halftone dots graduating from solid to dot print vinyl, 1150mm high

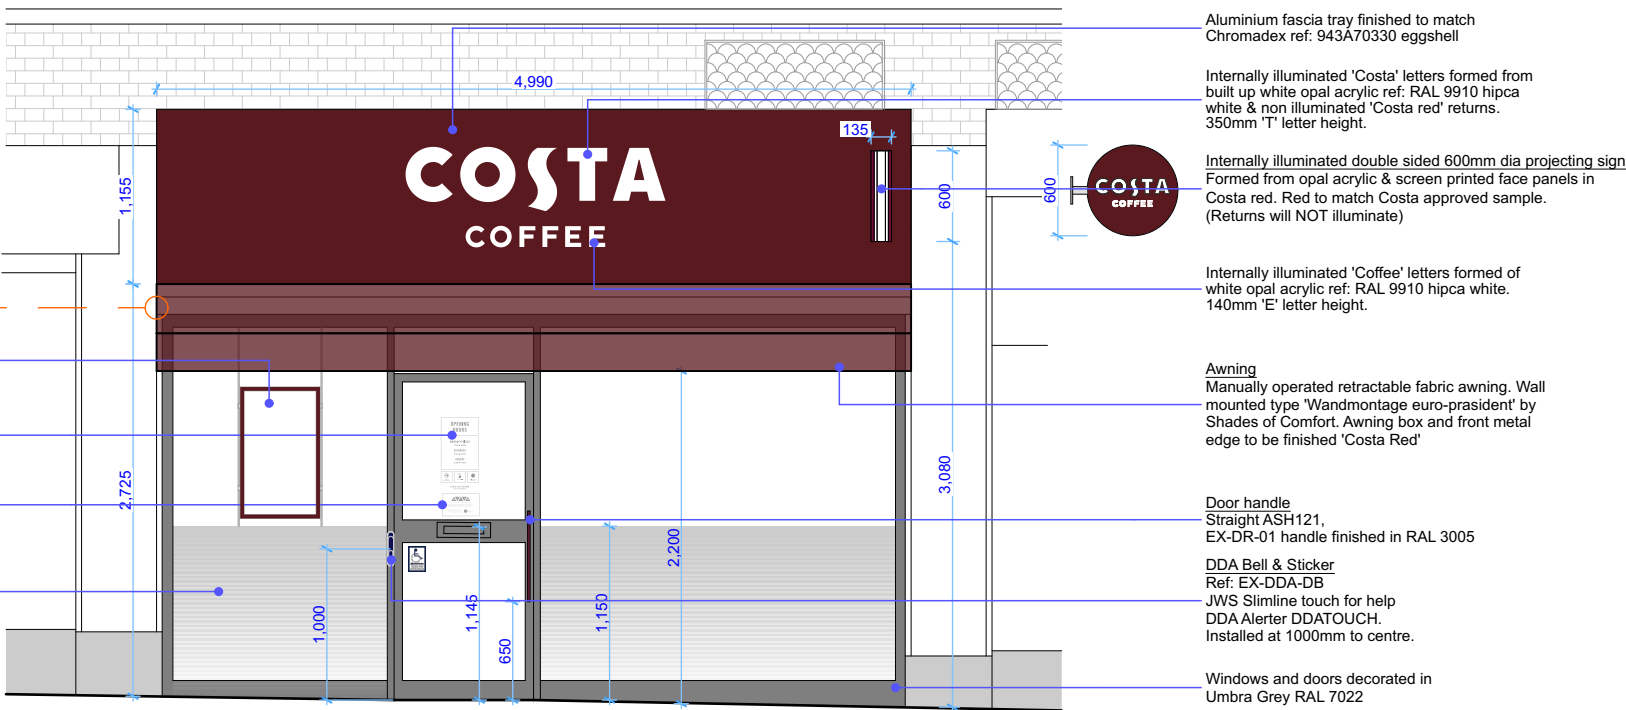

Proposed Shopfront
1:50