

ALL DIMENSIONS ARE IN mm UNLESS NOTED OTHERWISE

N.G.R. E: 509733 N: 180818

NOTES:

TOP OF PROPOSED TEF ANTENNAS
+14.74m AGL

U/S OF PROPOSED TEF ANTENNAS
+13.24m AGL

Prior approval sought for new
15m high telecommunications pole.

TOP OF PROPOSED TEF ANTENNAS
+12.91m AGL

U/S OF PROPOSED TEF ANTENNAS
+11.41m AGL

PROPOSED 15.0m HIGH DUAL STACK
ELARA ANTENNA SUPPORT POLE
MOUNTED ON D9 ROOT FOUNDATION

EXISTING BUILDING HEIGHT
TO REAR APPROX 8.6m

EXISTING LIGHTING COLUMN
APPROX 8.2m HIGH

EXISTING HEDGING APPROX
1.2m HIGH

Equipment housing, having
a volume of less than 2.5m³,
is Class A permitted development
under Part 16 of Schedule 2 of the GPDO
(as amended) and therefore does not
require prior approval or form part of the
application.

EXISTING HEDGING APPROX
1.7m HIGH

PROPOSED ELECTRICAL METER CABINET
ON NEW CONCRETE ROOT FOUNDATION

PROPOSED TEF SIDE POD CABINET
TO BE MOUNTED ON NEW CONCRETE
ROOT FOUNDATION


PROPOSED TEF LANCASTER CABINET
TO BE MOUNTED ON NEW CONCRETE
ROOT FOUNDATION

PROPOSED SITE ELEVATION
(1:100)

0 1m 2m 3m 4m 5m 6m 7m 8m 9m 10m
SCALE 1:100

The drawings comply with TEF & Vodafone Standard ICNIRP guidelines.
Designed in accordance with CTIL document: SDN0008

REV	MODIFICATION	BY	CH	DATE
D	Cabinet Notes Amended, Dishes Removed	GB	GD	29.01.19
C	Lower antenna heights added	JL	GD	04.01.19
B	Pole Height Amended	GB	GD	29.11.18
A	First Issue	GB	GD	04.10.18

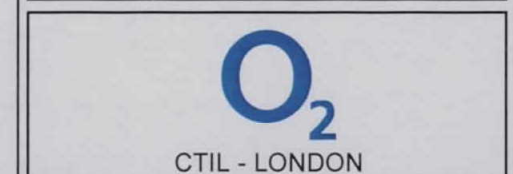

Cell Name		Opt.
CHURCH ROAD SW		—
Cell ID No		
CTIL	TEF	VF
234317	78784	N/A

Site Address / Contact Details
CHURCH ROAD HAYES MIDDLESEX UB3 2LN

Drawing Title:				PROPOSED SITE ELEVATION			
Purpose of issue:				PLANNING			Dwg Rev:
Drawing Number:				301			D
Surveyed By:			Original Sheet Size:			Pack Issue:	
JL			A3				
Drawn:	Date:	Checked:	Date:				
GB	04.10.18	GD	04.10.18	E			