
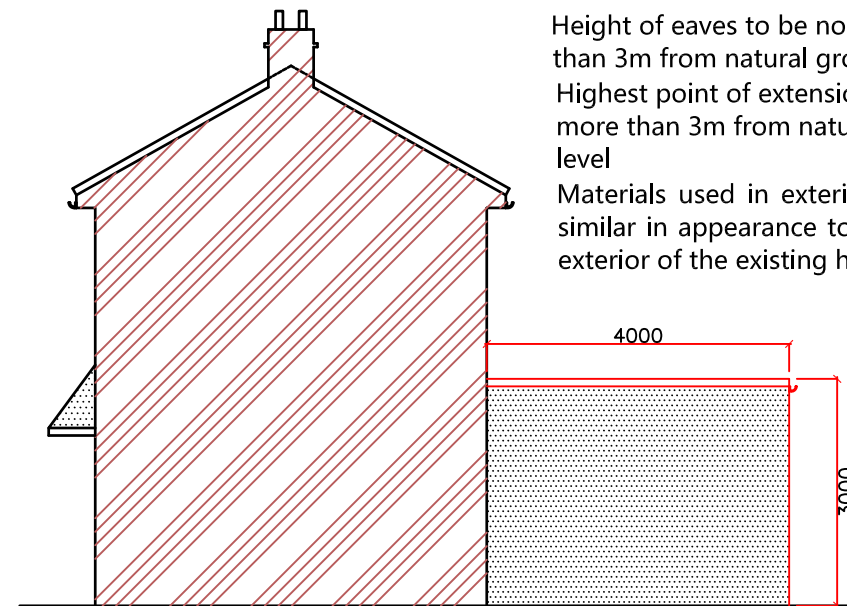
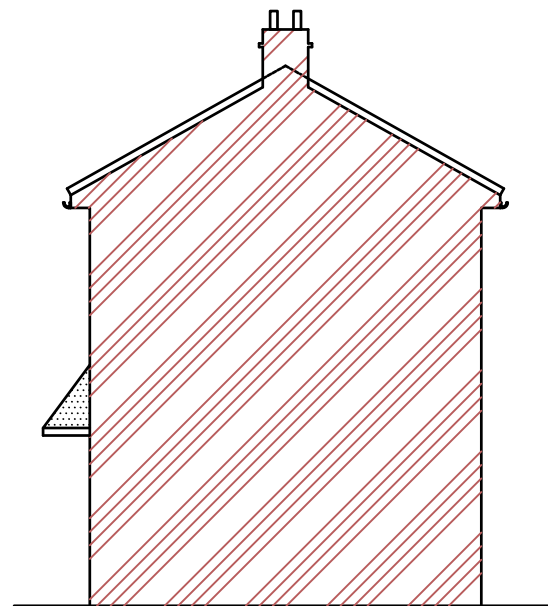
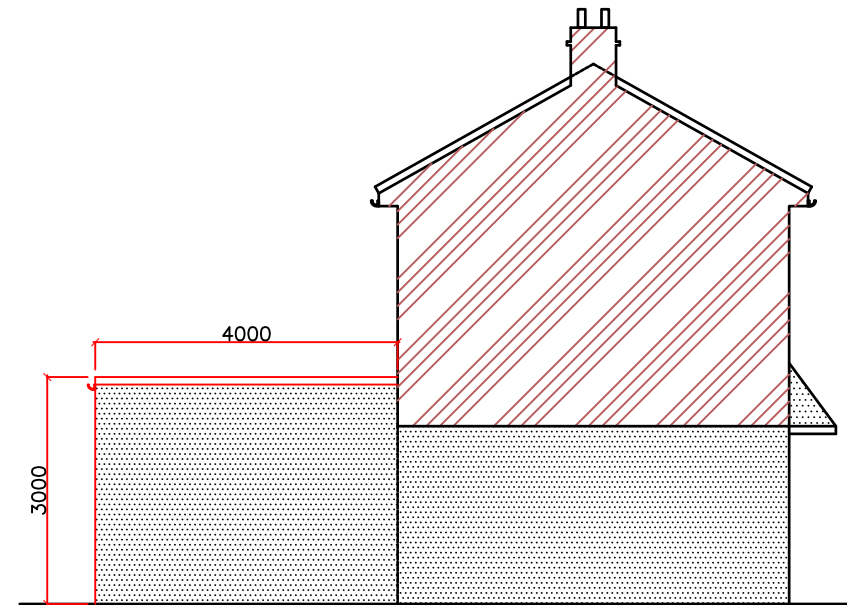


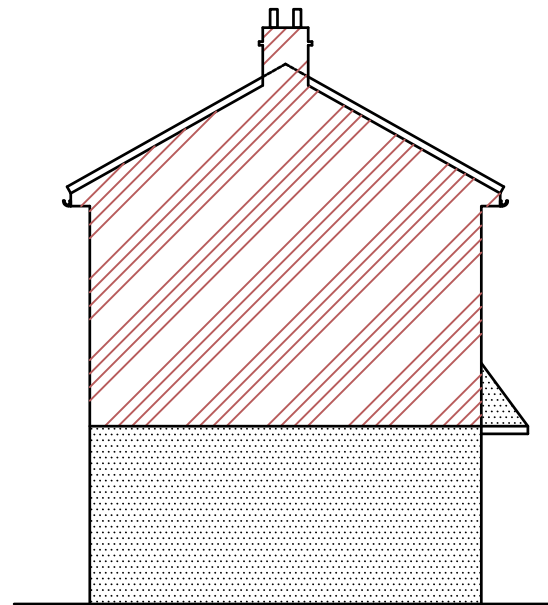

Height of eaves to be no more than 3m from natural ground level

Highest point of extension to be no more than 3m from natural ground level

Materials used in exterior work to be similar in appearance to those of the exterior of the existing house.

PROJECT	DWG TITLE					PARTY WALL NOTICES: PLEASE NOTE THAT BEFORE BUILDING WORKS COMMENCES IT IS THE RESPONSIBILITY OF BUILDER OR OWNER TO SERVE PARTY WALL NOTICES TO ALL NEIGHBOURS.	NOTES: THIS DRAWING IS COPYRIGHT AND MUST NOT BE TRACED OR COPIED IN ANY WAY OR FORM IN PART OR WHOLE BY ANY MEANS WHATSOEVER WITHOUT PRIOR WRITTEN CONSENT AND MAY ONLY BE USED BY THE PRESENT OWNER IN RELATION TO THE PROPERTY AS REFERRED TO ON THE DRAWING. THIS DRAWING MAY BE COPIED BY ANY OTHER PERSON OR FIRM OF THE LOCAL AUTHORITY FOR THE PURPOSE OF ASSISTING IN THE DETERMINATION OF A PLANNING OR BUILDING REGULATIONS APPLICATION AND MAY NOT BE USED FOR ANY OTHER PURPOSE UNLESS OTHERWISE AGREED IN WRITING.	 = 30 MINUTE FIRE RESISTING DOOR AND FRAME  = EMERGENCY LIGHTING TO BS5266: Part 1 1988  = HEAT DETECTOR  = SMOKE DETECTOR WITH SOUNDER	 Address: 30 UPHALL ROAD, ILFORD, IG1 2JF TEL: 020 3489 3287 Mobile: 07931 176 907	 Partner Authority Scheme
47 MANOR WAYE UXBRIDGE UB8 2BE	EXISTING & PROPOSED ELEVATIONS									
CLIENT	SCALE	DATE	DWG #	ISSUE	DRAWN BY					
MR. ILIR HOXHA	1:100@A3	04/03/2019	N_A/47MW/003	A	AA					