


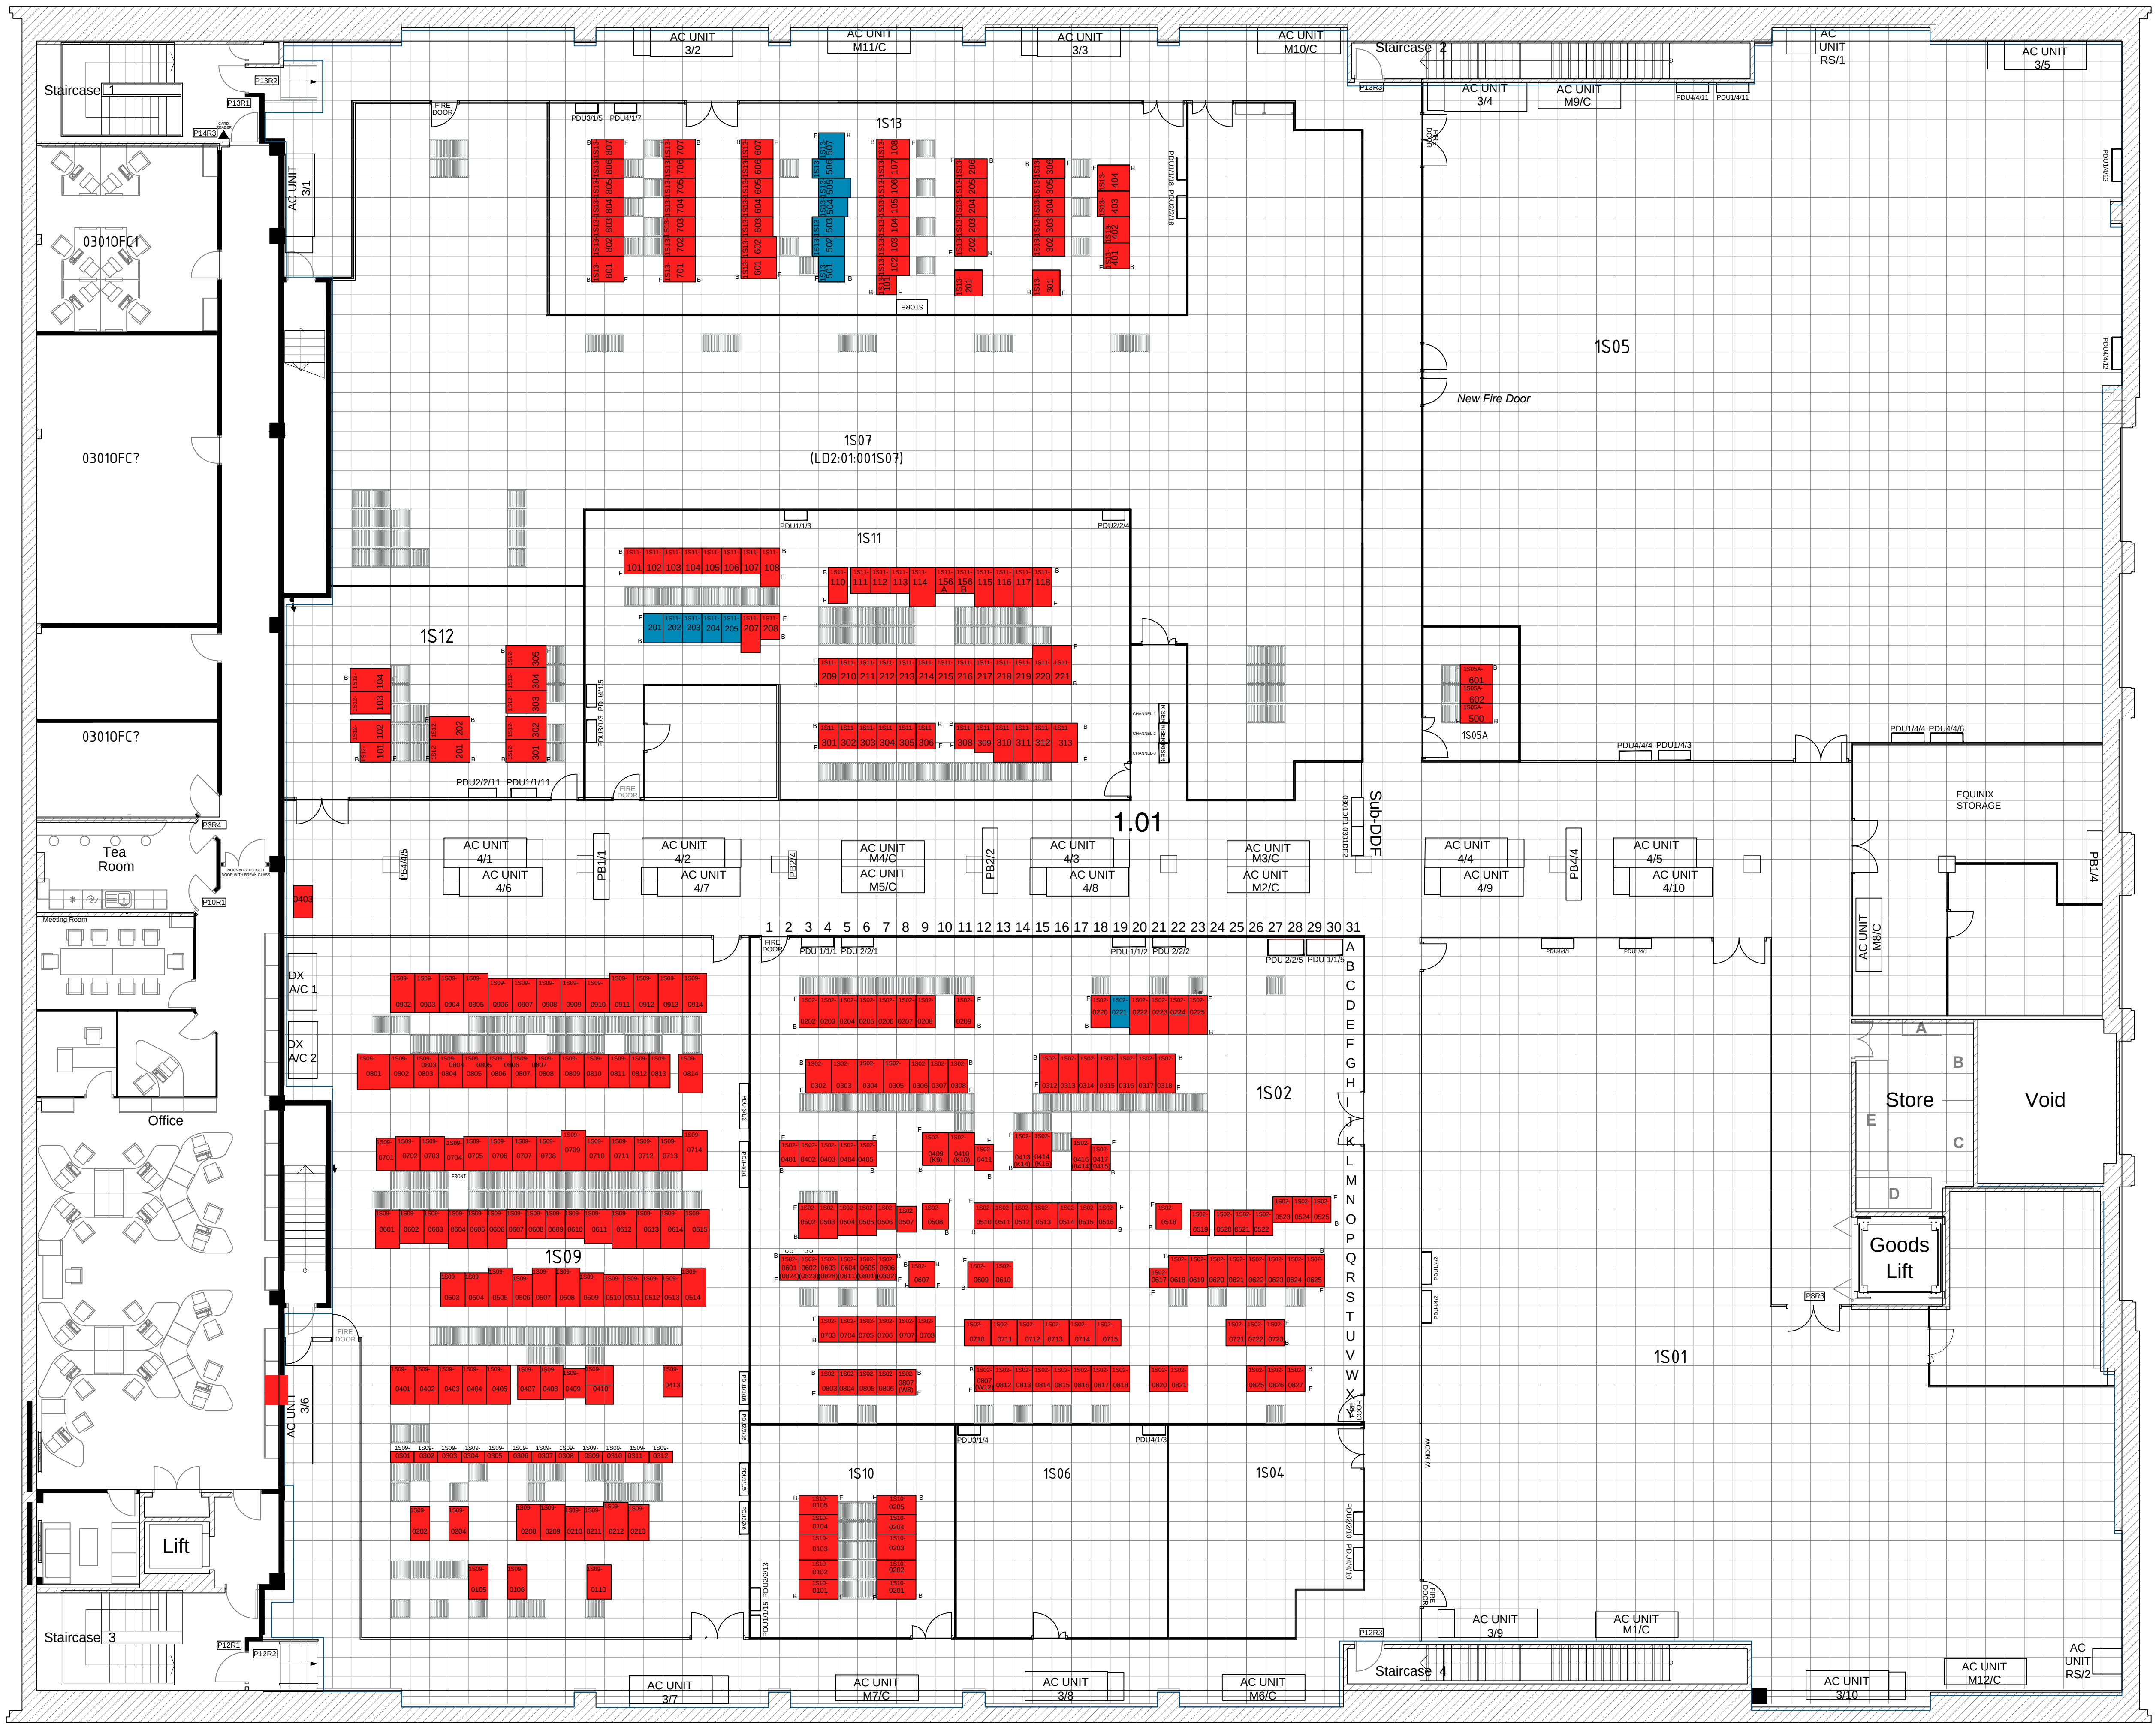

LEGEND

- PERFORATED TILE
- AIR VENT TILE
- ROUND GROMMET TILE
- SQUARE GROMMET TILE
- VENTILATION VALVE
- FIRE EXTINGUISHER
- F FRONT OF RACK
- B BACK OF RACK
- BUILT USED
- FUTURE/ AVAILABLE
- BUILT RESERVED
- RESERVED
- VACANT
- CAGES
- CRAC UNITS

KEYPLAN

- EP
- FIRST FLOOR
- MAIN AREA
- ANCILLARY SPACE
- ANCILLARY SPACE

Store

Void

Goods Lift