


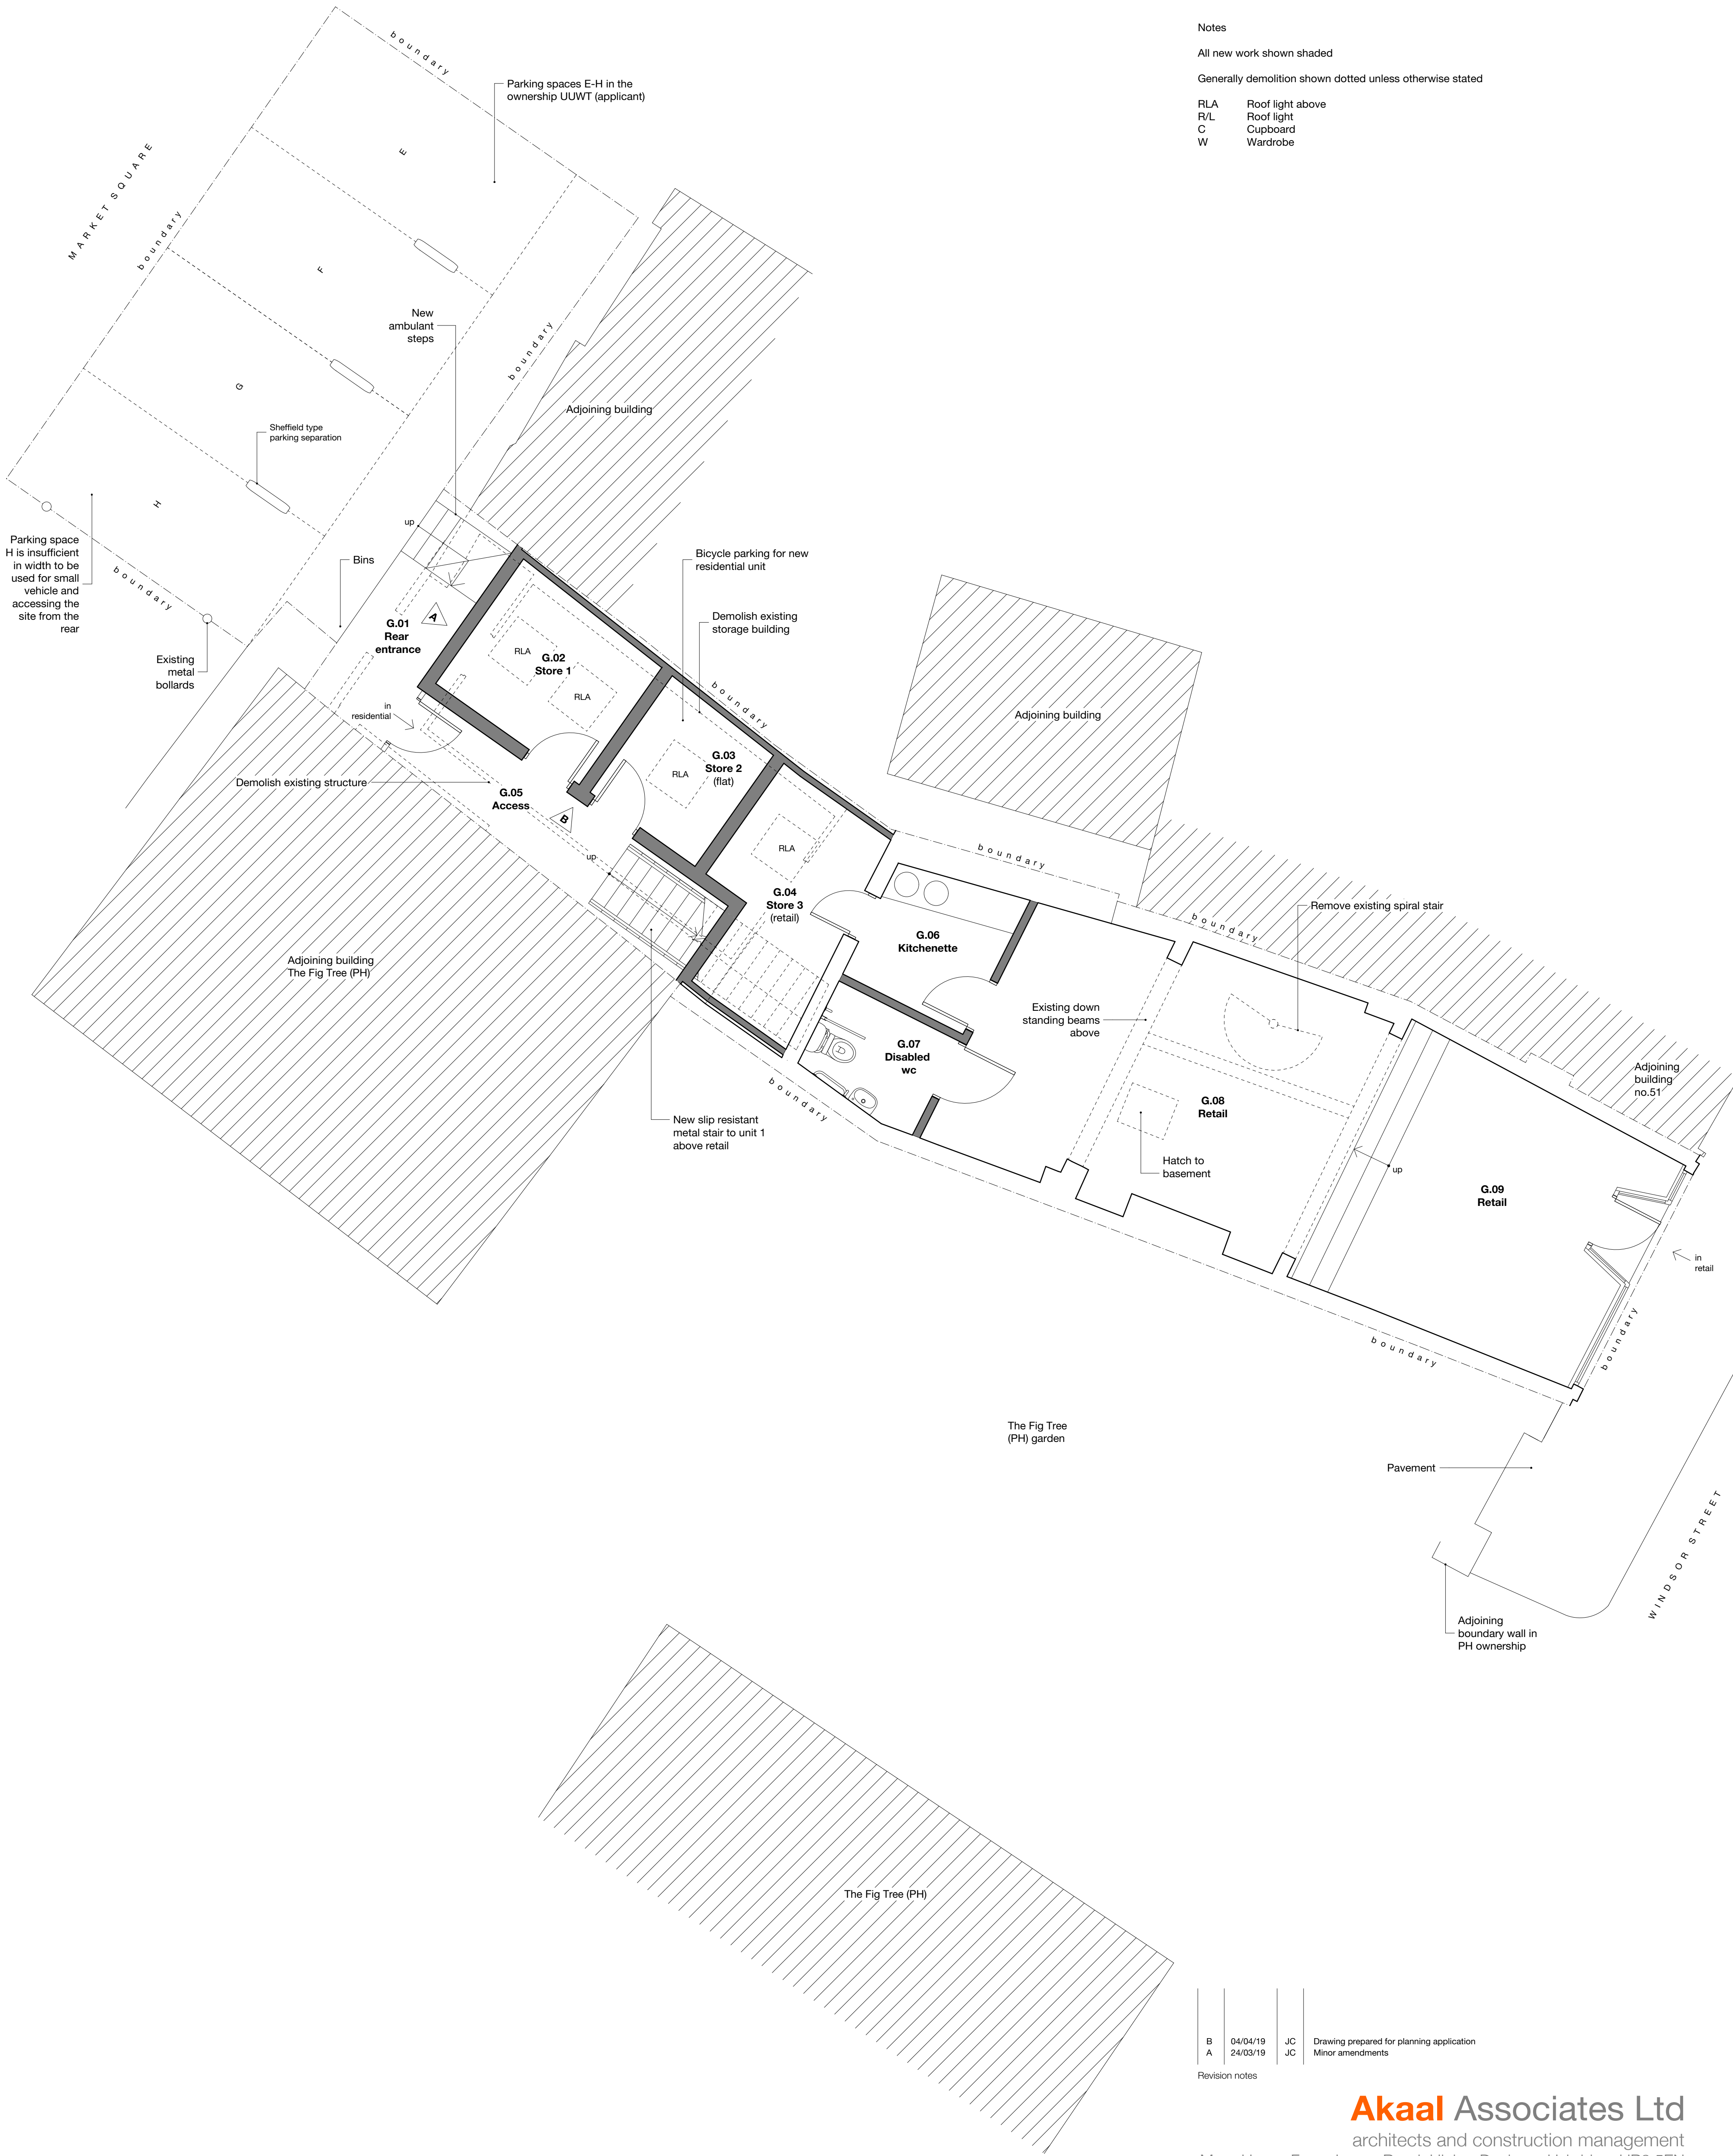

Notes

All new work shown shaded

Generally demolition shown dotted unless otherwise stated

RLA Roof light above
R/L Roof light
C Cupboard
W Wardrobe

1 GROUND

B	04/04/19	JC	Drawing prepared for planning application
A	24/03/19	JC	Minor amendments

Revision notes

Akaal Associates Ltd

architects and construction management

Moor House Farm Lower Road Higher Denham Uxbridge UB9 5EN
t 01895 834961 e info@akaalassociates.co.uk w akaalassociates.co.uk

drawing notes

All rights described in chapter IV of the Copyright Designs & Patents Act 1988 have been generally asserted. This Drawing must not be scaled; only figured dimensions should be used. If there are any discrepancies, or contradictions between this and other information, it should be brought to the Architect's attention.

client UUWT		project 50 Windsor Street, Uxbridge UB8		
drawing PROPOSED GROUND & SITE LAYOUT				
date March 2019	scale 1:100 at A1 1:200 at A3	project no. 2017.002	drawing no. C01	B