


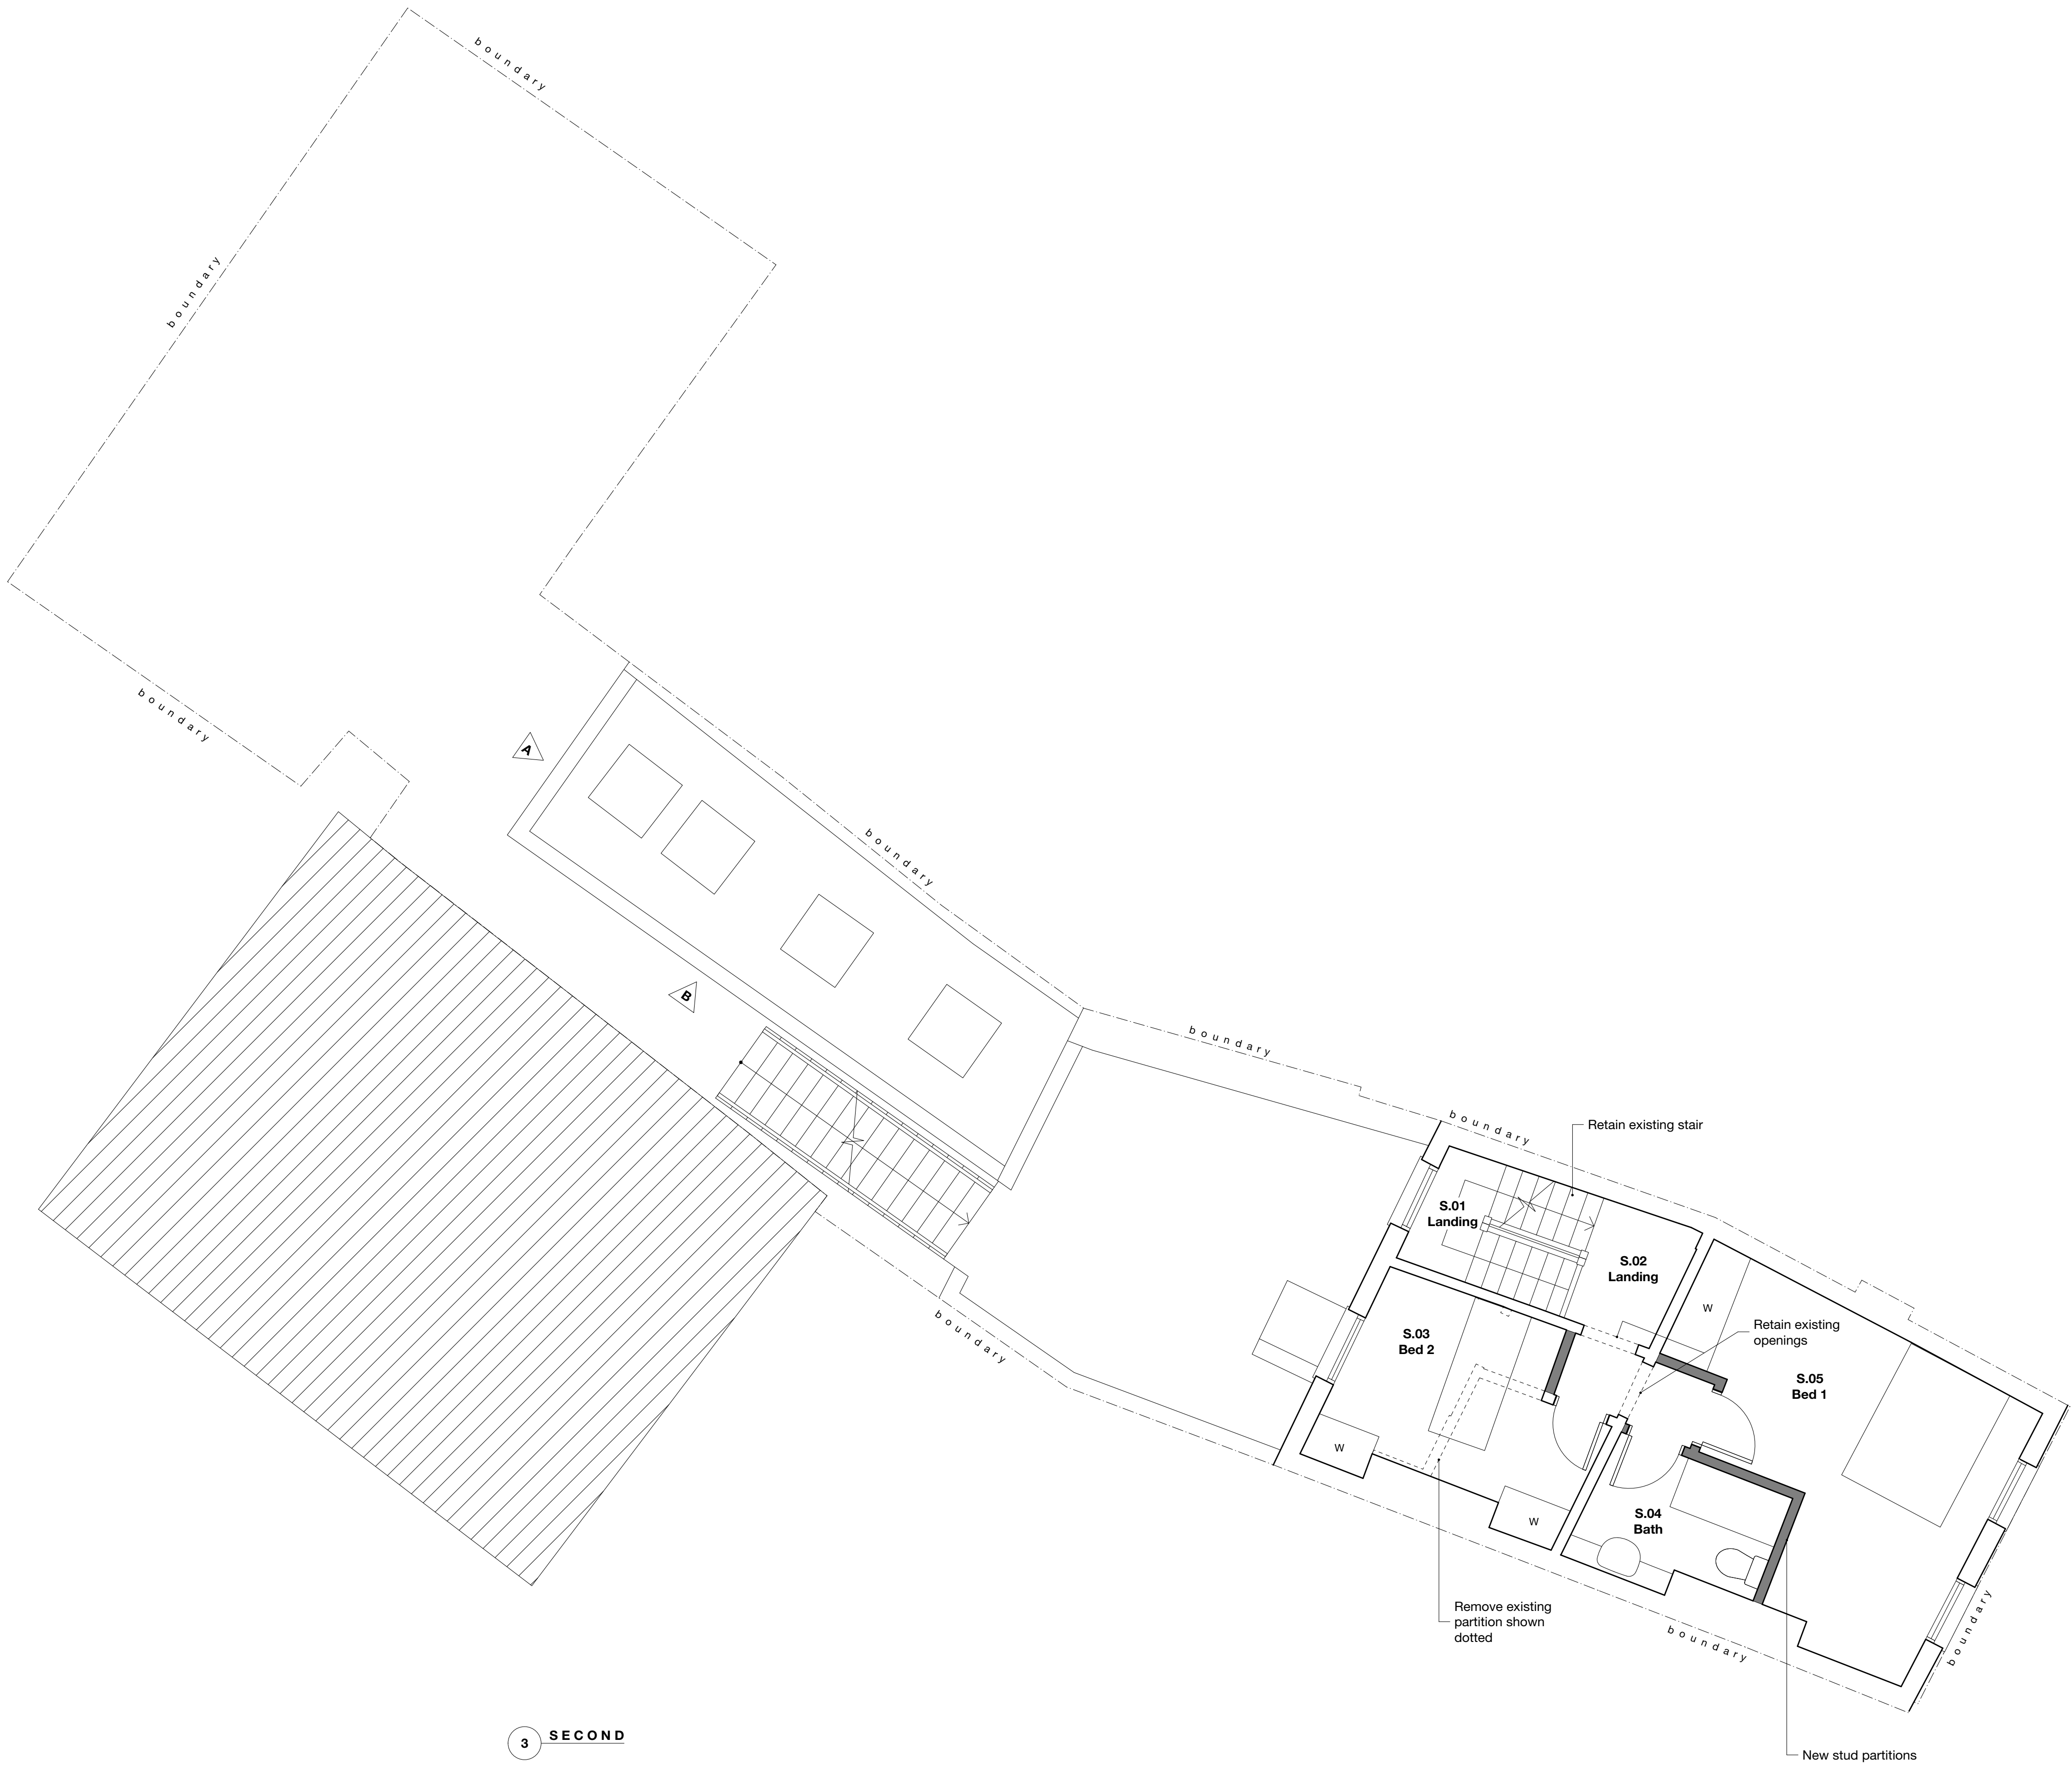

3 SECOND

Notes

All new work shown shaded

Generally demolition shown dotted unless otherwise stated

RLA Roof light above
R/L Roof light
C Cupboard
W Wardrobe

B	04/04/19	JC	Drawing prepared for planning application
A	24/03/19	JC	Minor amendments

Revision notes

Akaal Associates Ltd
architects and construction management
Moor House Farm Lower Road Higher Denham Uxbridge UB9 5EN
t 01895 834961 e info@akaalassociates.co.uk w akaalassociates.co.uk

drawing notes
All rights described in chapter IV of the Copyright Designs & Patents Act 1988 have been generally asserted. This Drawing must not be scaled; only figured dimensions should be used. If there are any discrepancies, or contradictions between this and other information, it should be brought to the Architect's attention.

client
UUWT
project
50 Windsor Street, Uxbridge UB8

drawing
PROPOSED SECOND FLOOR

date
March 2019
scale
1:100 at A1
1:200 at A3
project no.
2017.002
drawing no.
C03
B