



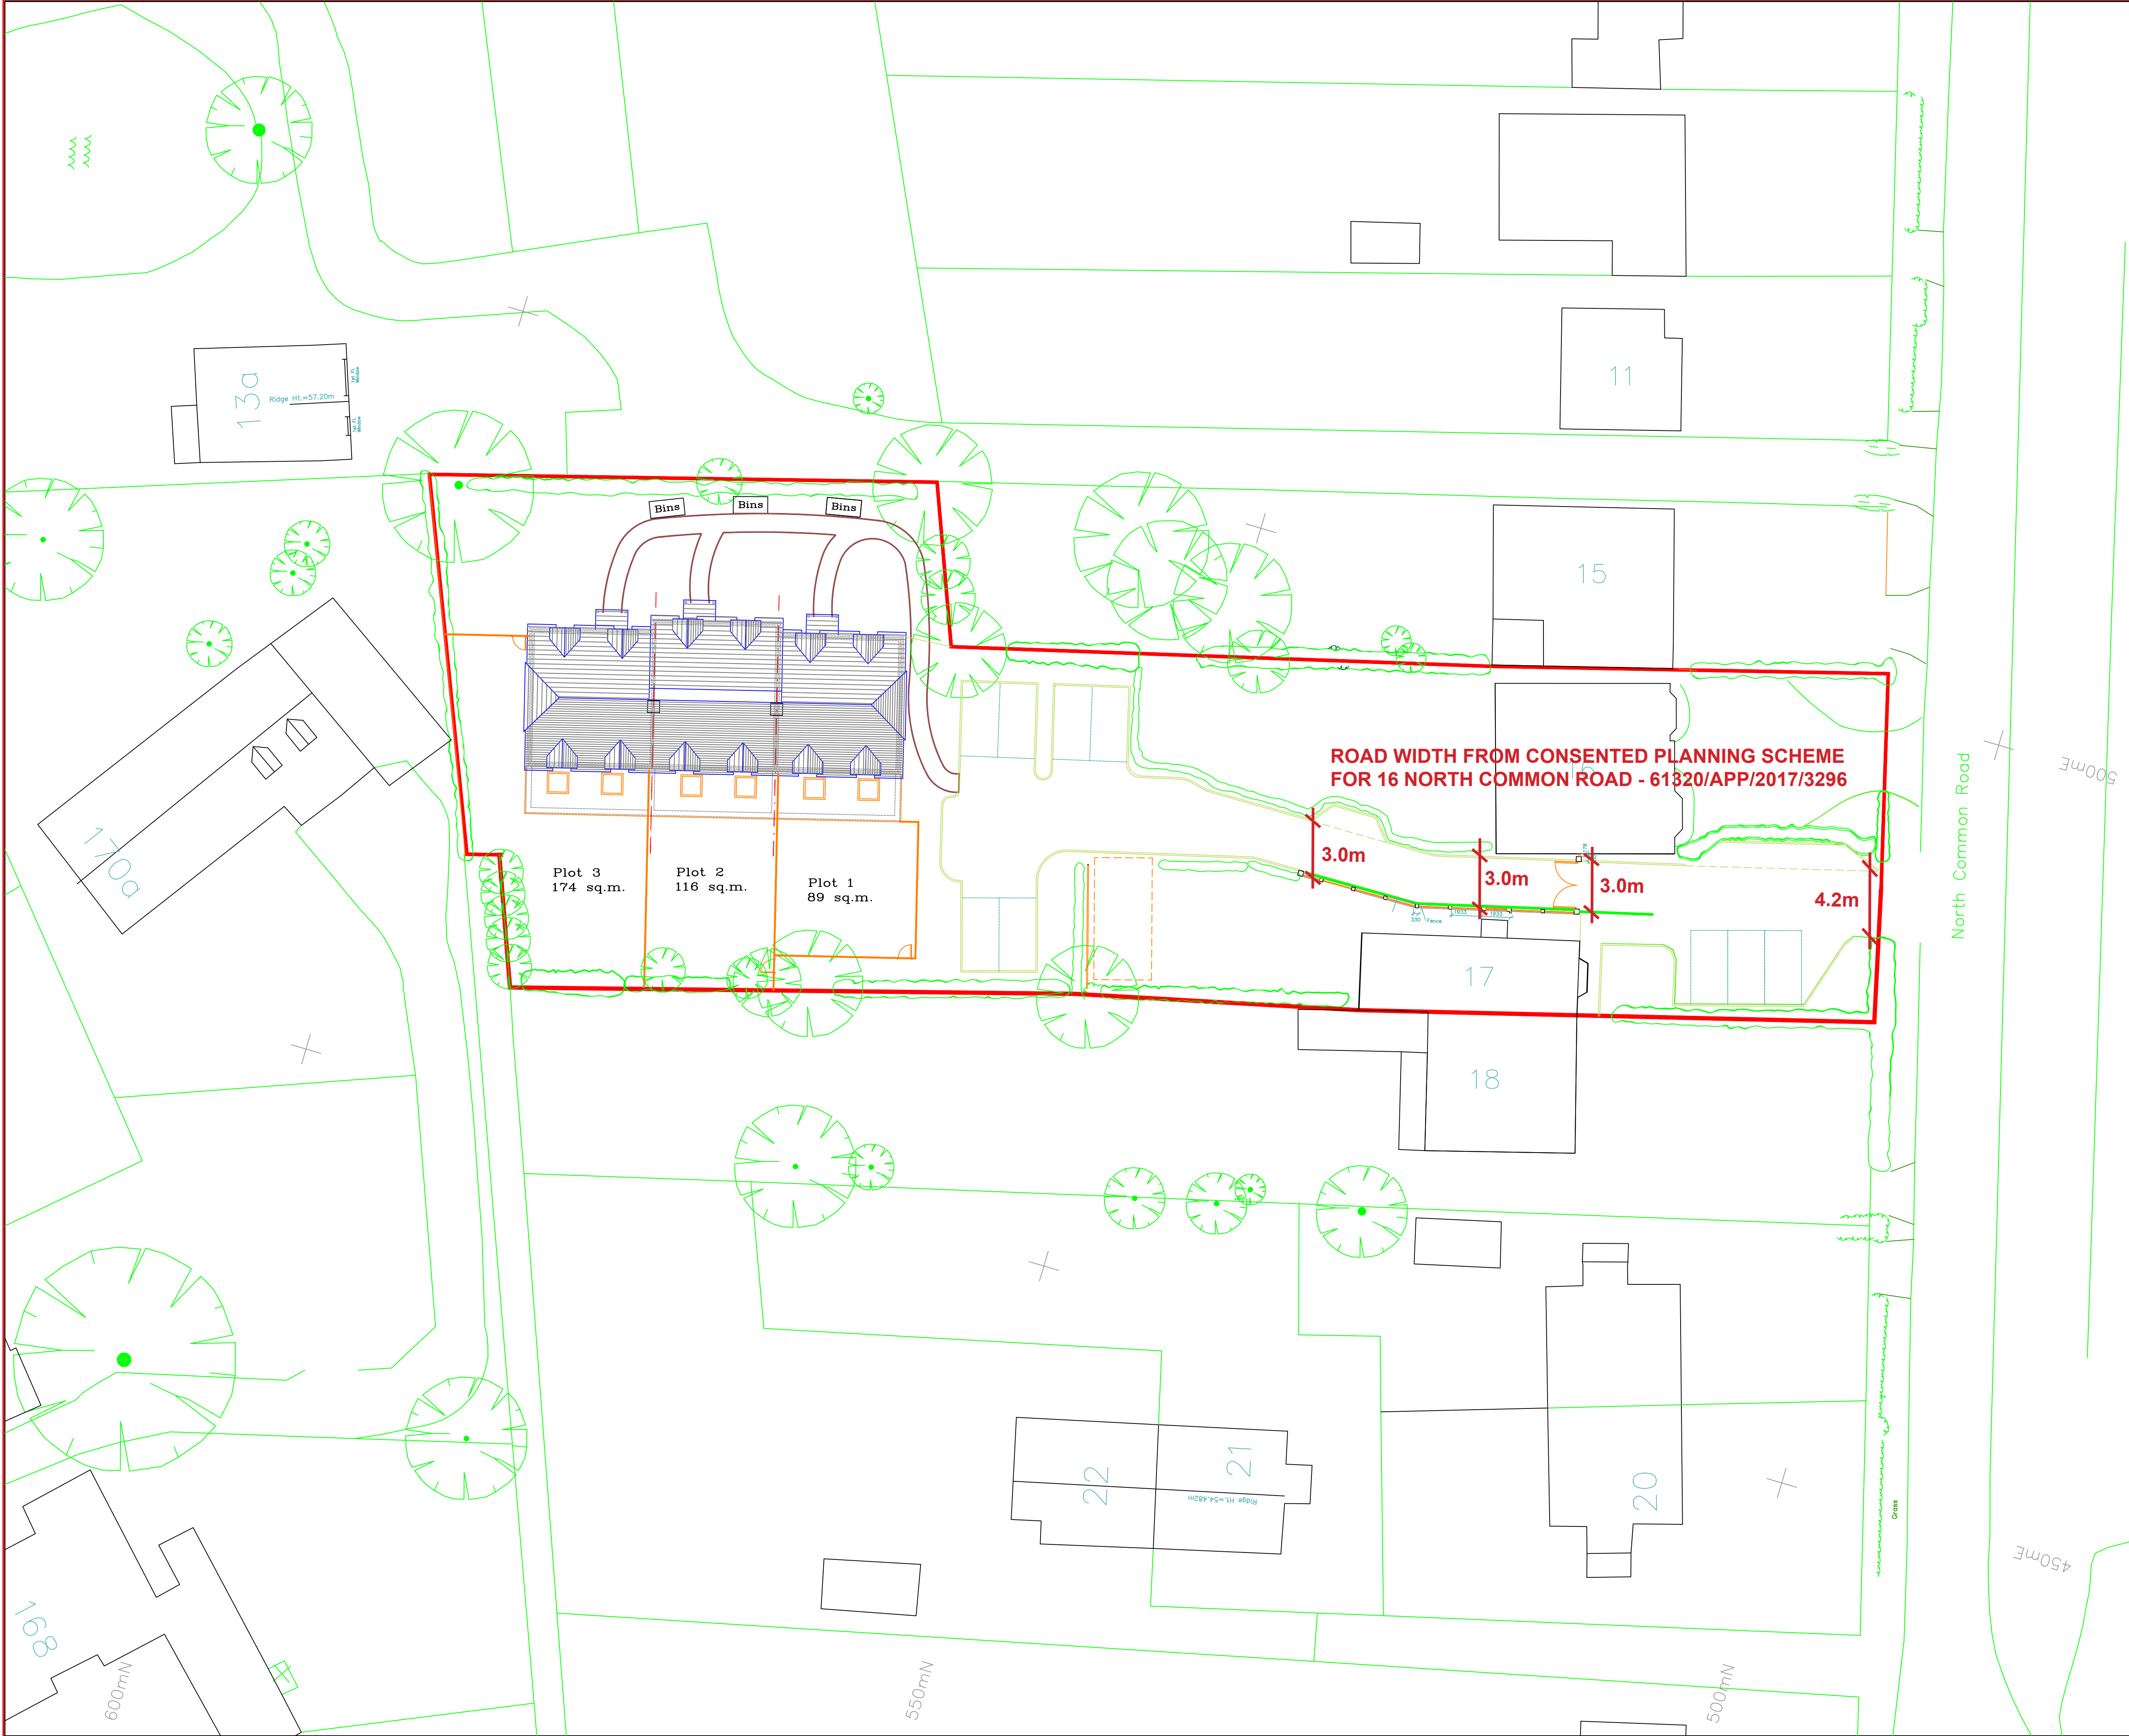

1. Do not scale from this drawing.
2. All dimensions to be checked on site before ordering materials or commencing work.
3. In case of discrepancies in drawings, calculations or details refer to TOWERS ASSOCIATES. for clarification: Unilateral decisions by contractors will not be accepted.
4. For any information not covered by these drawings refer to TOWERS ASSOCIATES. for clarification: Unilateral decisions by contractors will not be accepted.
5. The contractor must ensure that work is being carried out to the latest revisions of all the working drawings.
6. It is the contractors responsibility to inform the local authority before work commences on site, and at all prescribed stages of work. All to the District Surveyors satisfaction.
7. If work commences on site before full plans approval has been given, TOWERS ASSOCIATES accept no responsibility for any additional work or materials that the District Surveyor may require.
8. This drawing and all copies produced there from remain the copyright and property of TOWERS ASSOCIATES. It may only be reproduced by TOWERS ASSOCIATES and all copies must be returned to TOWERS ASSOCIATES if demanded.

By using this drawing the user and his or her employer signify their agreement of the above terms and conditions.

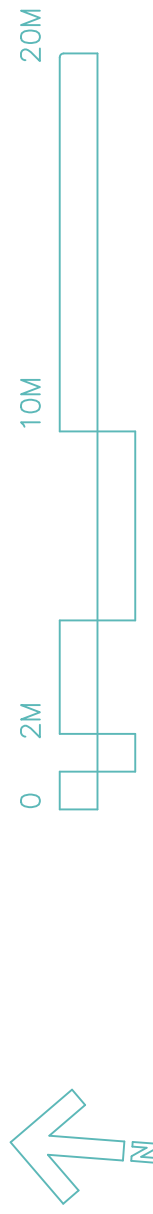

Station Information				
STN.	EASTING	NORTHING	LEVEL	DESC.
101	500.000	500.000	50.000	HLTI NAIL
102	486.384	504.895	50.112	HLTI NAIL
103	487.024	517.424	50.812	HLTI NAIL
104	476.007	540.145	50.140	NAIL
105	467.503	564.097	48.848	NAIL
106	462.931	583.683	48.868	NAIL
107	477.852	573.907	48.994	NAIL
108	487.007	542.331	50.120	NAIL

REV.

DATE

DESCRIPTION

JOB

16 North Common Road
Uxbridge, Middx.

TITLE

Proposed Block Plan.

DRG. No.

2896-K-01

REV.

SCALE: 1:200 @ A1

DRN BY JTD

Survey By:

CHILTERN SURVEYS Ltd.
LAND SURVEYS AND SITE ENGINEERING SERVICES
Surveyor Mill, Oxford, Tiverton, Devon. EX16 9BU
Tel: 01895 818951
E-mail: chiltern-surveys@btinternet.com

DATE Oct 14

CHECKED PDN

DATE Oct 14

TOWERS ASSOCIATES

Harefield Oil Terminal, Harvil Rd,
Harefield, MIDDX. UB9 6JL.
FAX. 01895 814664
TEL. 01895 812822