



STREET SCENE TO MILTON COURT – NO CHANGE




STREET SCENE TO ALMOND AVENUE



NORTH ELEVATION  
ALMOND AVENUE

EAST ELEVATION

WEST ELEVATION

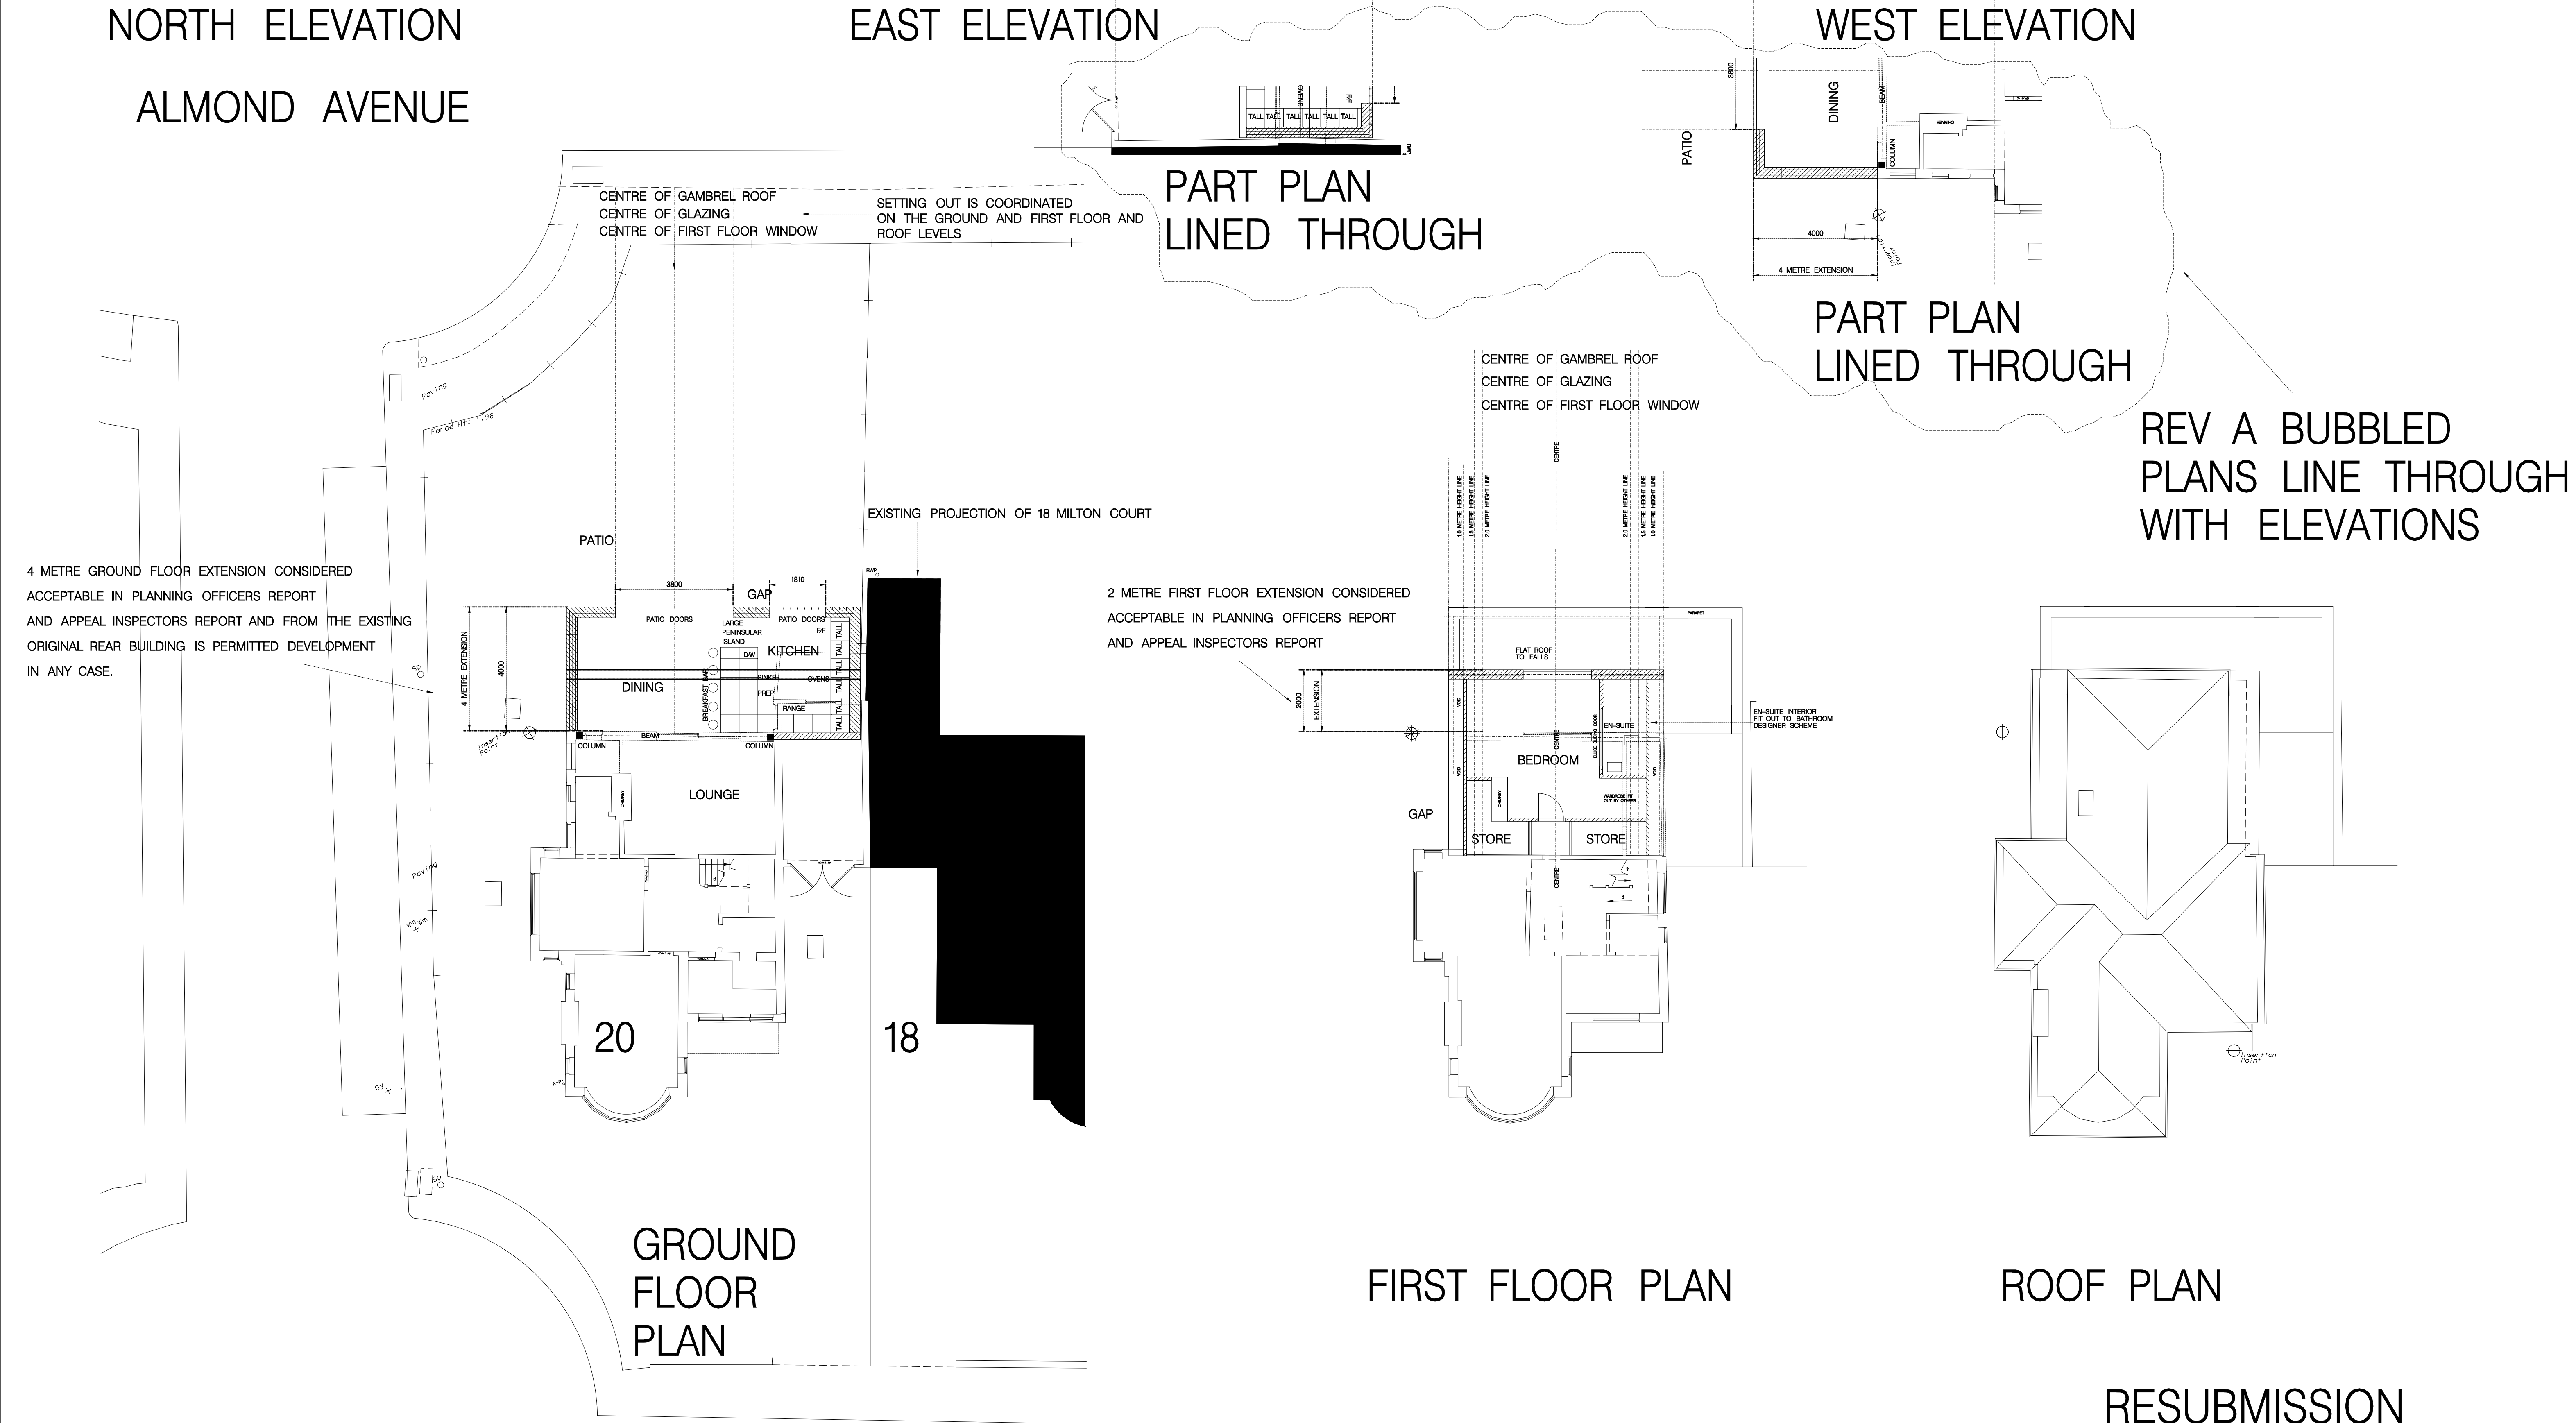


MILTON COURT


FIRST FLOOR PLAN

ROOF PLAN

RESUBMISSION  
AFTER APPEAL REPORT

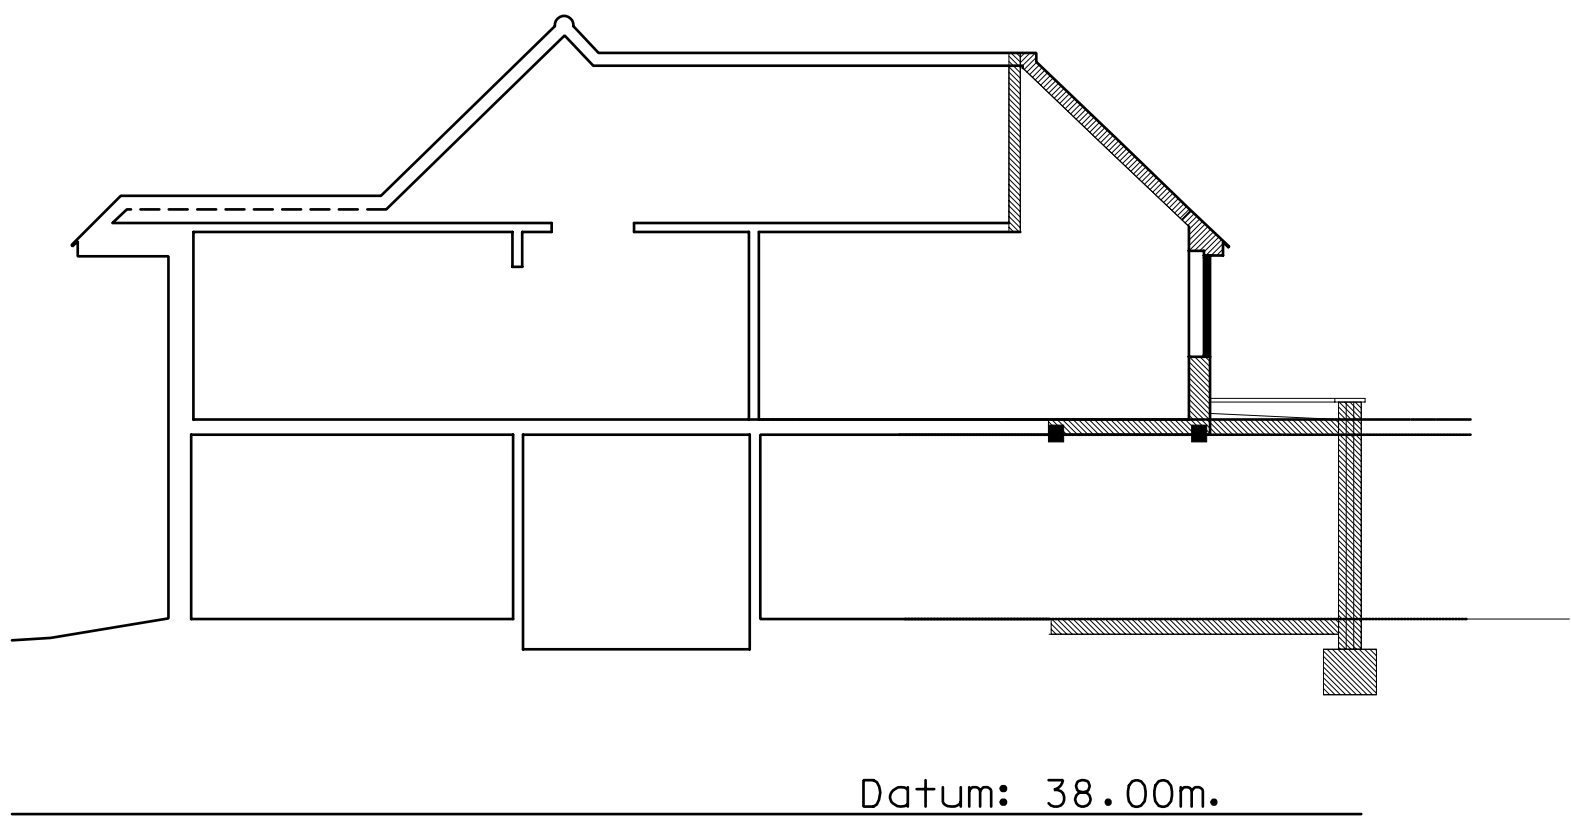


SOUTH NORTH CROSS SECTION  
'PART E' OUTBUILDING

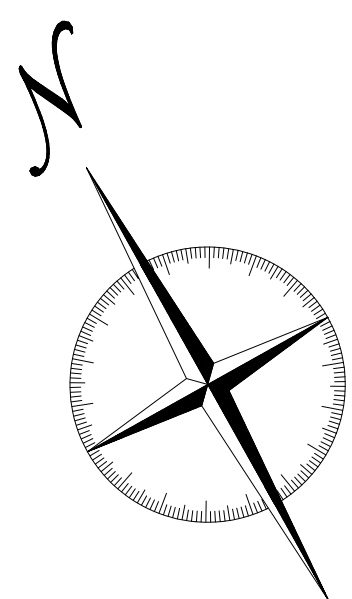

- WALL PLAN LEGEND:
- EXISTING WALLS
  - PROPOSED WALLS
  - WALLS REMOVED
  - WALLS OVER BEAM UNDER

Do not scale. Confirm all levels and dimensions on site before fabrication or ordering for avoidance of doubt; check on site.

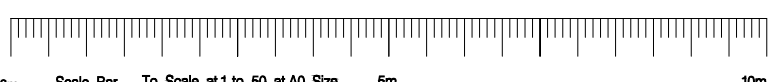

RIBA STAGE D  
SCHEME 3

PROPOSED EXTENSION AND  
ALTERATIONS AT  
20 MILTON COURT  
ICKENHAM UXBRIDGE  
UB10 8ND

PROPOSED PLANS

DRWG NO =20MC-3-02-a  
DATE AUGUST 2020  
SCALE ON DRAWING  
[1:100 @A0 SIZE]

Chartered Architects and Project Managers  
www.visionaryarchitects.com; info@visionaryarchitects.com  
Tel 07710 521 356  
Visionary Architects Ltd RIBA  
CHARTERED ARCHITECTS

PLANNING ISSUE