




STREET SCENE TO MILTON COURT



STREET SCENE TO ALMOND AVENUE

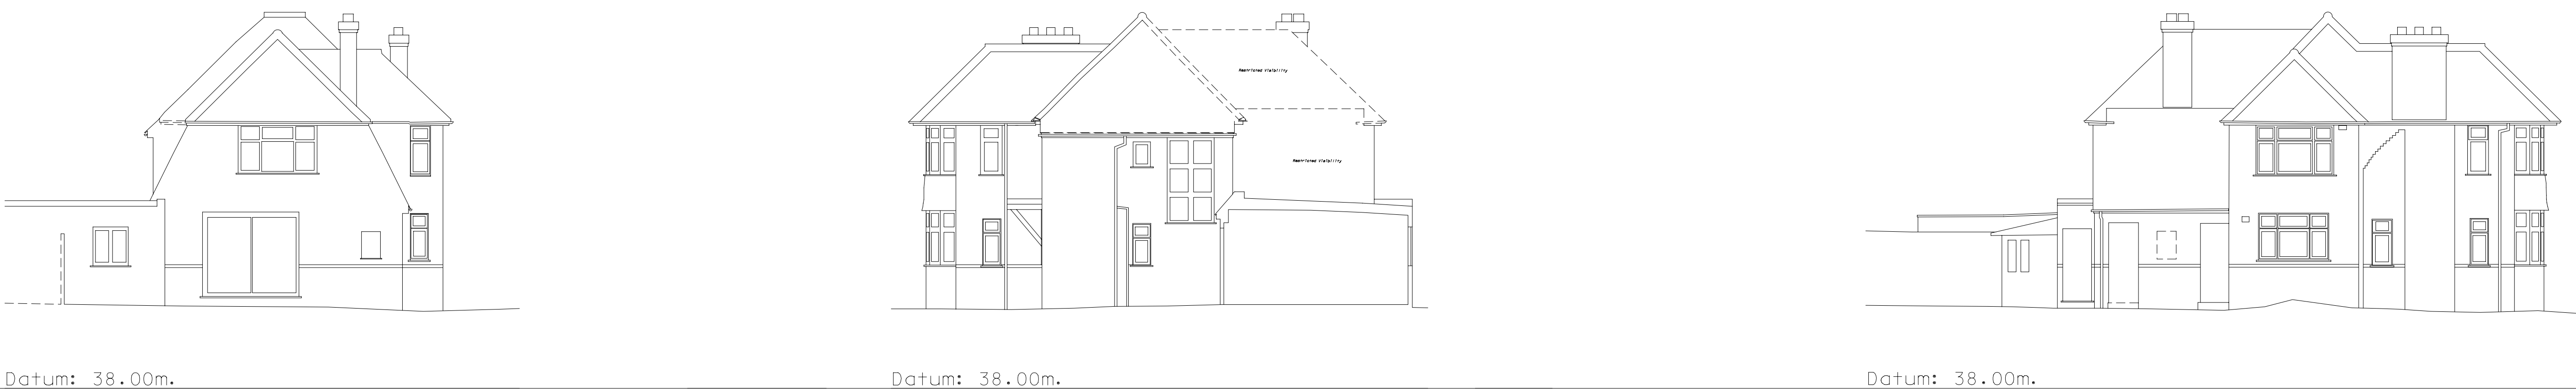


NORTH ELEVATION


EAST ELEVATION

WEST ELEVATION


ALMOND AVENUE

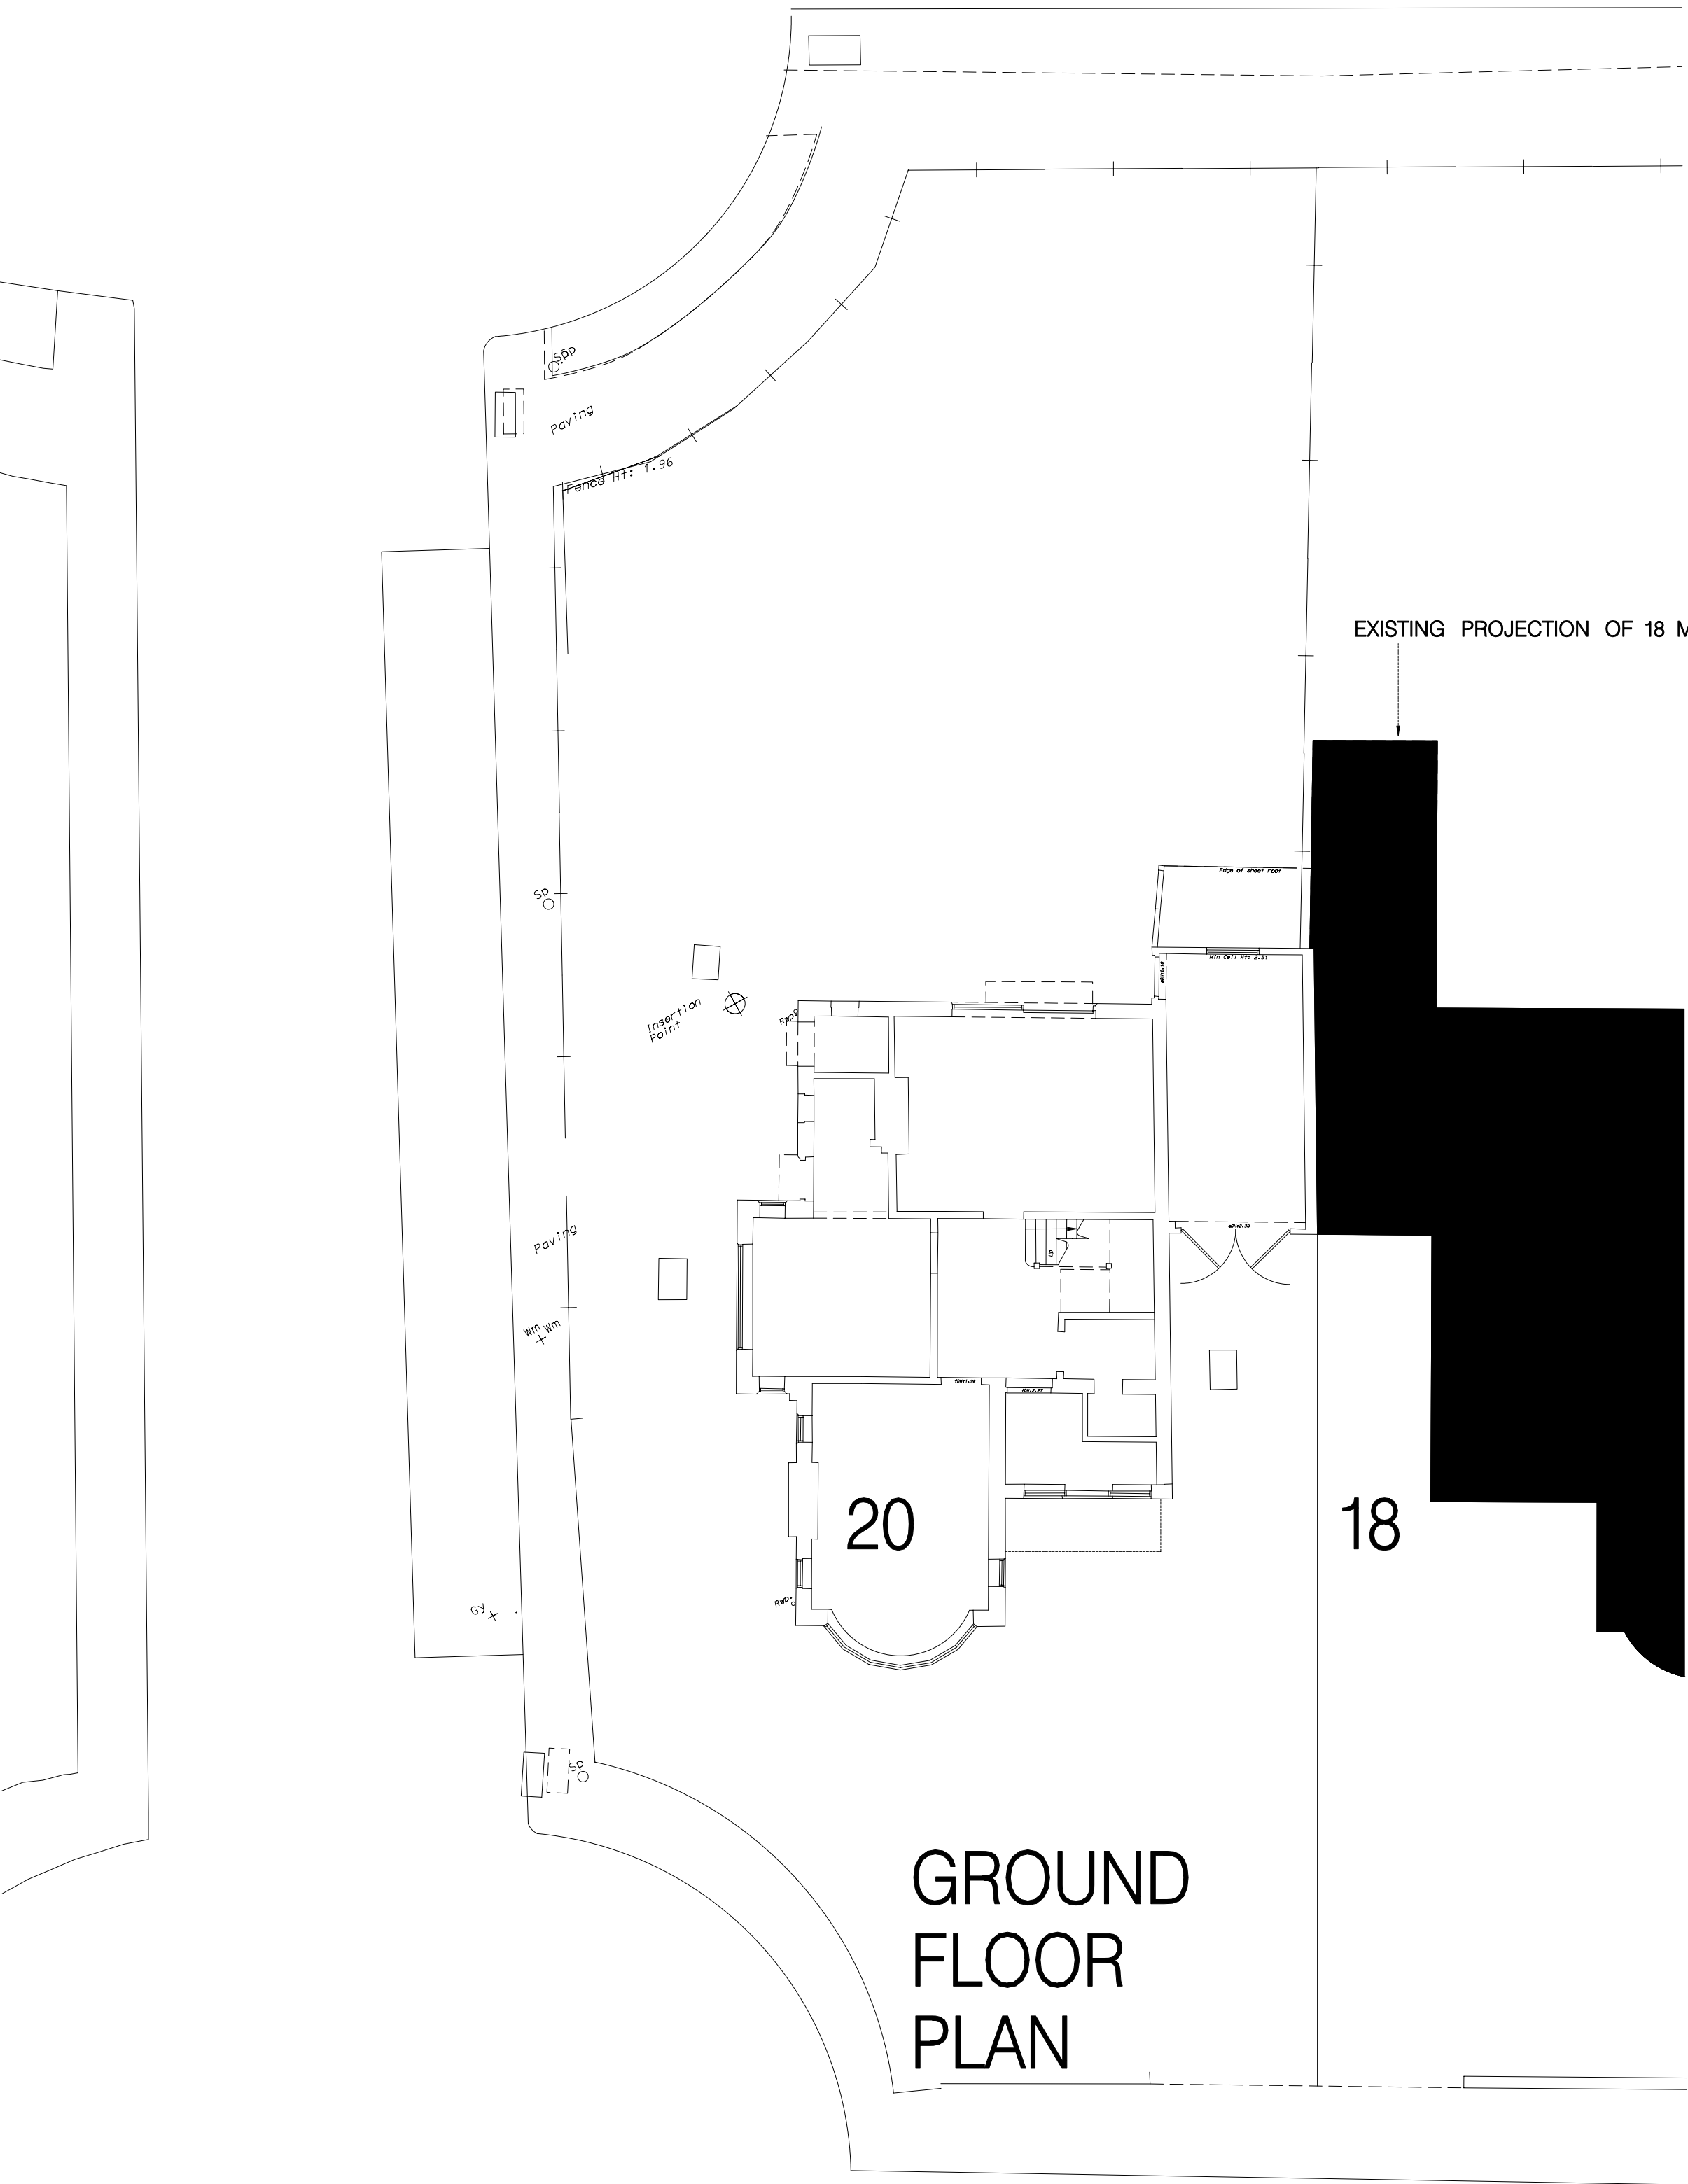


GROUND FLOOR PLAN

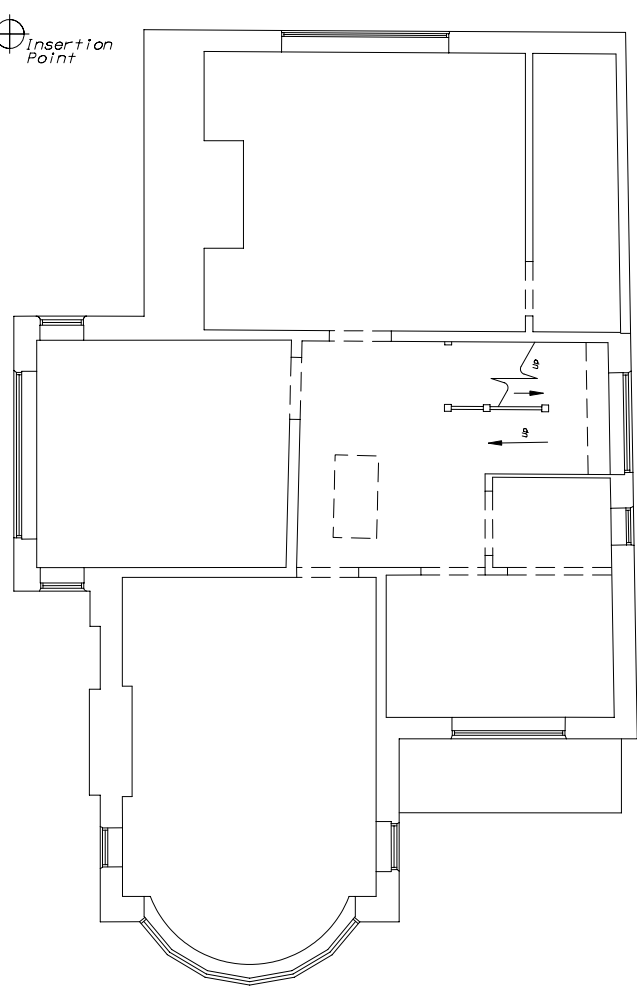


FIRST FLOOR PLAN

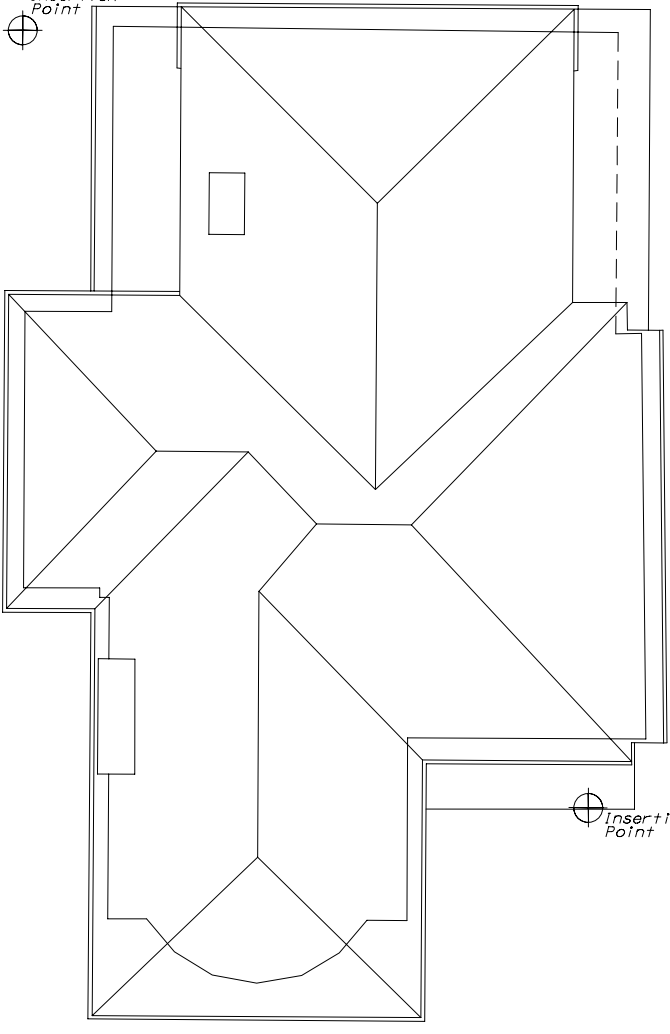


ROOF PLAN

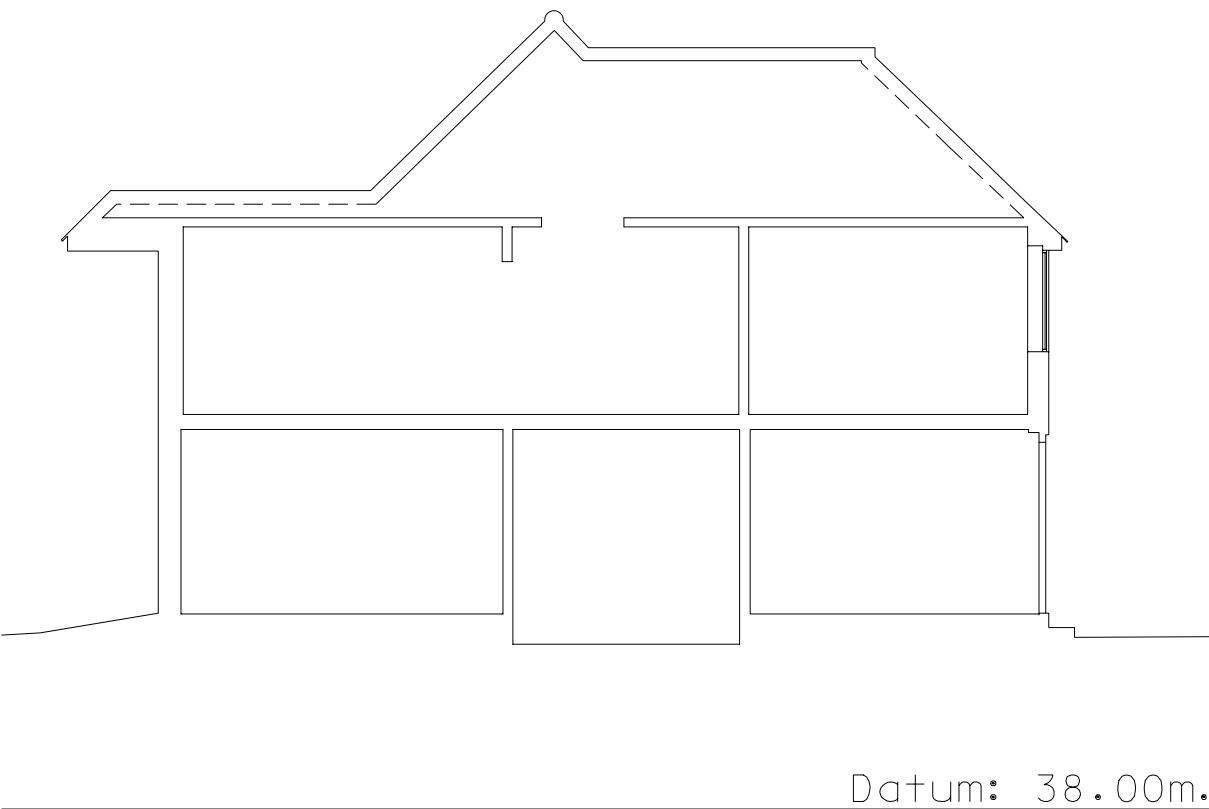

SOUTH NORTH CROSS SECTION

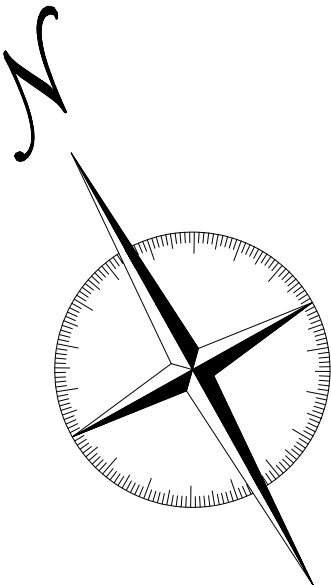

Do not scale. Confirm all levels and dimensions on site before fabrication or ordering for avoidance of doubt; check on site.

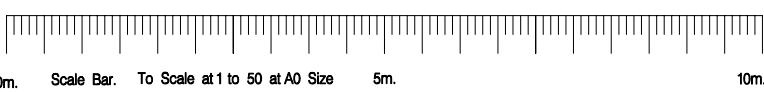

PLANNING ISSUE

PROPOSED EXTENSION AND ALTERATIONS AT 20 MILTON COURT ICKENHAM UXBRIDGE UB10 8ND

EXISTING PLANS

DRWG NO = 20MC-2-01
DATE JULY 2019
SCALE ON DRAWING
[1:100 @A0 SIZE]

Chartered Architects and Project Managers
www.visionaryarchitects.com; info@visionaryarchitects.com
Tel 07710 521 356
Visionary Architects Ltd RIBA