
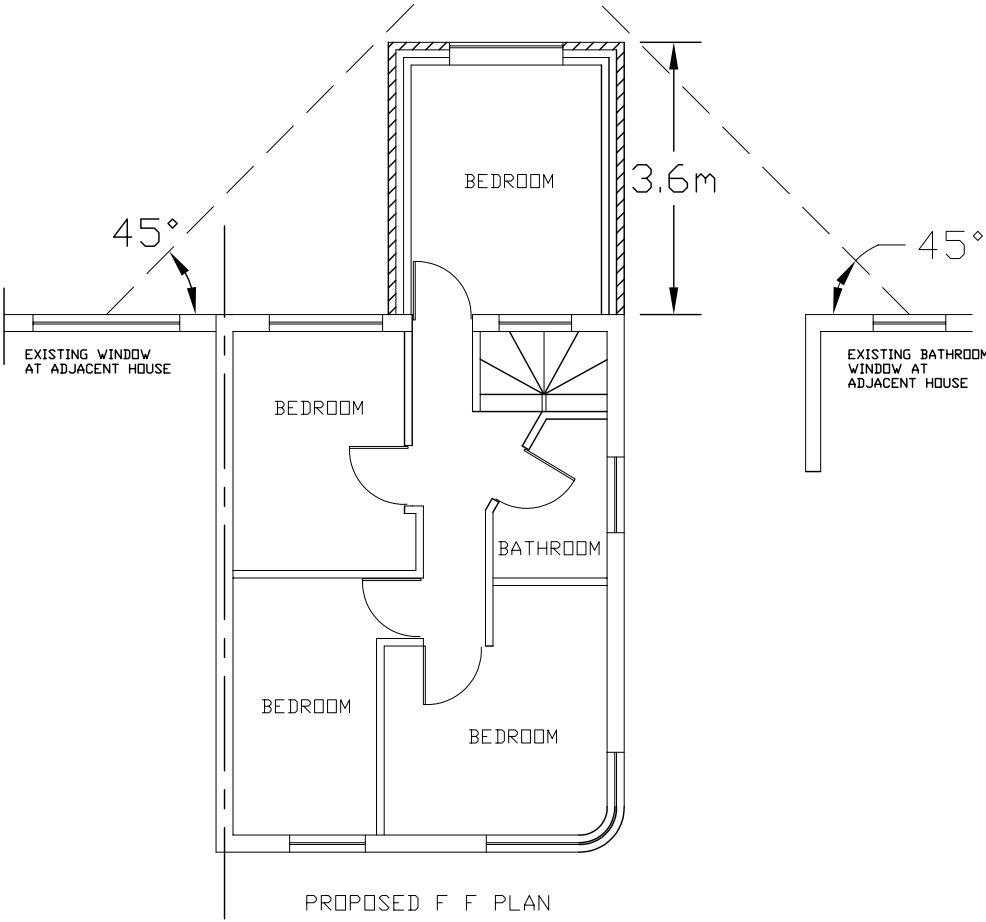
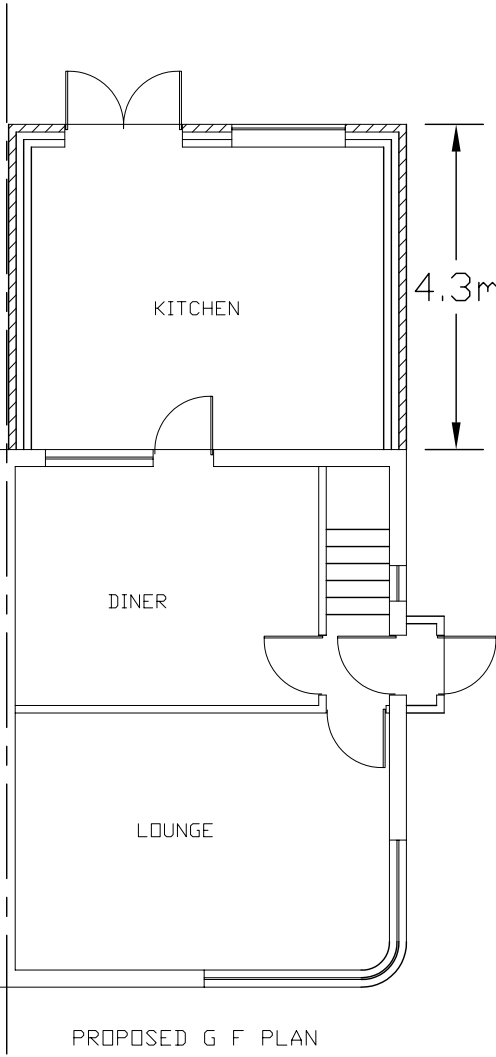
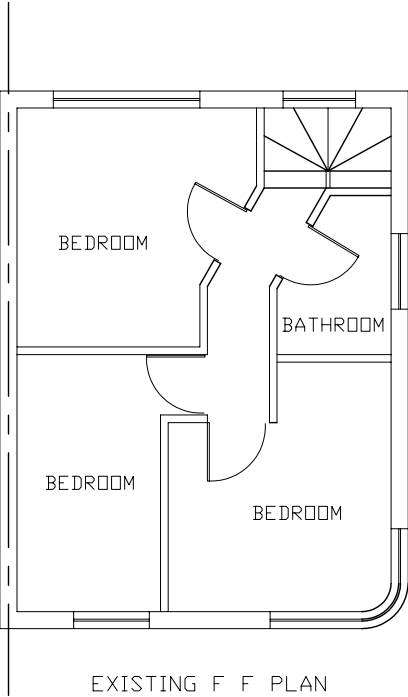


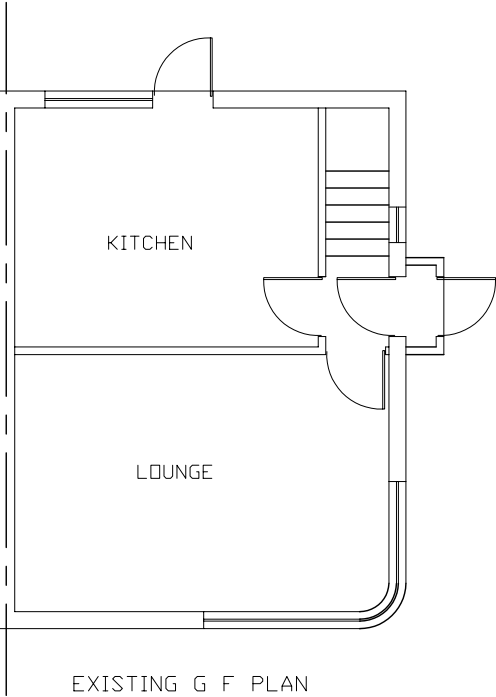

NOTES;


DIMENSIONS ARE TO CHECKED AND CONFIRMED BEFORE CONSTRUCTION PHASE.

ALL NEW EXTERNAL MATERIALS TO MATCH, AS CLOSE AS POSSIBLE, TO EXISTING EXTERNAL MATERIALS.

THE CLIENT IS RESPONSIBLE FOR PARTY WALL AGREEMENT OR ISSUES RELATING TO PARTY WALL

ALL STRUCTURAL ELEMENTS ARE TO BE DESIGNED AND SPECIFIED BY THE STRUCTURAL ENGINEER.

NO PROPOSED CHANGES AT THE FRONT FACING THE ROAD

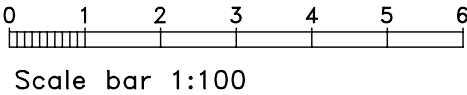

Project

PROPOSED SINGLE STOREY AND PART DOUBLE STOREY REAR EXTENSIONS AT 6 DUNBAR CLOSE HAYES MIDDLESEX UB4 0DF

Drawing Title

FLOOR PLANS

Scale

1:100

Date

APRIL 2019

Drawing No.

6/DC/01