


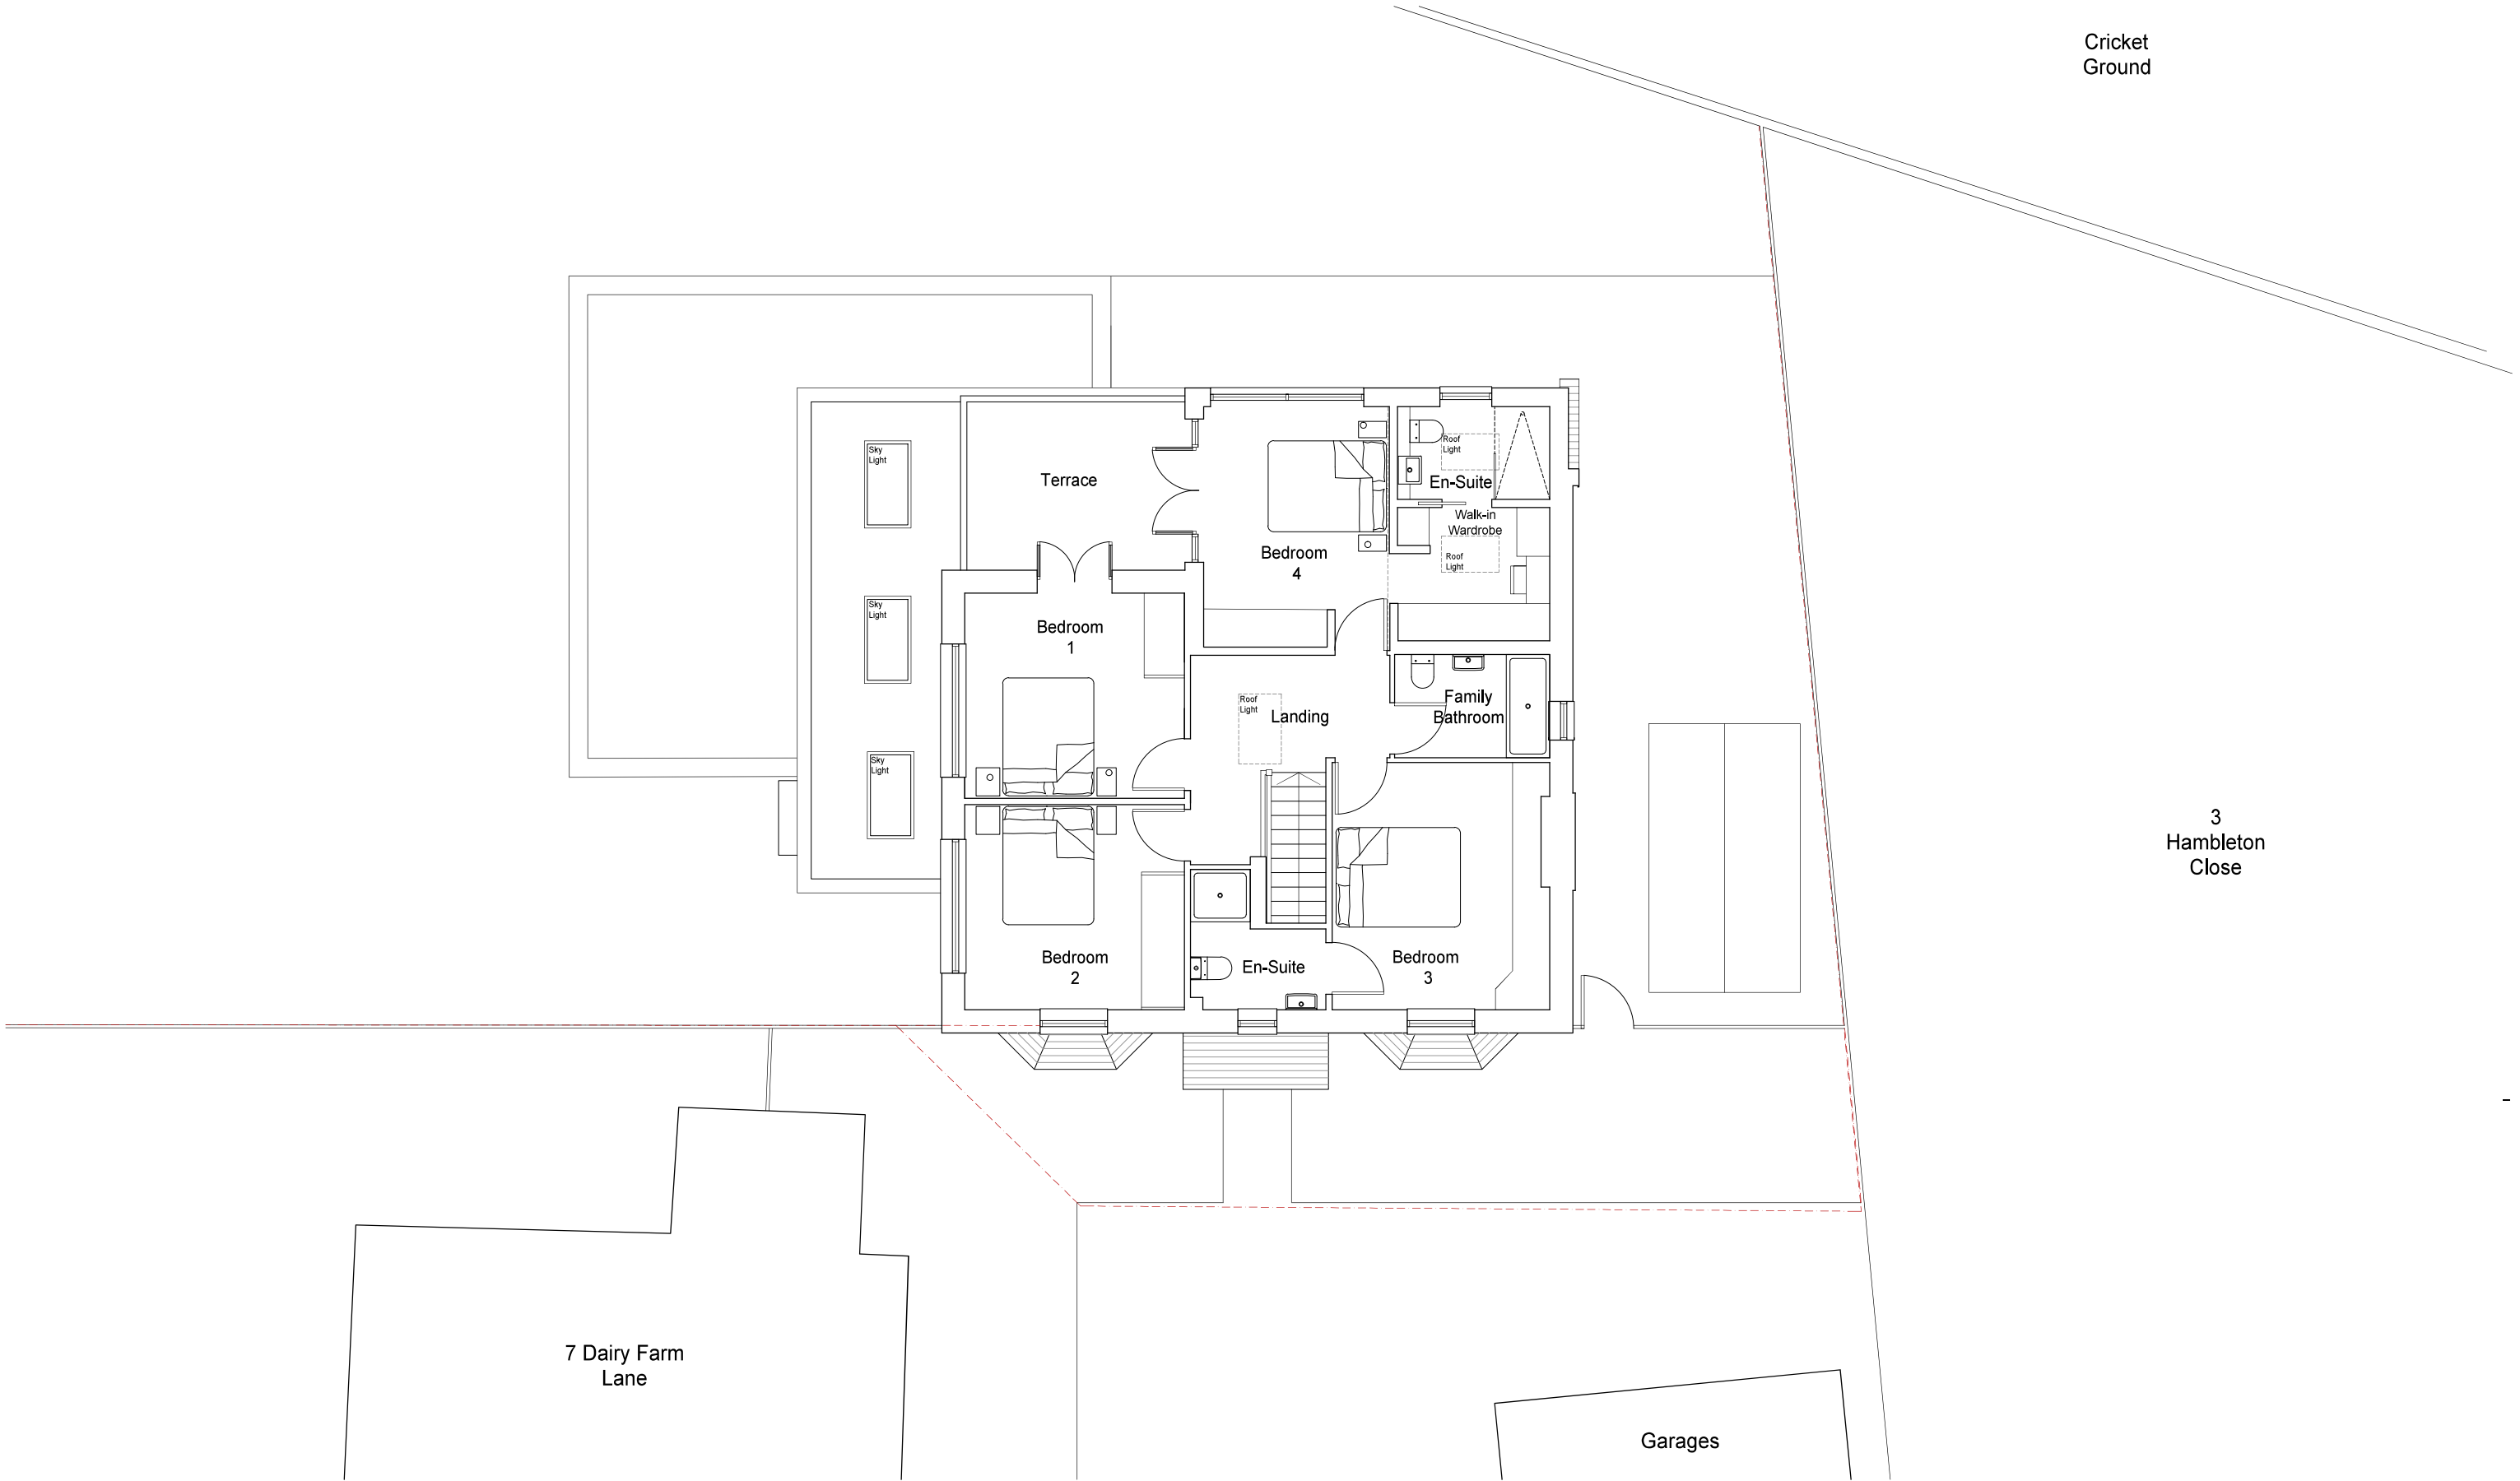

0 1 2 4m

