


Gurdina Jalaf


DESIGNER and ILLUSTRATOR




PROPOSED 3.8m EXTENSION

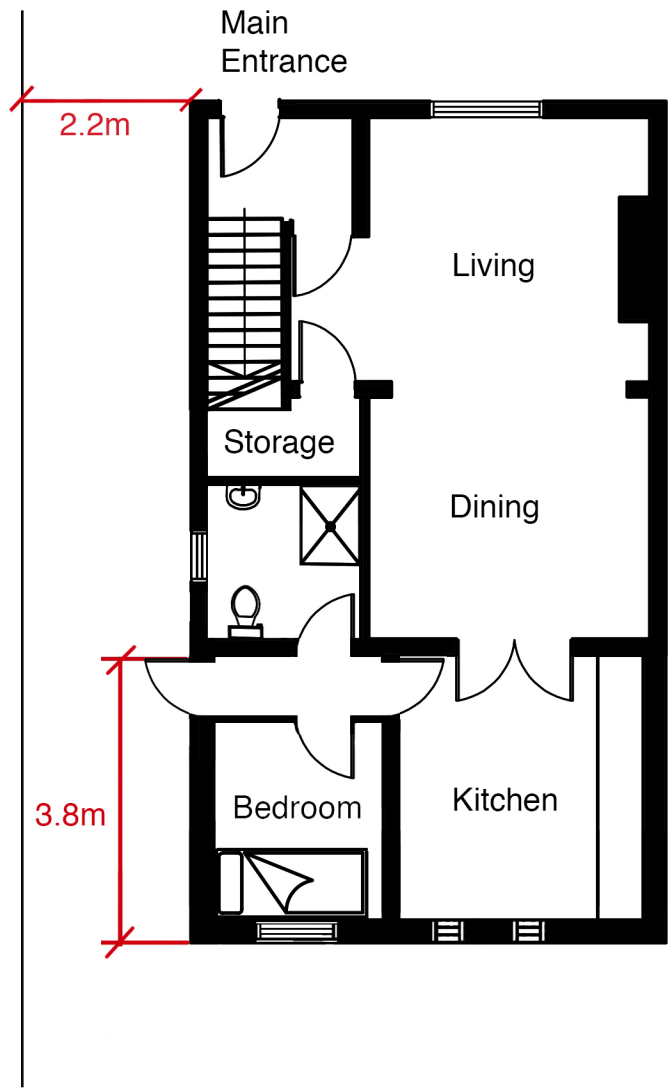

Proposed Ground Floor Plan
1:100

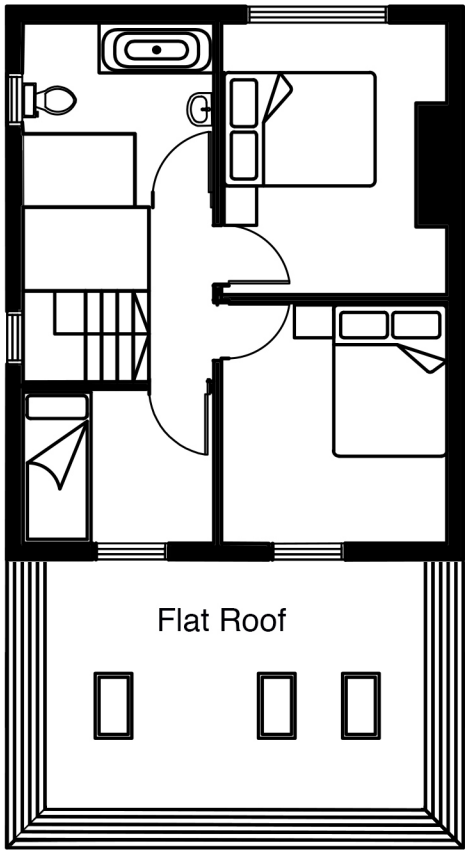

Proposed First Floor Plan
1:100

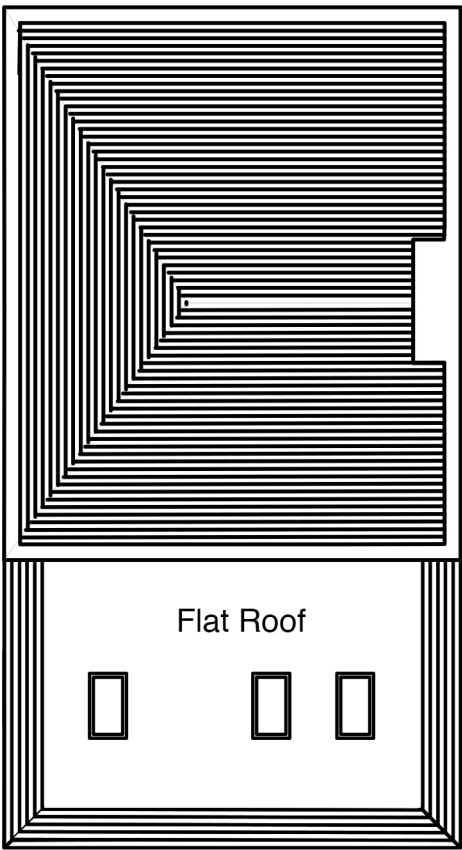

Proposed Roof Plan
1:100