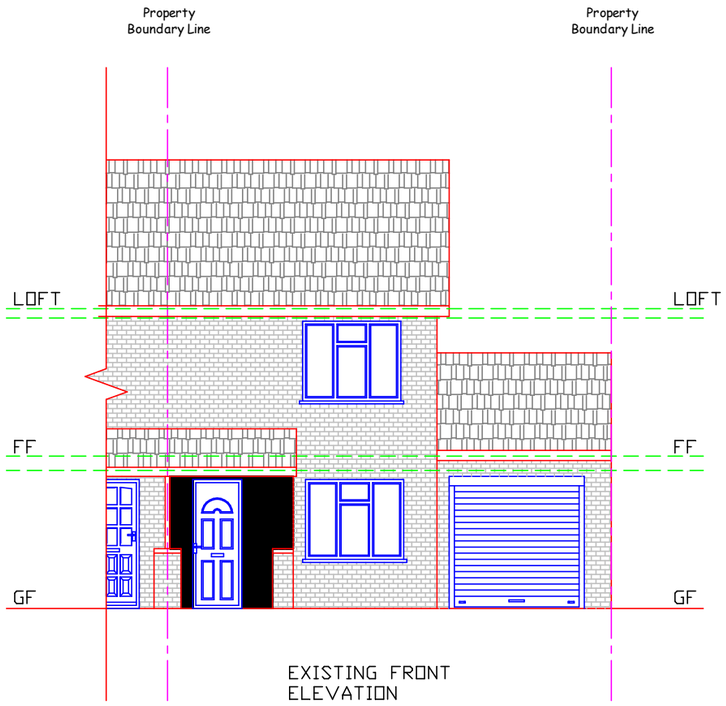

EXISTING FRONT
ELEVATION

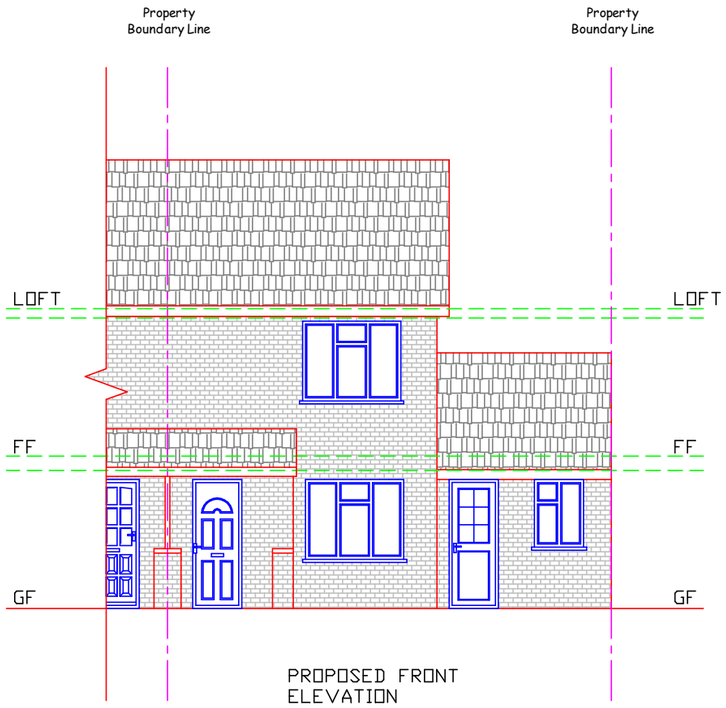

PROPOSED FRONT
ELEVATION

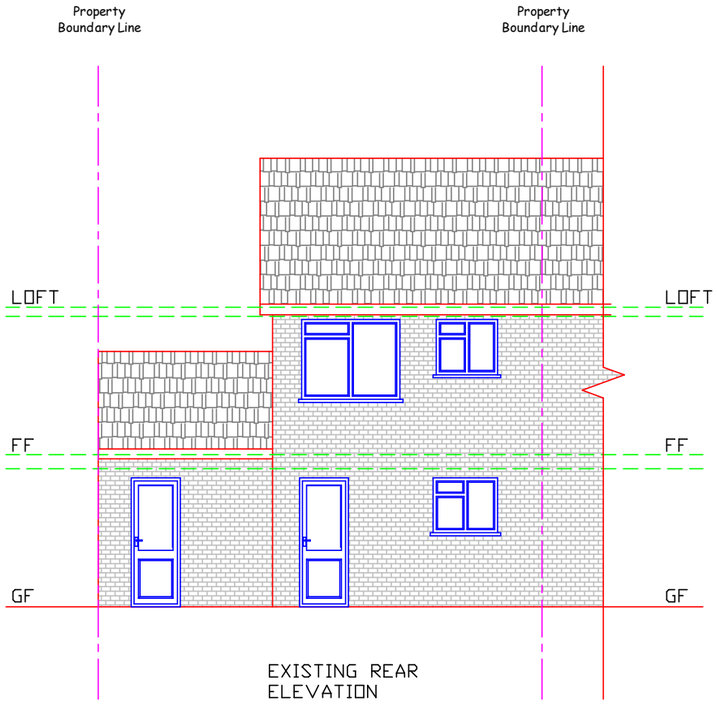

EXISTING REAR
ELEVATION

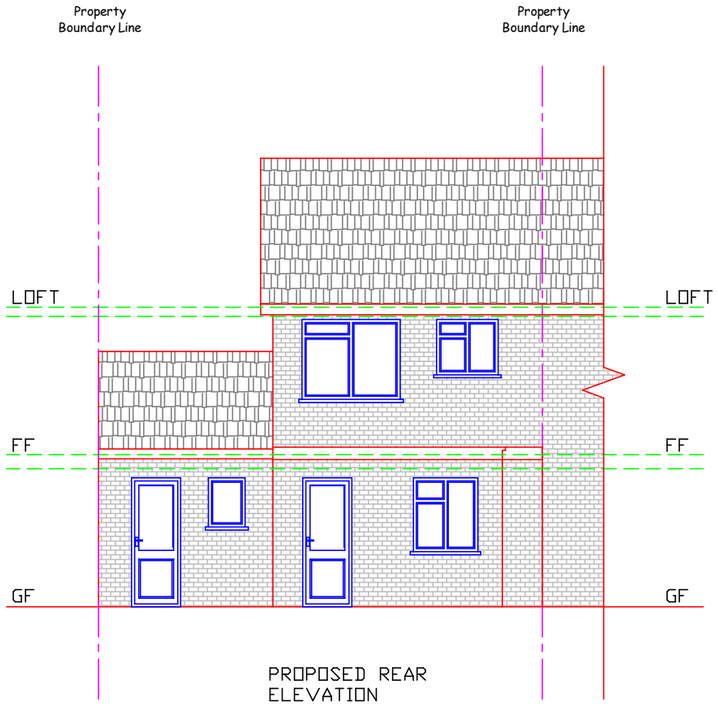

PROPOSED REAR
ELEVATION

KEY

SCALE 1:100
@A3

0 1cm 2cm 3cm 4cm 5cm
0 1m 2m 3m 4m 5m

Rev.	Description	Init.
B		
A		

CLIENT

Mrs Naila Shahzad

PROJECT TITLE

Proposed Single storey rear extension and conersion of garage to habitable use

SITE ADDRESS

28 Paddington Close, Hayes, UB4 9QH

BRICKS AND MORTAR ENTERPRISES
52 ALLENDALE AVENUE, SOUTHALL, UB1 2SW
Mobile: 07956 959418
Email: info@bricksandmortarenteprises.com
website: www.bricksandmortarenteprises.com

All dimensions must be checked on site before commencing work. Do not scale from these drawing.
Any devisations from plans or structural alternations are to be notified immediately.
Any building works undertaken before all necessary Local Authority approvals have been obtained are at clients own risk.
Any revised drawing or additional structural designs required after Local Authority approvals have been gained will for man additional cost to the client.

PLANNING ISSUE

28 Paddington Close - Drawing No. 01

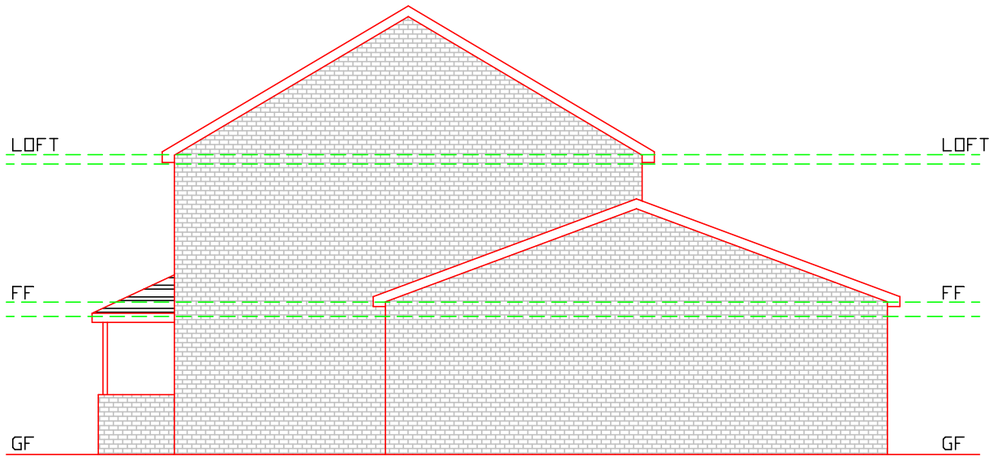

EXISTING RIGHT SIDE
ELEVATION

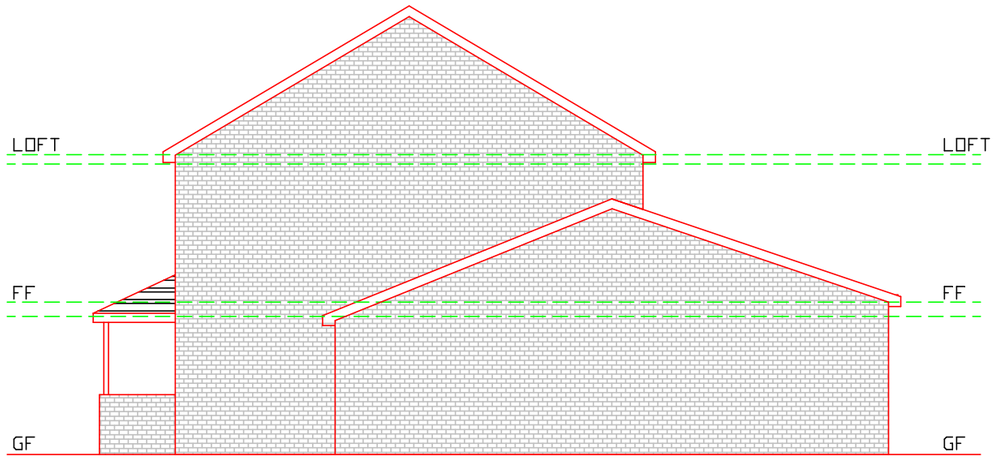

PROPOSED RIGHT SIDE
ELEVATION

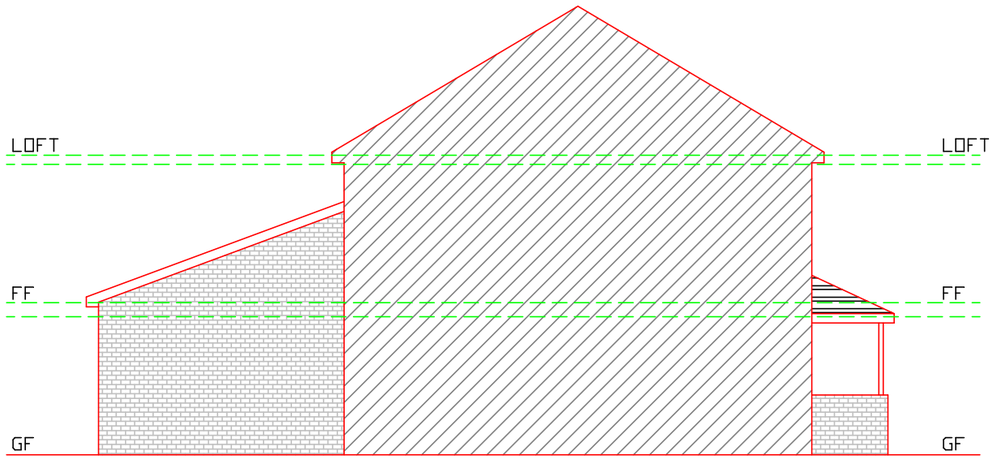

EXISTING LEFT SIDE
ELEVATION

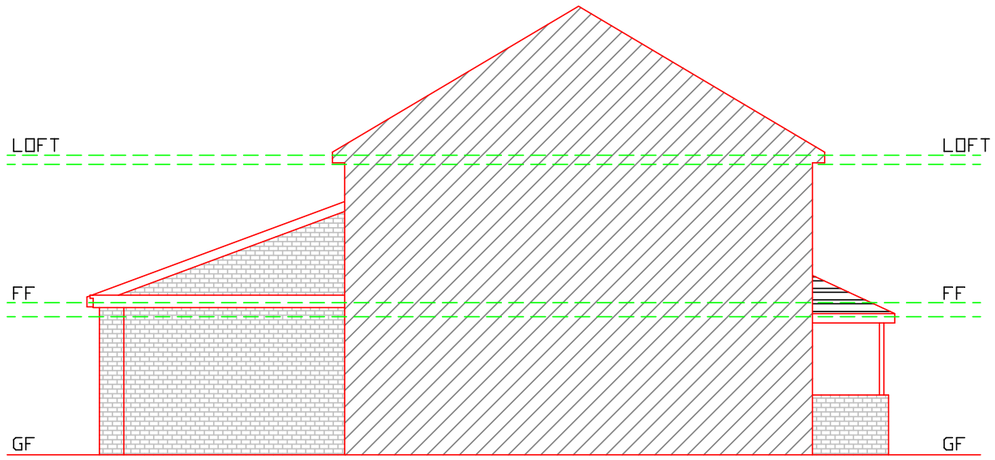

PROPOSED LEFT SIDE
ELEVATION

KEY

SCALE 1:100
@A3

0 1cm 2cm 3cm 4cm 5cm
0 1m 2m 3m 4m 5m

Rev.	Description	Init.
B		
A		

CLIENT

Mrs Naila Shahzad

PROJECT TITLE

Proposed Single storey rear extension and conersion of garage to habitable use

SITE ADDRESS

28 Paddington Close, Hayes, UB4 9QH

BRICKS AND MORTAR ENTERPRISES
52 ALLENDALE AVENUE, SOUTHALL, UB1 2SW
Mobile: 07956 959418
Email: info@bricksandmortarenterprises.com
website: www.bricksandmortarenterprises.com

All dimensions must be checked on site before commencing work. Do not scale from these drawing.
Any deviations from plans or structural alternations are to be notified immediately.
Any building works undertaken before all necessary Local Authority approvals have been obtained are at clients own risk.
Any revised drawing or additional structural designs required after Local Authority approvals have been gained will for man additional cost to the client.

PLANNING ISSUE

28 Paddington Close - Drawing No. 02

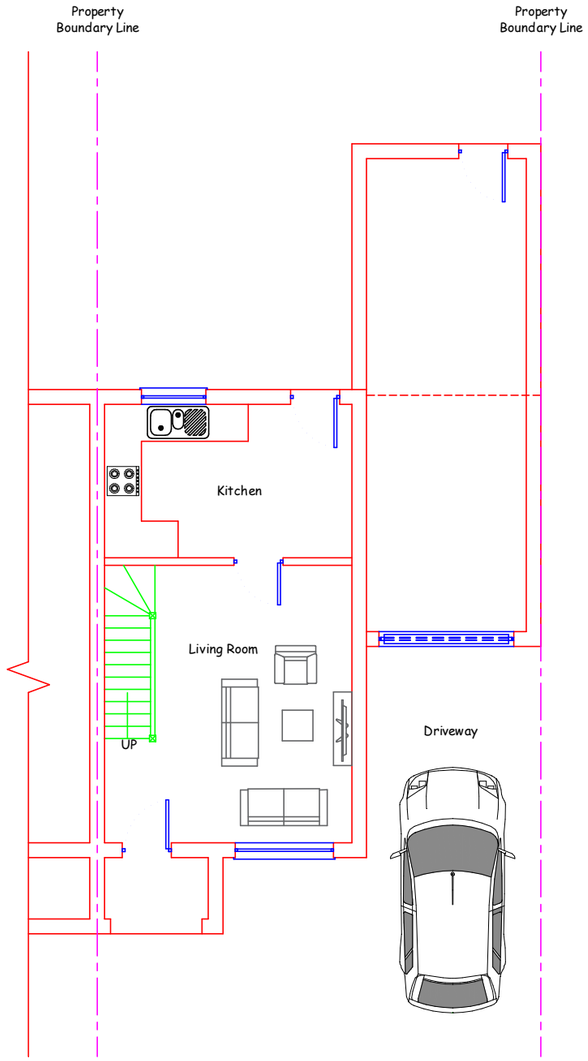

EXISTING GROUND
FLOOR PLAN

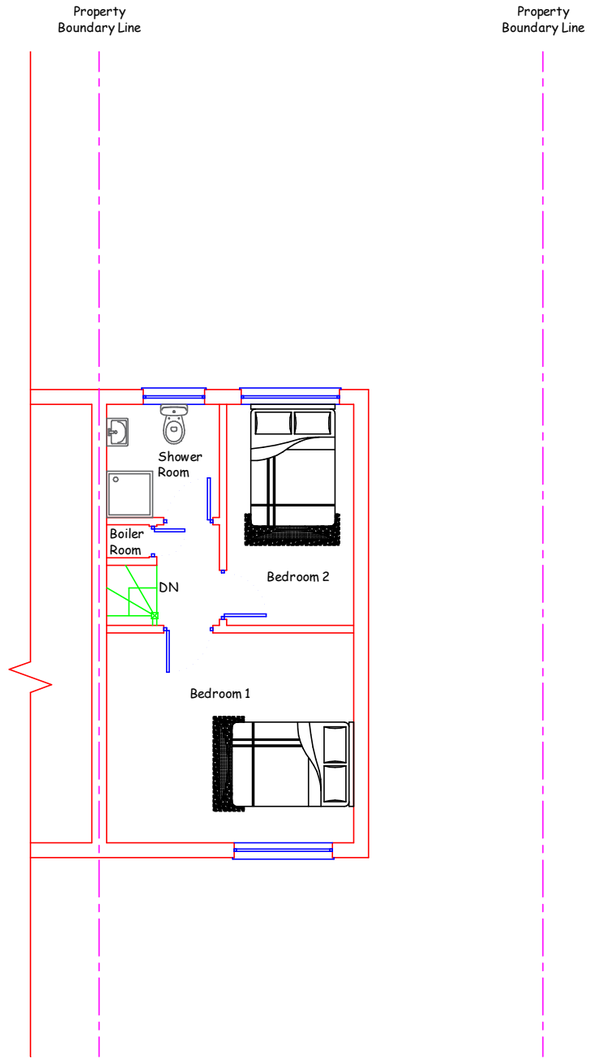

EXISTING FIRST
FLOOR PLAN

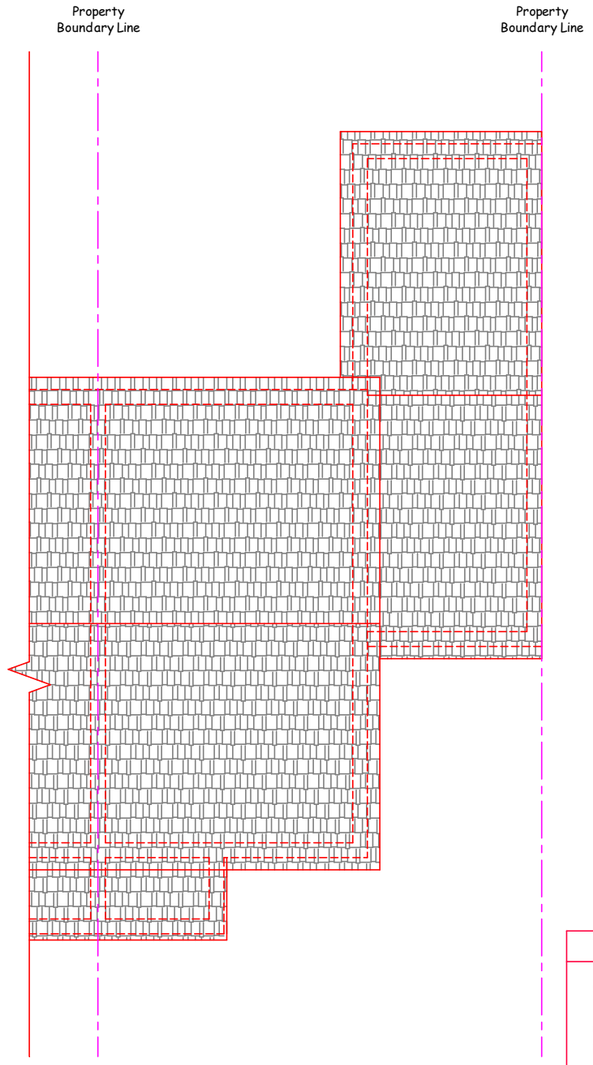

EXISTING ROOF PLAN

KEY

SCALE 1:100
@A3

0 1cm 2cm 3cm 4cm 5cm
0 1m 2m 3m 4m 5m

Rev.	Description	Init.
B		
A		

CLIENT

Mrs Naila Shahzad

PROJECT TITLE

Proposed Single storey rear extension and conersion of garage to habitable use

SITE ADDRESS

28 Paddington Close, Hayes, UB4 9QH

BRICKS AND MORTAR ENTERPRISES
52 ALLENDALE AVENUE, SOUTHALL, UB1 2SW
Mobile: 07956 959418
Email: info@bricksandmortarenteprises.com
website www.bricksandmortarenteprises.com

All dimensions must be checked on site before commencing work. Do not scale from these drawing.
Any deviations from plans or structural alternations are to be notified immediately.
Any building works undertaken before all necessary Local Authority approvals have been obtained are at clients own risk.
Any revised drawing or additional structural designs required after Local Authority approvals have been gained will form an additional cost to the client.

PLANNING ISSUE

28 Paddington Close - Drawing No. 03

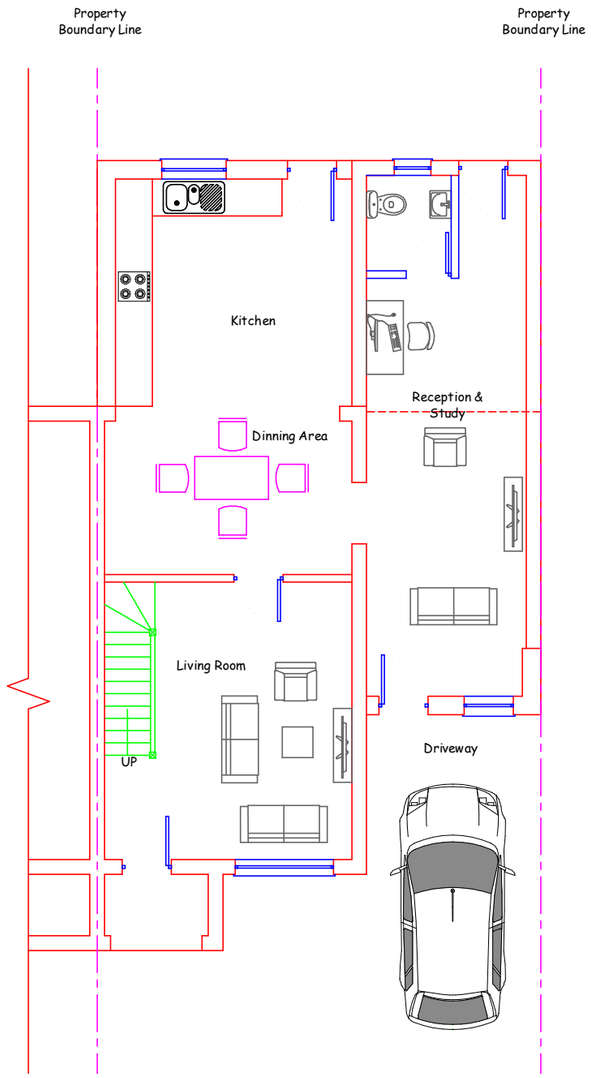

PROPOSED GROUND
FLOOR PLAN

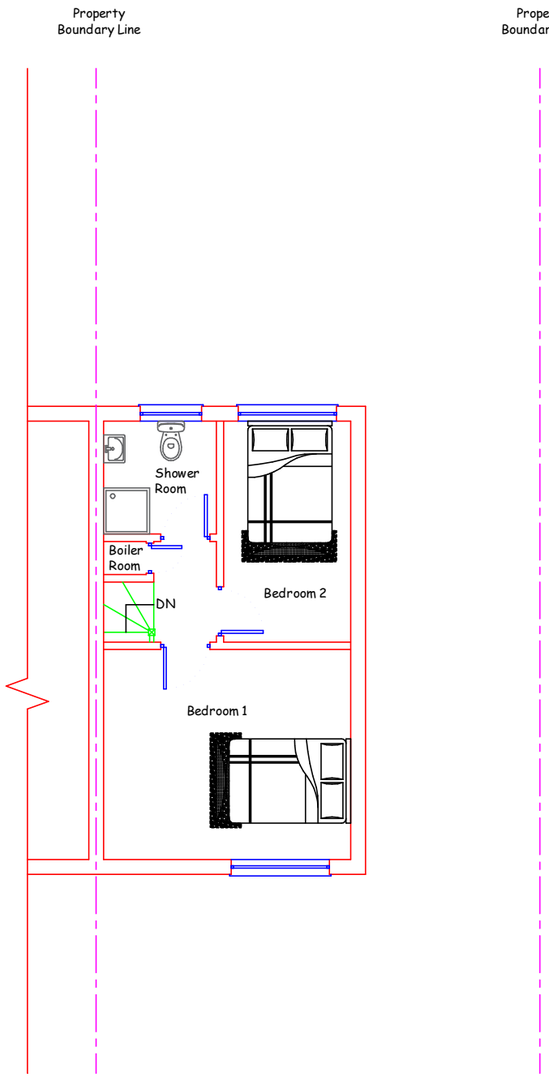

PROPOSED FIRST
FLOOR PLAN

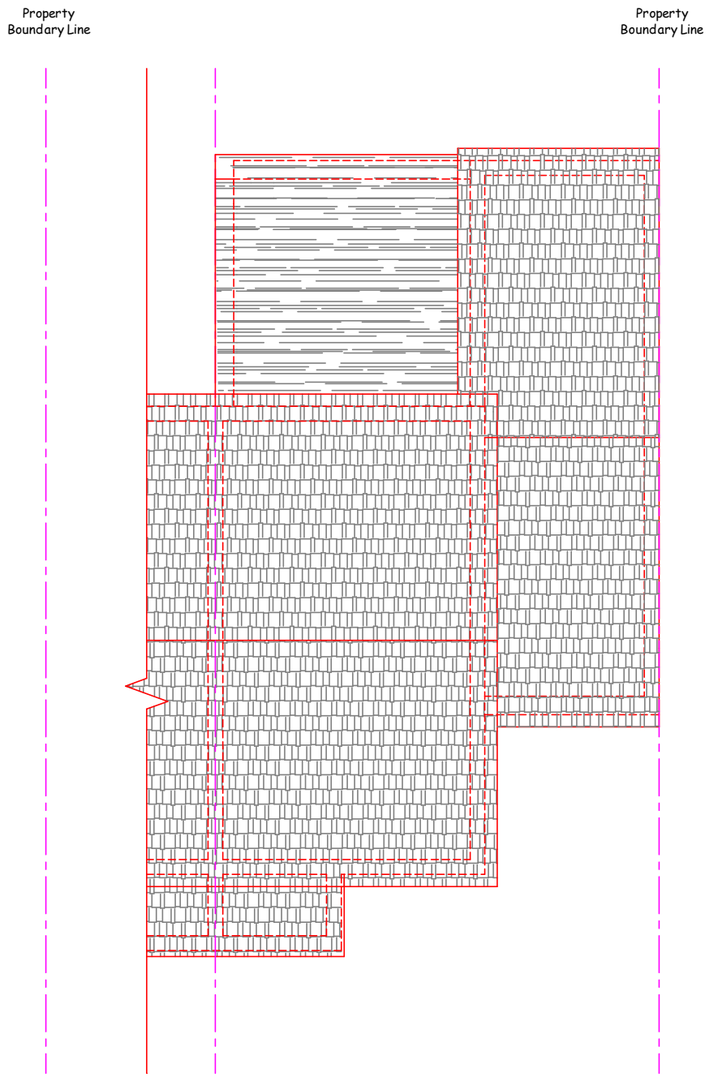

PROPOSED ROOF PLAN

KEY

SCALE 1:100
@A3

0 1cm 2cm 3cm 4cm 5cm
0 1m 2m 3m 4m 5m

Rev.	Description	Init.
B		
A		

CLIENT

Mrs Naila Shahzad

PROJECT TITLE

Proposed Single storey rear extension and conersion of garage to habitable use

SITE ADDRESS

28 Paddington Close, Hayes, UB4 9QH

BRICKS AND MORTAR ENTERPRISES
52 ALLENDALE AVENUE, SOUTHALL, UB1 2SW
Mobile: 07956 959418
Email: info@bricksandmortarenteprises.com
website: www.bricksandmortarenteprises.com

All dimensions must be checked on site before commencing work. Do not scale from these drawing.
Any deviations from plans or structural alternations are to be notified immediately.
Any building works undertaken before all necessary Local Authority approvals have been obtained are at clients own risk.
Any revised drawing or additional structural designs required after Local Authority approvals have been gained will for man additional cost to the client.

PLANNING ISSUE

28 Paddington Close - Drawing No. 04