


Plan Legend

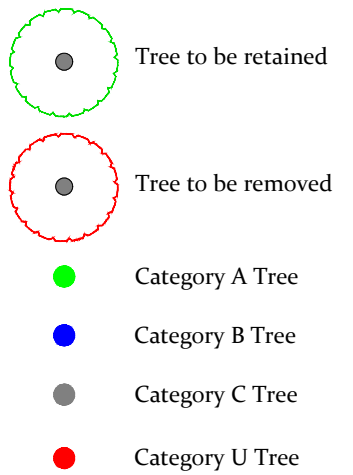

Areas, groups or woodlands are shown as polygons using the same colours as above. Dashed lines show removals

Root Protection Area (RPA)
Original in dotted light blue
if amended.

Protective fencing

CEZ Construction & storage exclusion zone

 Existing hard surface to remain during construction / or ground protection

 Suggested tree planting locations

NOTE: Stem diameters have been increased on this plan by 250% to make identification of smaller trees easier

-	-	-	-
Rev	Revision notes	Initials	Date




RESIDENTS SERVICES
CAPITAL PROGRAMME WORKS SERVICE
 2E/10, CIVIC CENTRE, UXBRIDGE, UB8 1UW
 Tel: 01895 250 111 Fax: 01895 277 224

PROJECT
FORMER GARAGE SITE REAR OF
27-45 PETWORTH GARDENS,
UXBRIDGE, UB10 9HQ

DESCRIPTION
PROPOSED SITE PLAN

SCALE 1:500 @ A3	DRAWN BY MY	CHECKED BY SV	DATE SEPT 2021
---------------------	----------------	------------------	-------------------

DRAWING No.	REV.
2021/D/282/P/03	A

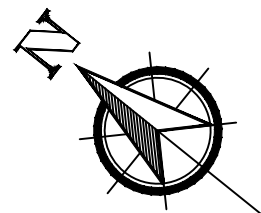

0 10 20 30 40 50m
Scale 1:500