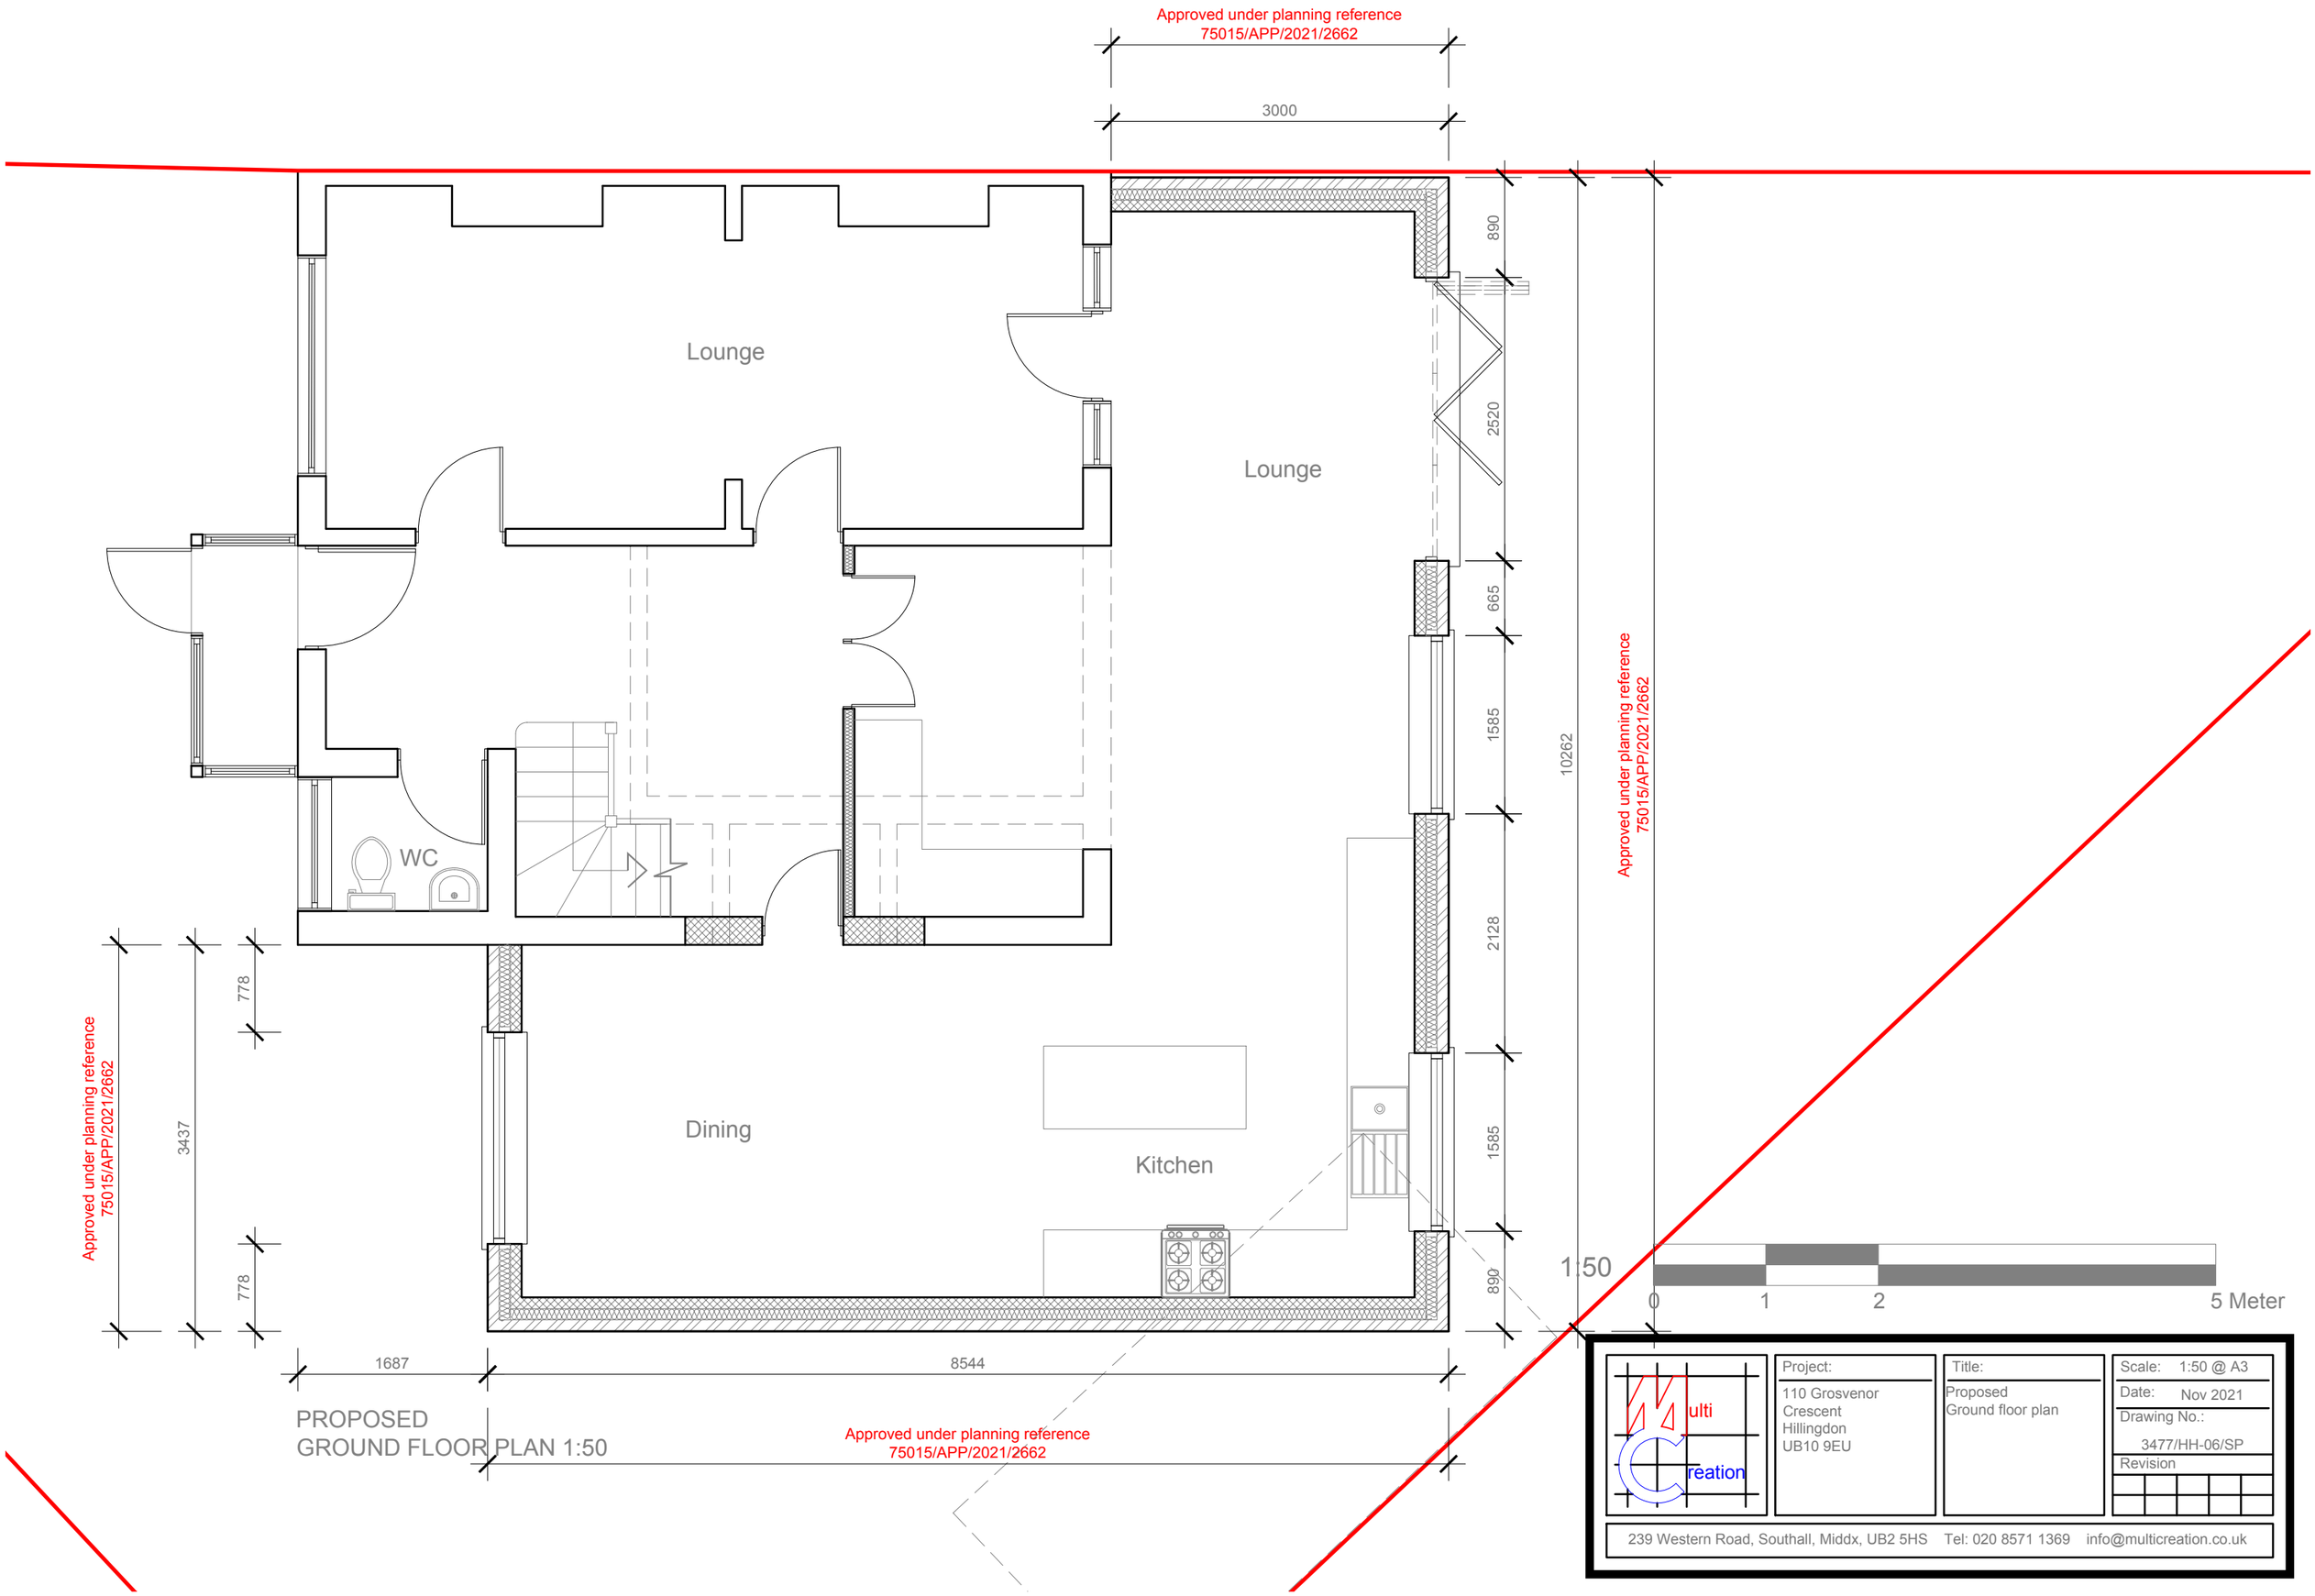

PROPOSED
GROUND FLOOR PLAN 1:50

PROPOSED
FIRST FLOOR PLAN 1:50

1:50

0 1 2 5 Meter

Multi Creation	Project: 110 Grosvenor Crescent Hillingdon UB10 9EU	Title: Proposed First floor plan	Scale: 1:50 @ A3 Date: Nov 2021 Drawing No.: 3477/HH-07/SP Revision

239 Western Road, Southall, Middx, UB2 5HS Tel: 020 8571 1369 info@multicreation.co.uk

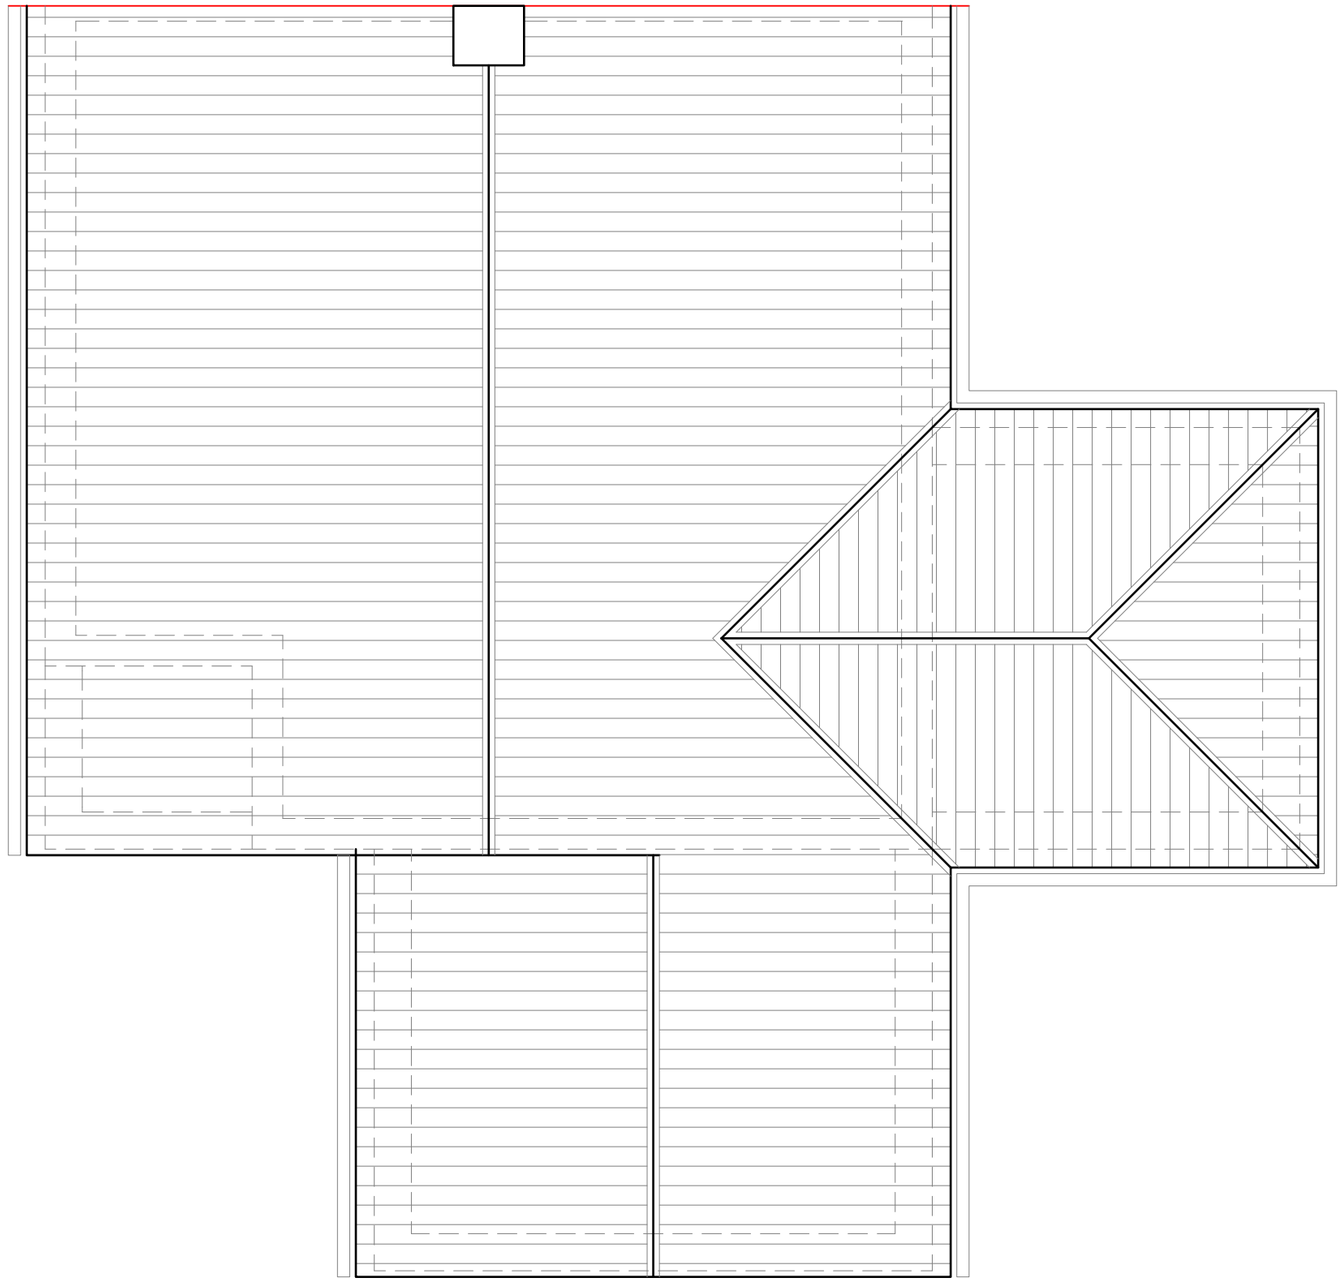

PROPOSED
ROOF PLAN 1:50

1:50

0 1 2 5 Meter

Multi Creation	Project: 110 Grosvenor Crescent Hillingdon UB10 9EU	Title: Proposed Roof plan	Scale: 1:50 @ A3 Date: Nov 2021 Drawing No.: 3477/HH-08/SP Revision

239 Western Road, Southall, Middx, UB2 5HS Tel: 020 8571 1369 info@multicreation.co.uk

Roof to be
pitched and tiled
to match existing

Flat roof
1:40 falls

New windows/doors
to be double glazed
to match existing

External finish to be
rendered and painted
to match existing

DPC to be no less than
150mm above ground level

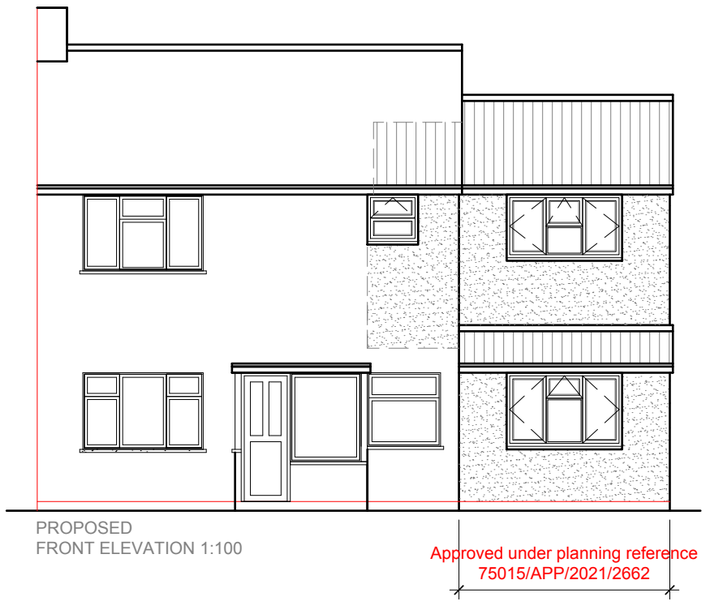

PROPOSED
FRONT ELEVATION 1:100

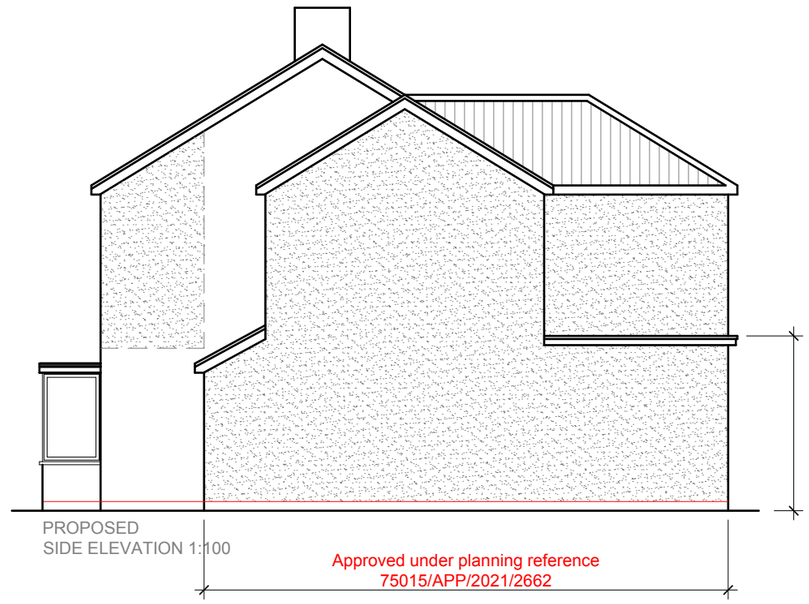

PROPOSED
SIDE ELEVATION 1:100

Roof to be
pitched and tiled
to match existing

Flat roof
1:40 falls

New windows/doors
to be double glazed
to match existing

External finish to be
rendered and painted
to match existing

DPC to be no less than
150mm above ground level

Roof to be
pitched and tiled
to match existing

Flat roof
1:40 falls

New windows/doors
to be double glazed
to match existing

External finish to be
rendered and painted
to match existing

DPC to be no less than
150mm above ground level

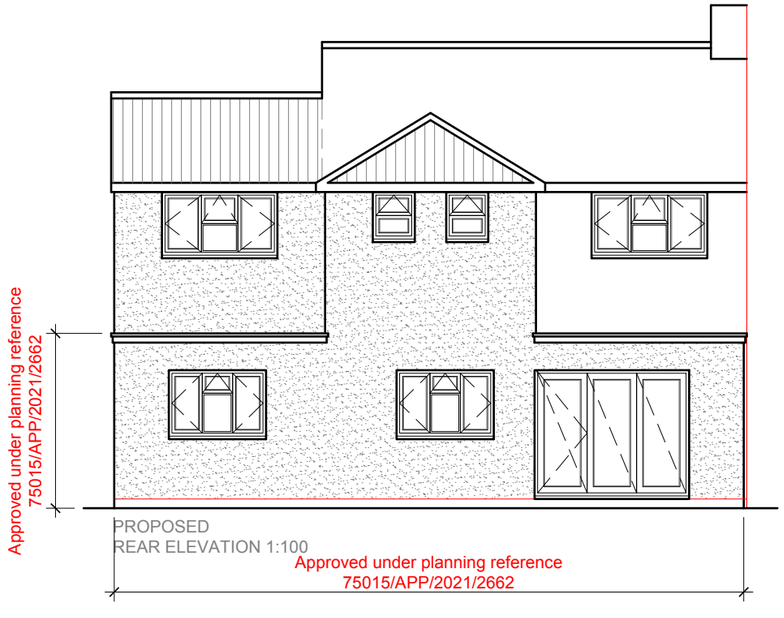

PROPOSED
REAR ELEVATION 1:100

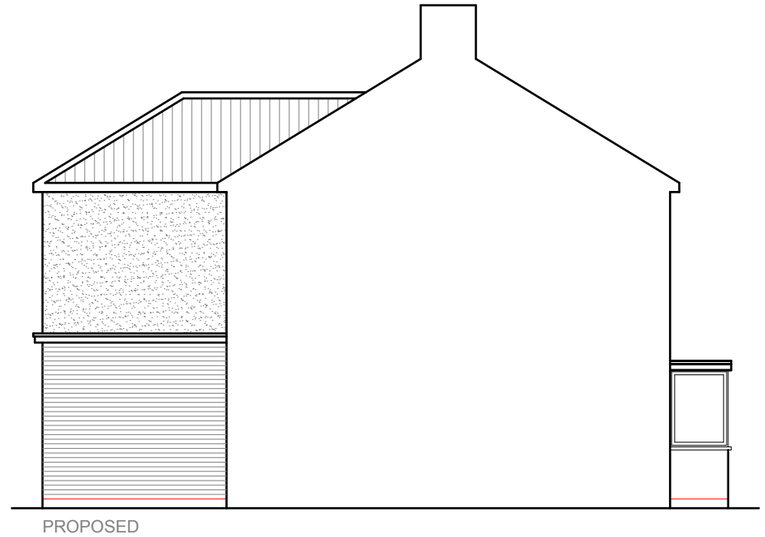

PROPOSED
SIDE ELEVATION 1:100

Roof to be
pitched and tiled
to match existing

Flat roof
1:40 falls

New windows/doors
to be double glazed
to match existing

External finish to be
facing brickwork
to match existing

DPC to be no less than
150mm above ground level

1:100

0 1 2 5 10 Meter

Multi Creation	Project: 110 Grosvenor Crescent Hillingdon UB10 9EU	Title: Proposed Elevations	Scale: 1:100 @ A3 Date: Nov 2021 Drawing No.: 3477/HH-09/SP Revision

239 Western Road, Southall, Middx, UB2 5HS Tel: 020 8571 1369 info@multicreation.co.uk