
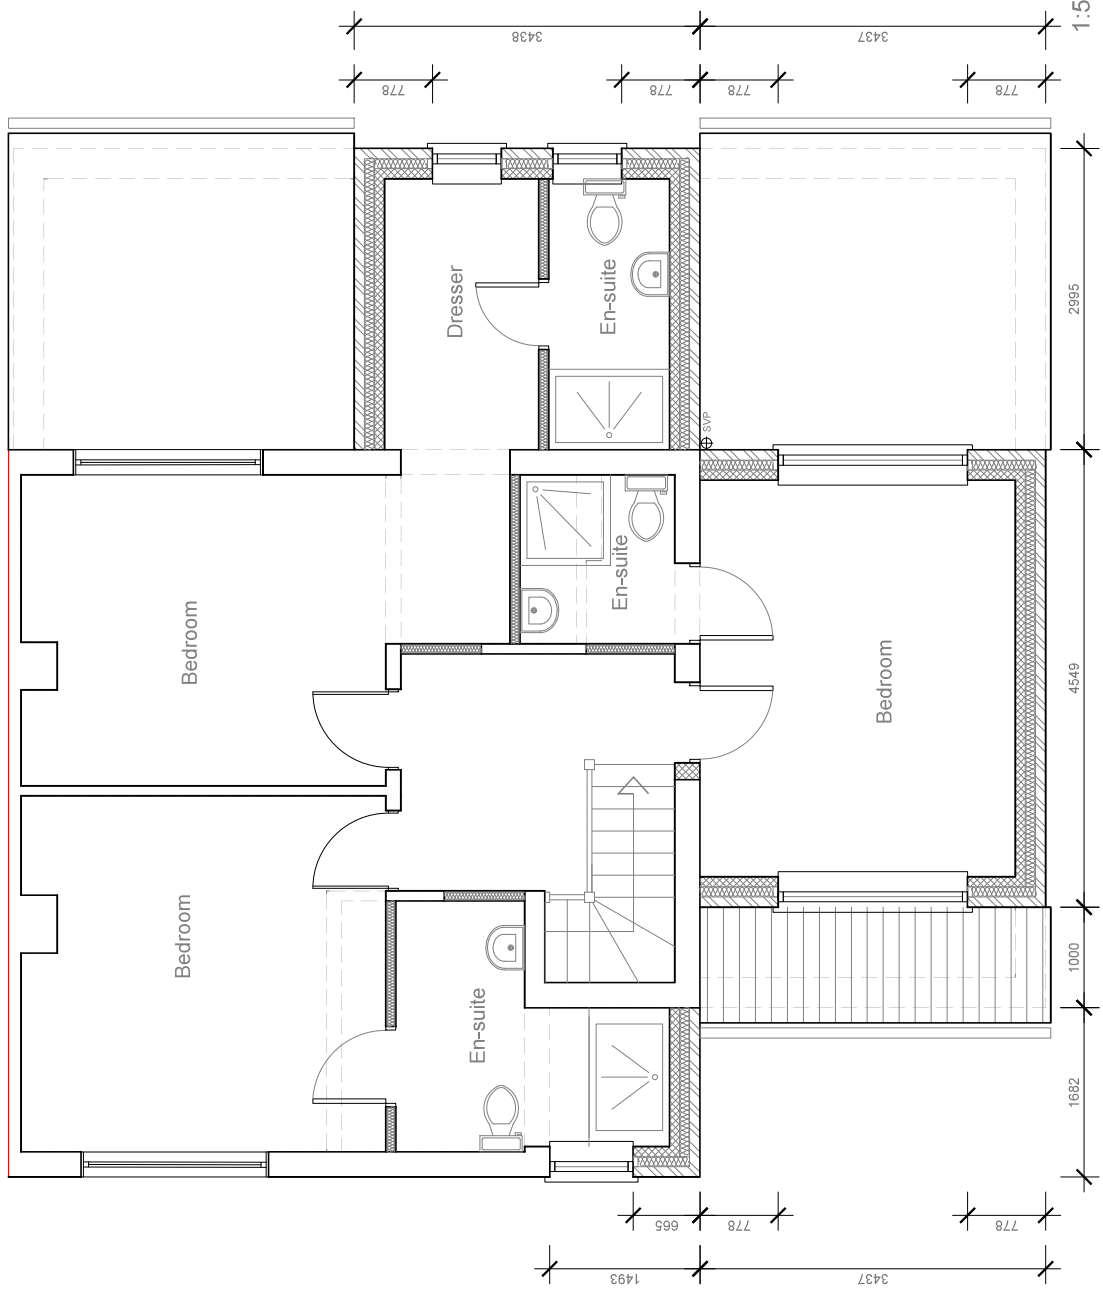


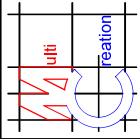

PROPOSED
FIRST FLOOR PLAN 1:50

	Project:	110 Grosvenor Crescent Hillingdon UB10 9EU	Title: Proposed First floor plan	Scale:	1:50 @ A3
	Date:	Nov 2021		Drawing No.:	3477/HH-07/SP
	Revision				
239 Western Road, Southall, Middx, UB2 5HS Tel. 020 8571 1369 info@multicreation.co.uk					